
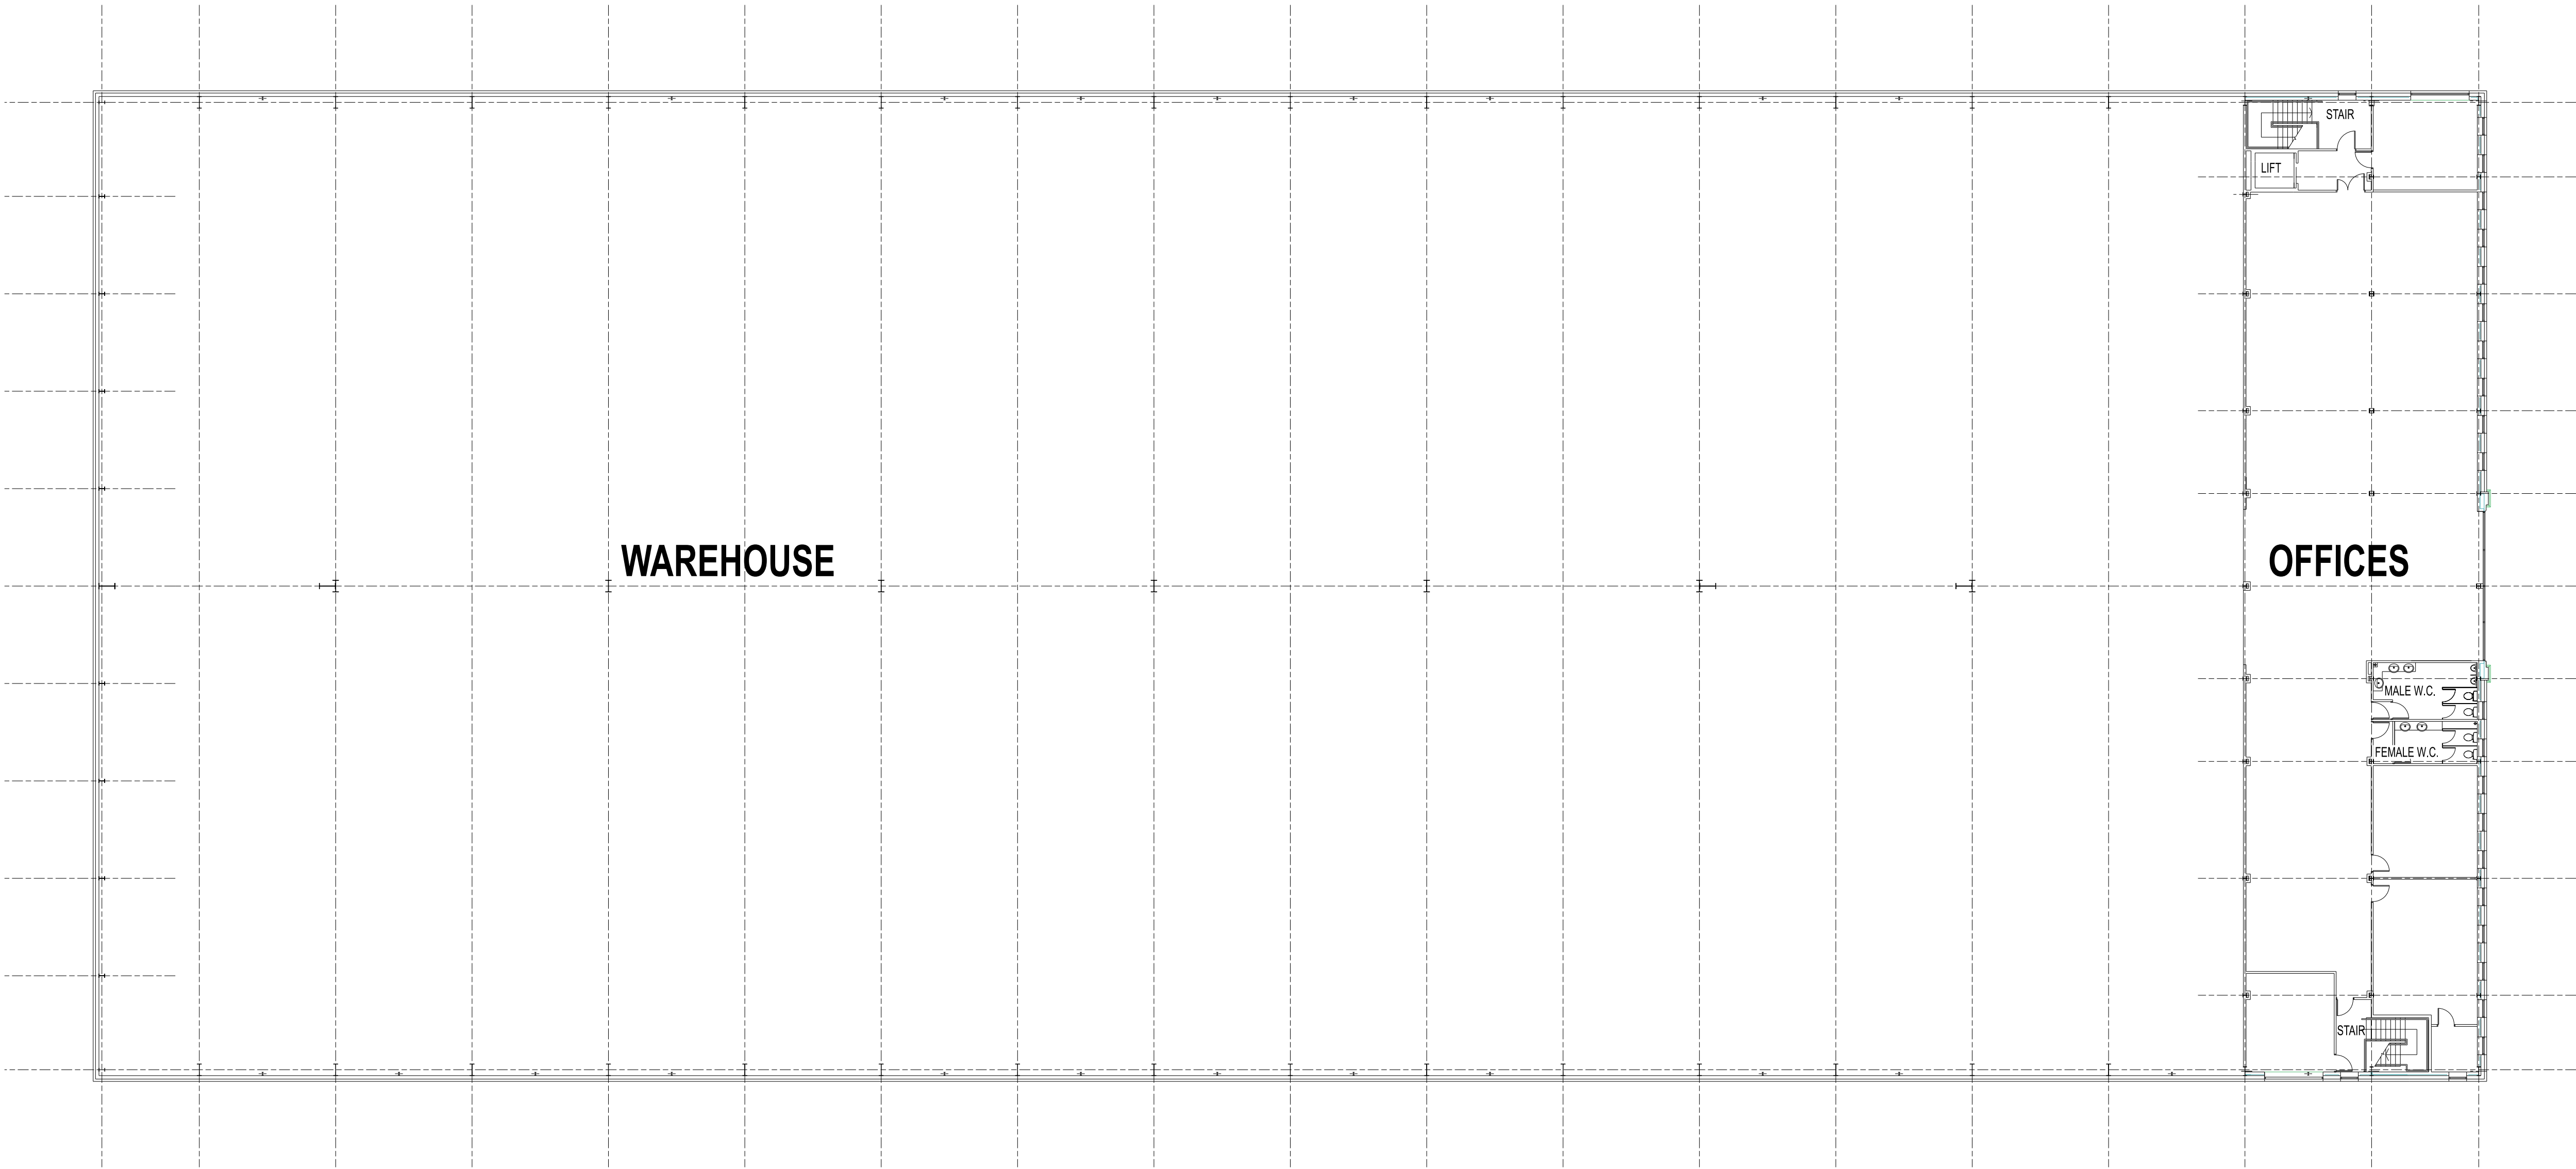
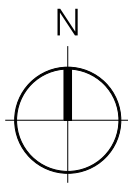


SITE SPECIFIC HAZARDS

IN ACCORDANCE WITH THE REQUIREMENTS OF THE CDm REGULATIONS 2015 THE FOLLOWING SIGNIFICANT RESIDUAL HAZARDS HAVE NOT BEEN DERIVED OUT OF THIS PROJECT AND MUST BE TAKEN INTO CONSIDERATION BY CONTRACTORS PLANNING TO UNDERTAKE THE WORKS SHOWN ON THIS DRAWING

SCALE 1:200

 

| REV. | DATE | NOTES | INIT. |
|------|------|-------|-------|
|------|------|-------|-------|

CLIENT / PROJECT  
DUMERS LANE LTD.  
C/O DWYER ASSET MANAGEMENT LTD.  
FORMER CALL CENTRE, DUMERS LANE, BURY  
DRAWING TITLE  
PROPOSED SECOND FLOOR PLAN

STATUS  
PLANNING

| DATE     | DRAWN | SCALE @ A1 |
|----------|-------|------------|
| SEPT' 22 | NE    | 1:200      |

| PROJECT NUMBER | LIMIT / BLOCK | CL / SPS CODE | TYPE & NUMBER | REVISION LETTER |
|----------------|---------------|---------------|---------------|-----------------|
|----------------|---------------|---------------|---------------|-----------------|

DRAWING NO.

|                     |    |          |   |               |
|---------------------|----|----------|---|---------------|
| 11392               | PL | P03      |   |               |
| Site Location Plans | L  | GA Plans | P | Elevations    |
| Sections            | S  | Details  | D | Print: Colour |

THE RATCLIFFE GROVES PARTNERSHIP

MANCHESTER  
100 MANCHESTER ROAD  
BURY LANCASHIRE BL9 6TD  
T. 0161 797 6000 E. manchester@rgp.co.uk  
www.rgp.co.uk

LONDON  
19 REDFORD ROW  
LONDON WC1R 4EB  
T. 020 7600 6666 E. london@rgp.co.uk

