




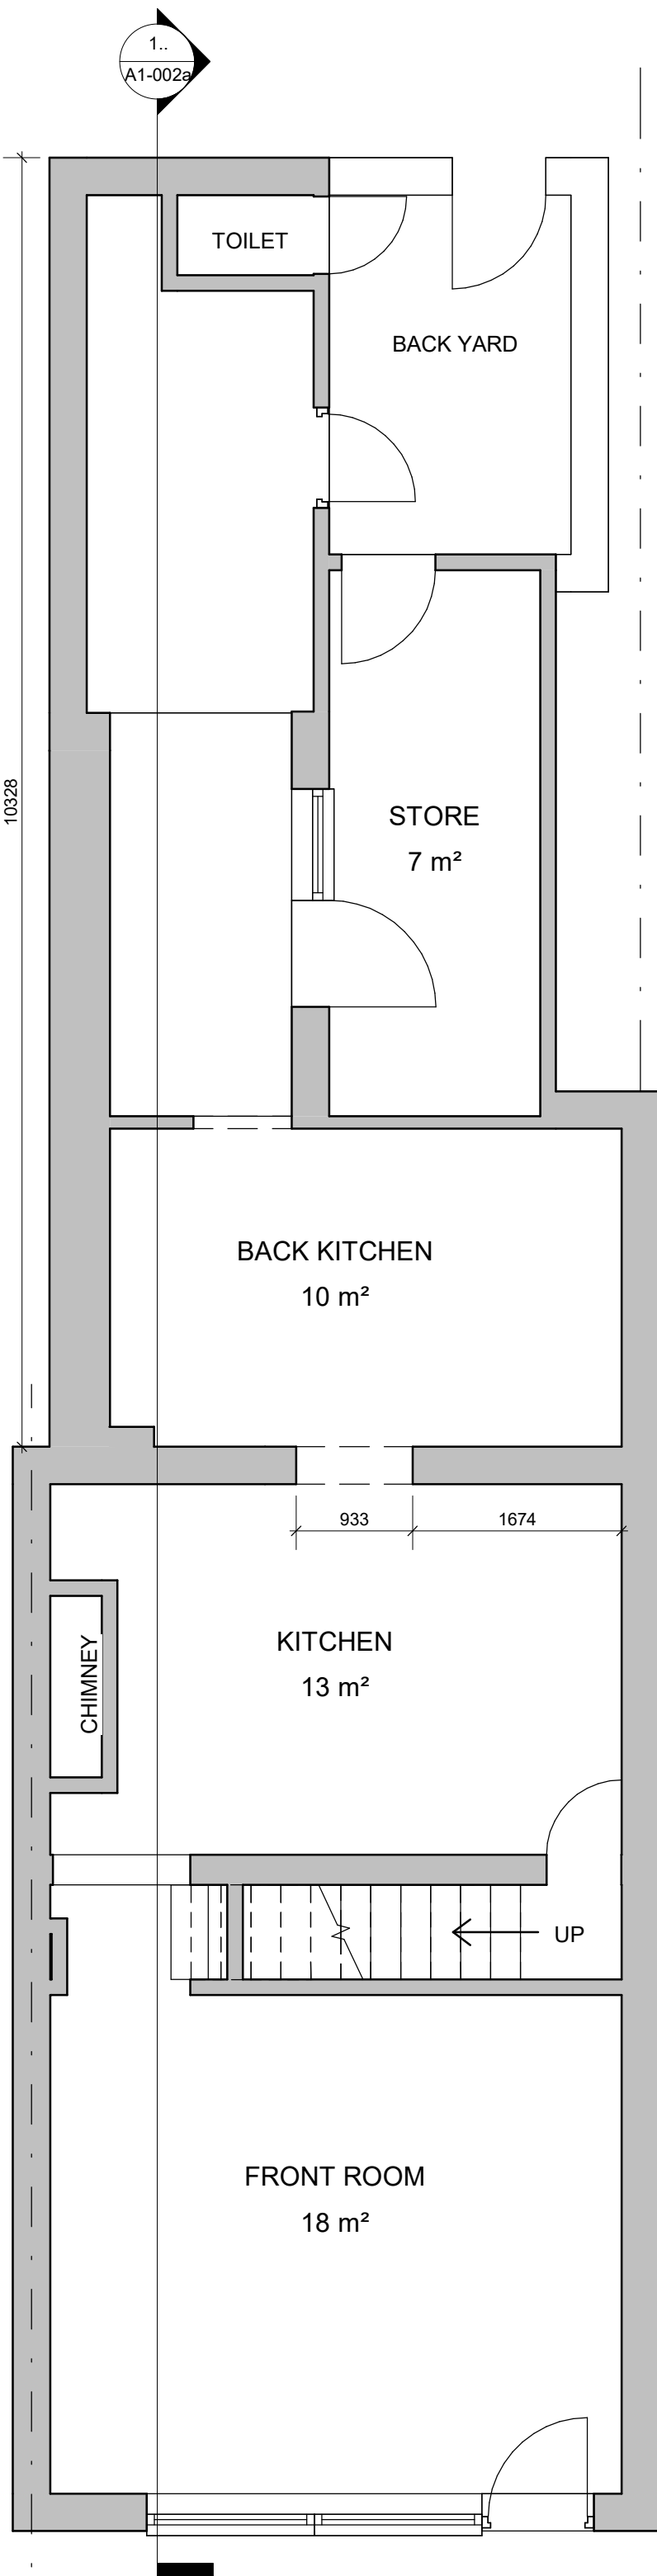


Existing Ground Floor
1 : 50

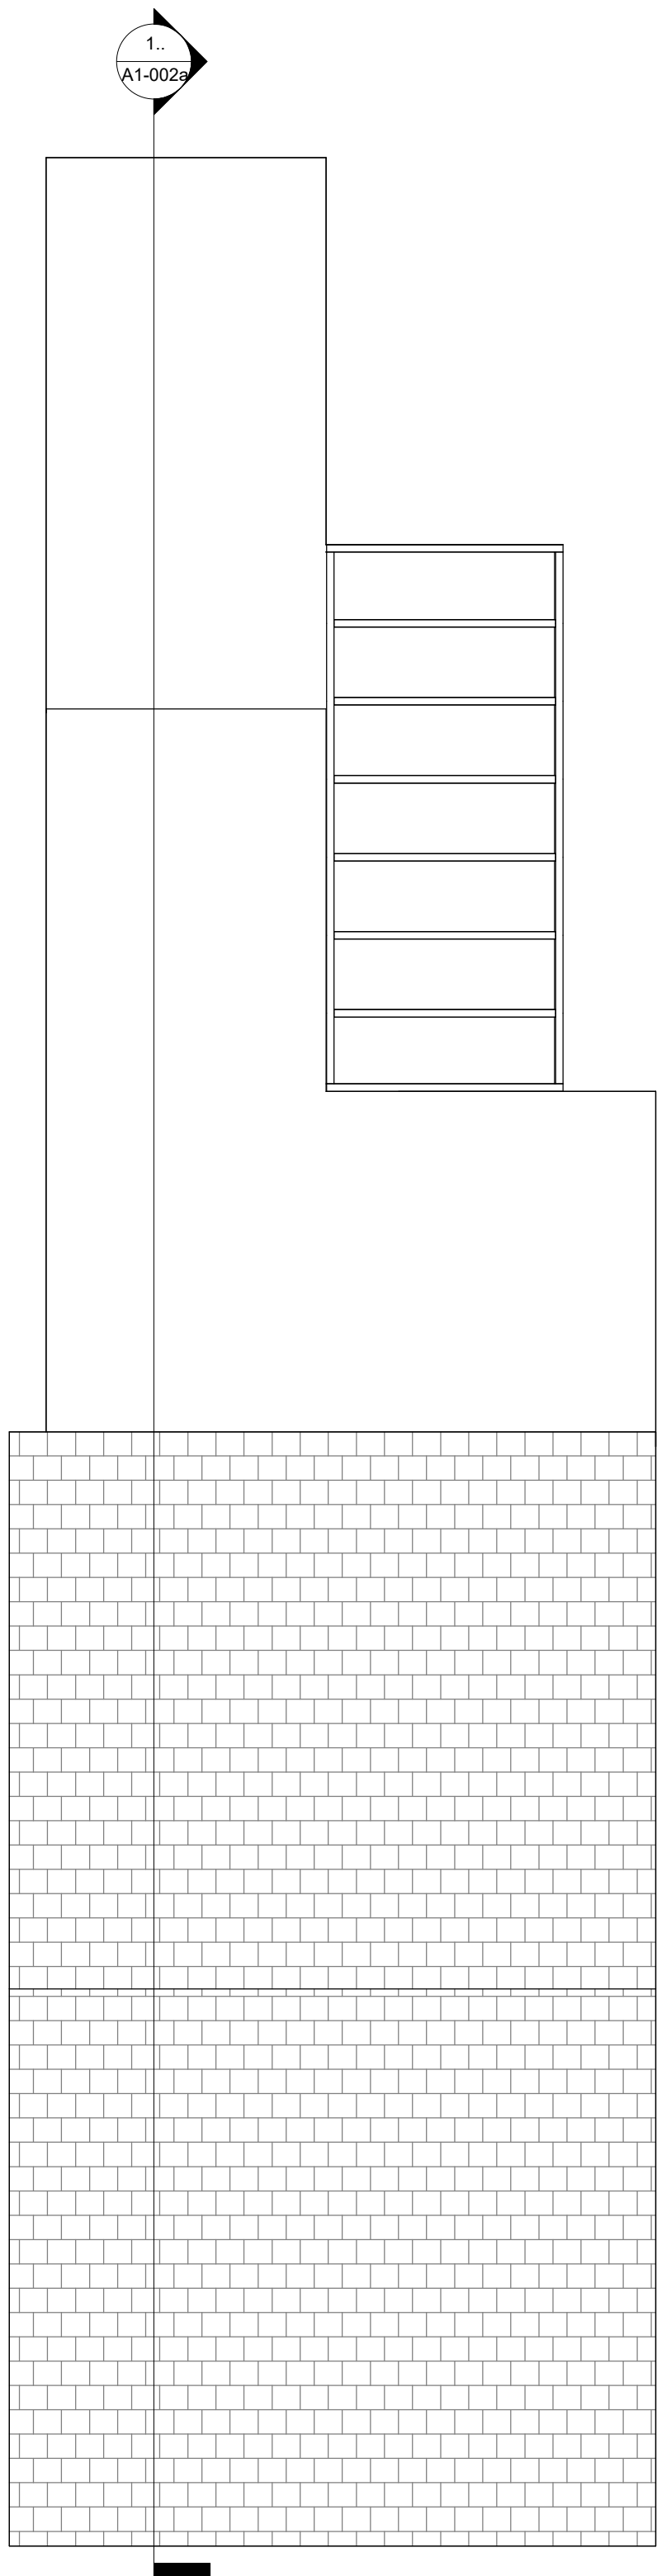


Existing Roof Plan
1 : 50

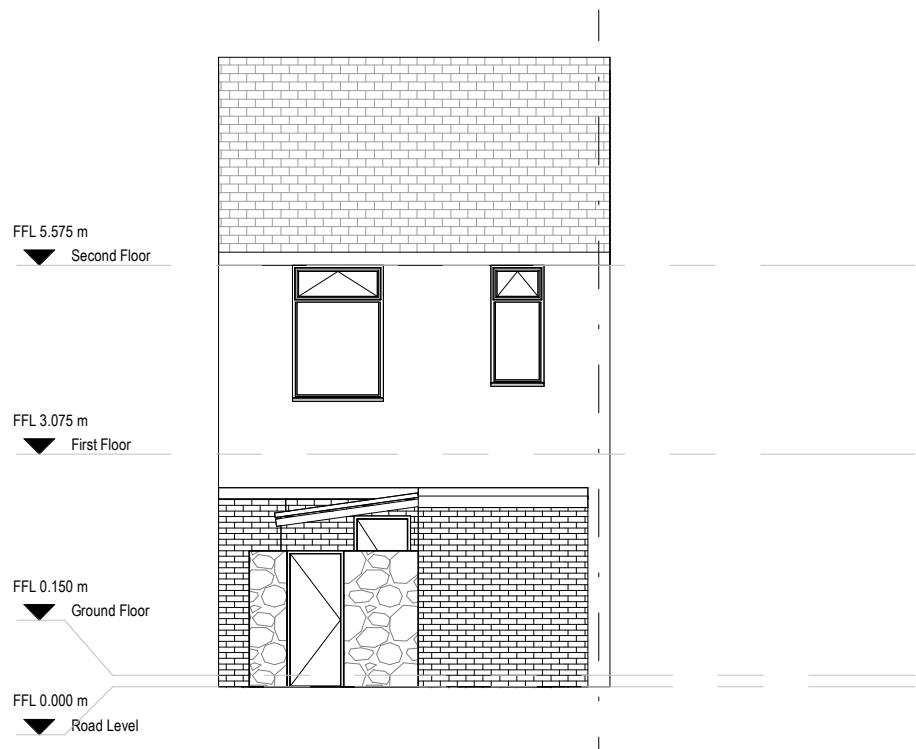


Existing Rear Elevation
1 : 100

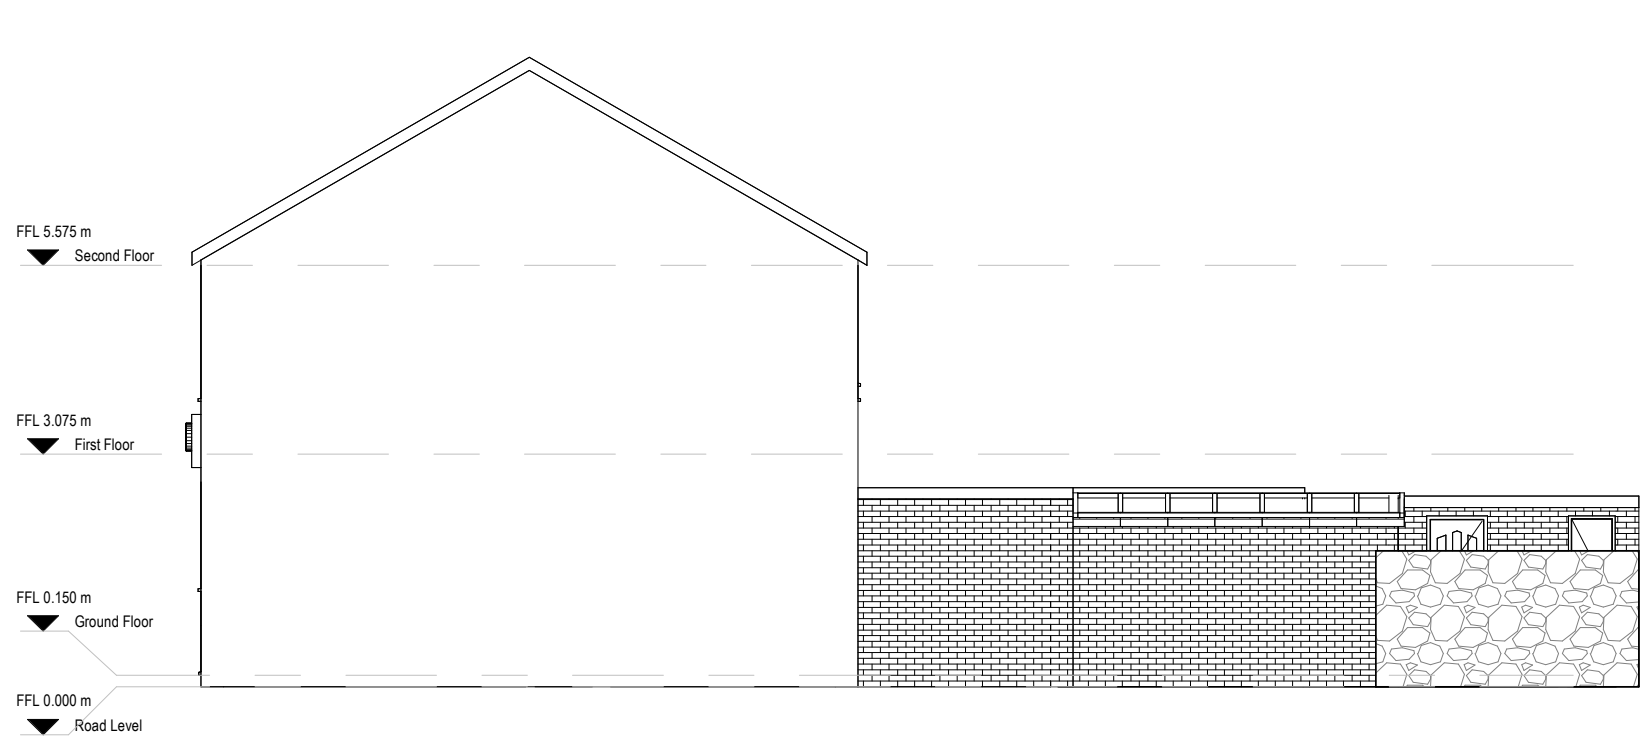


Existing Right Side Elevation
1 : 100

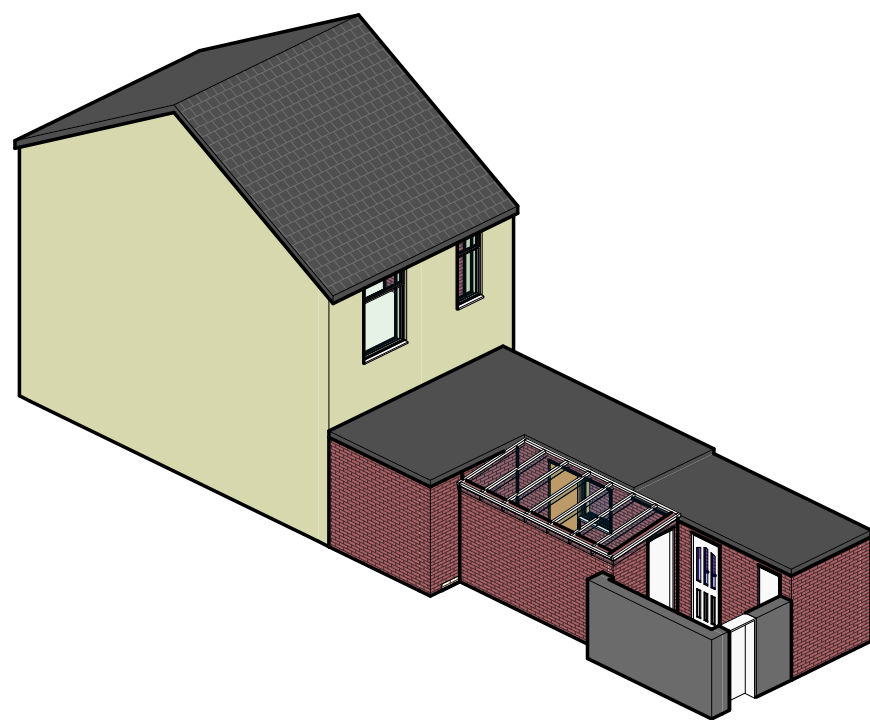


Existing Rear-Left View

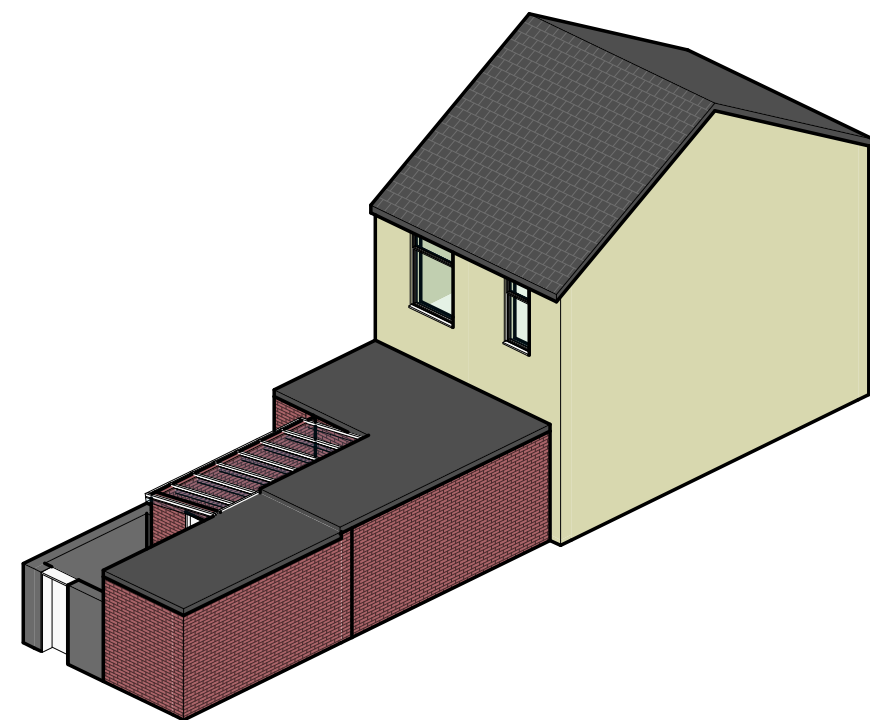


Existing Rear-Right View

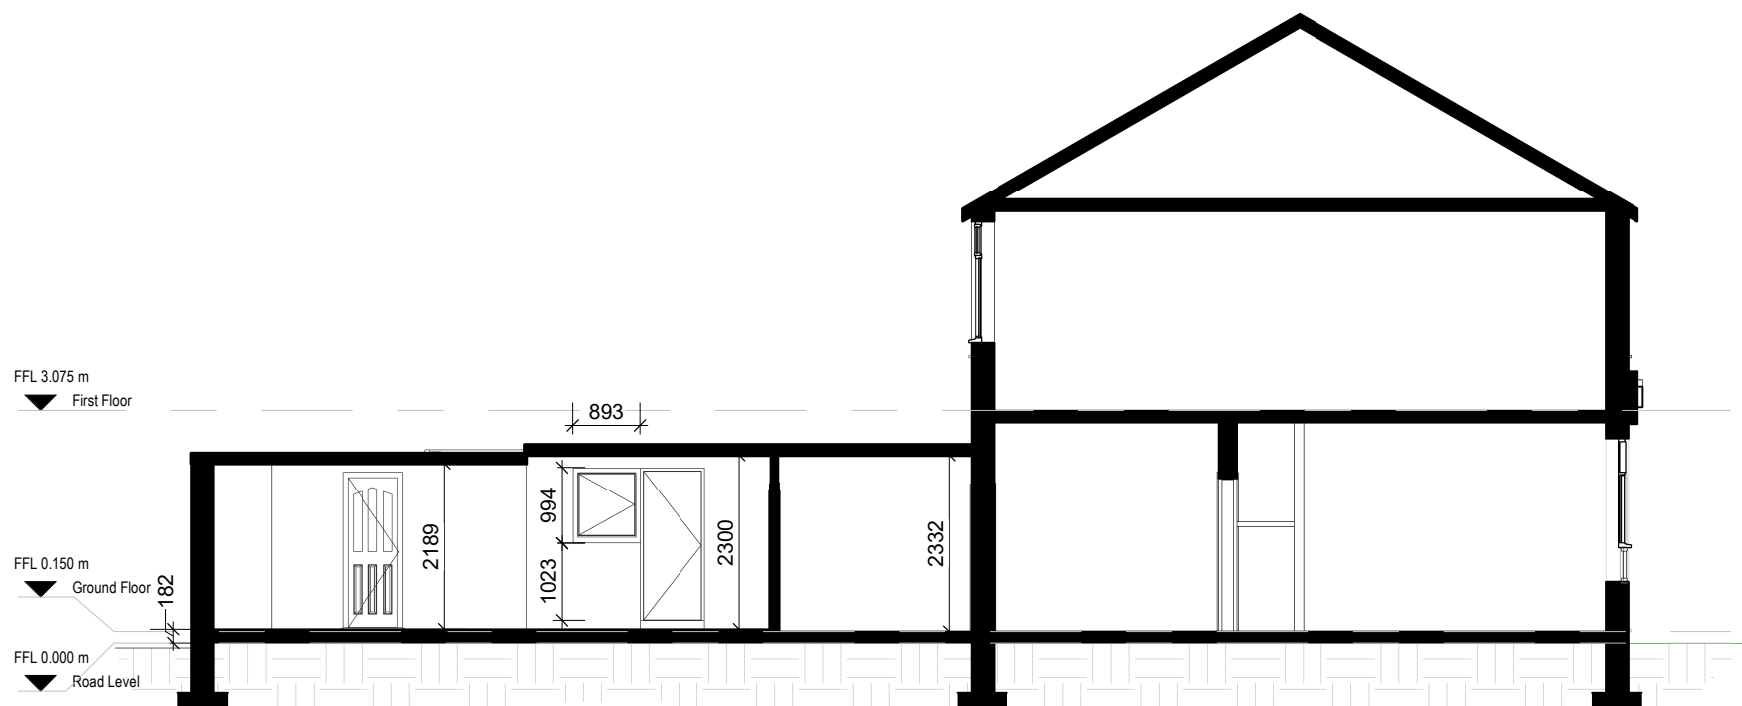


Existing Section 1
1 : 100

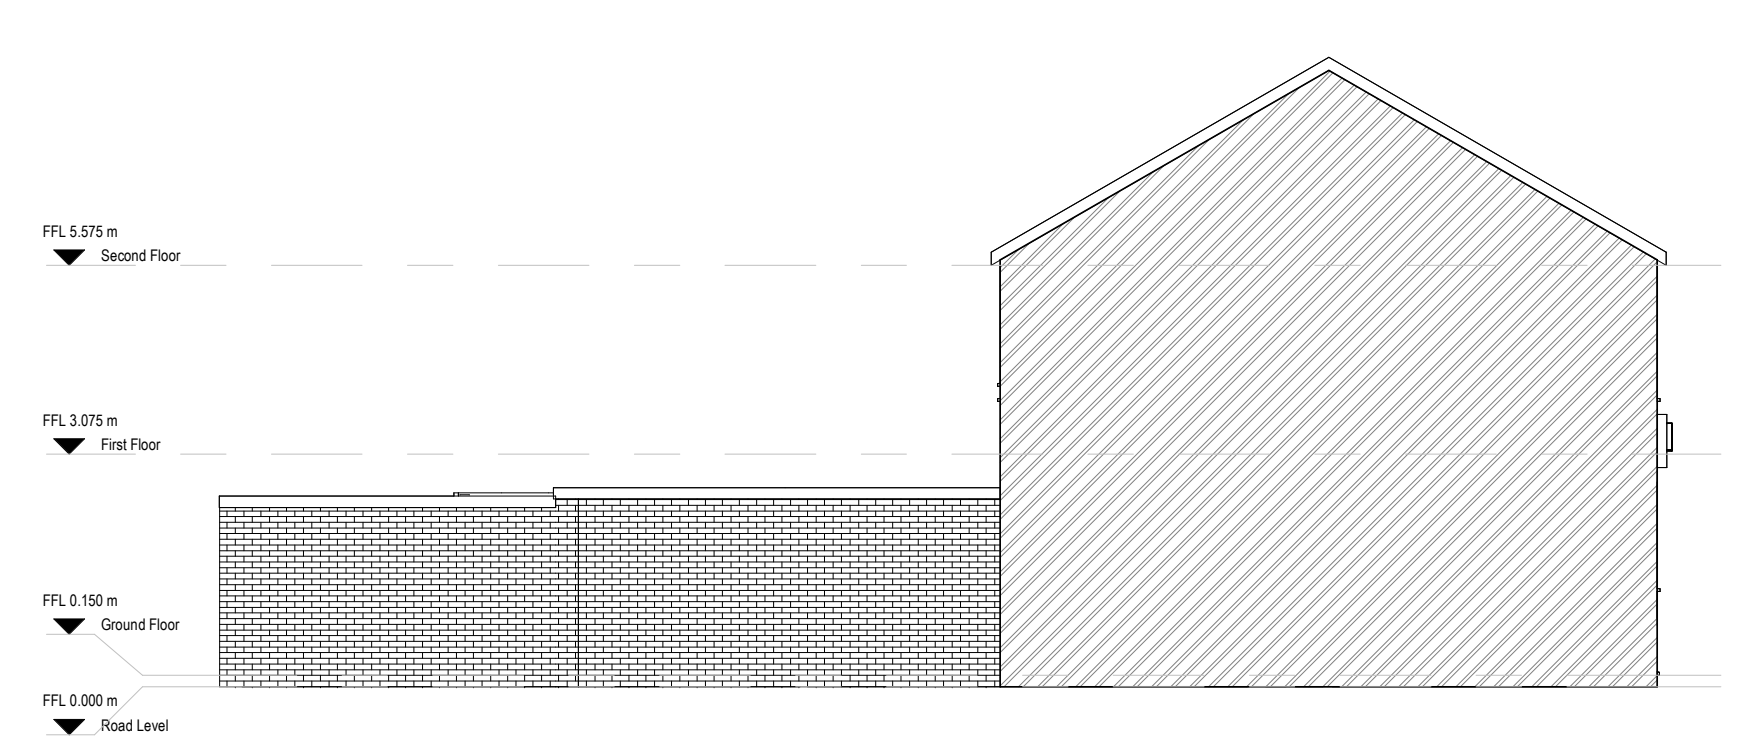


Existing Left Side Elevation
1 : 100

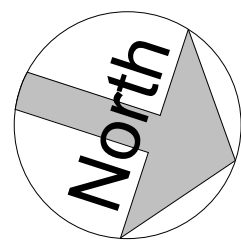


Scale 1 : 1250
0 10 20 30 40 50 60 70 80 90 100

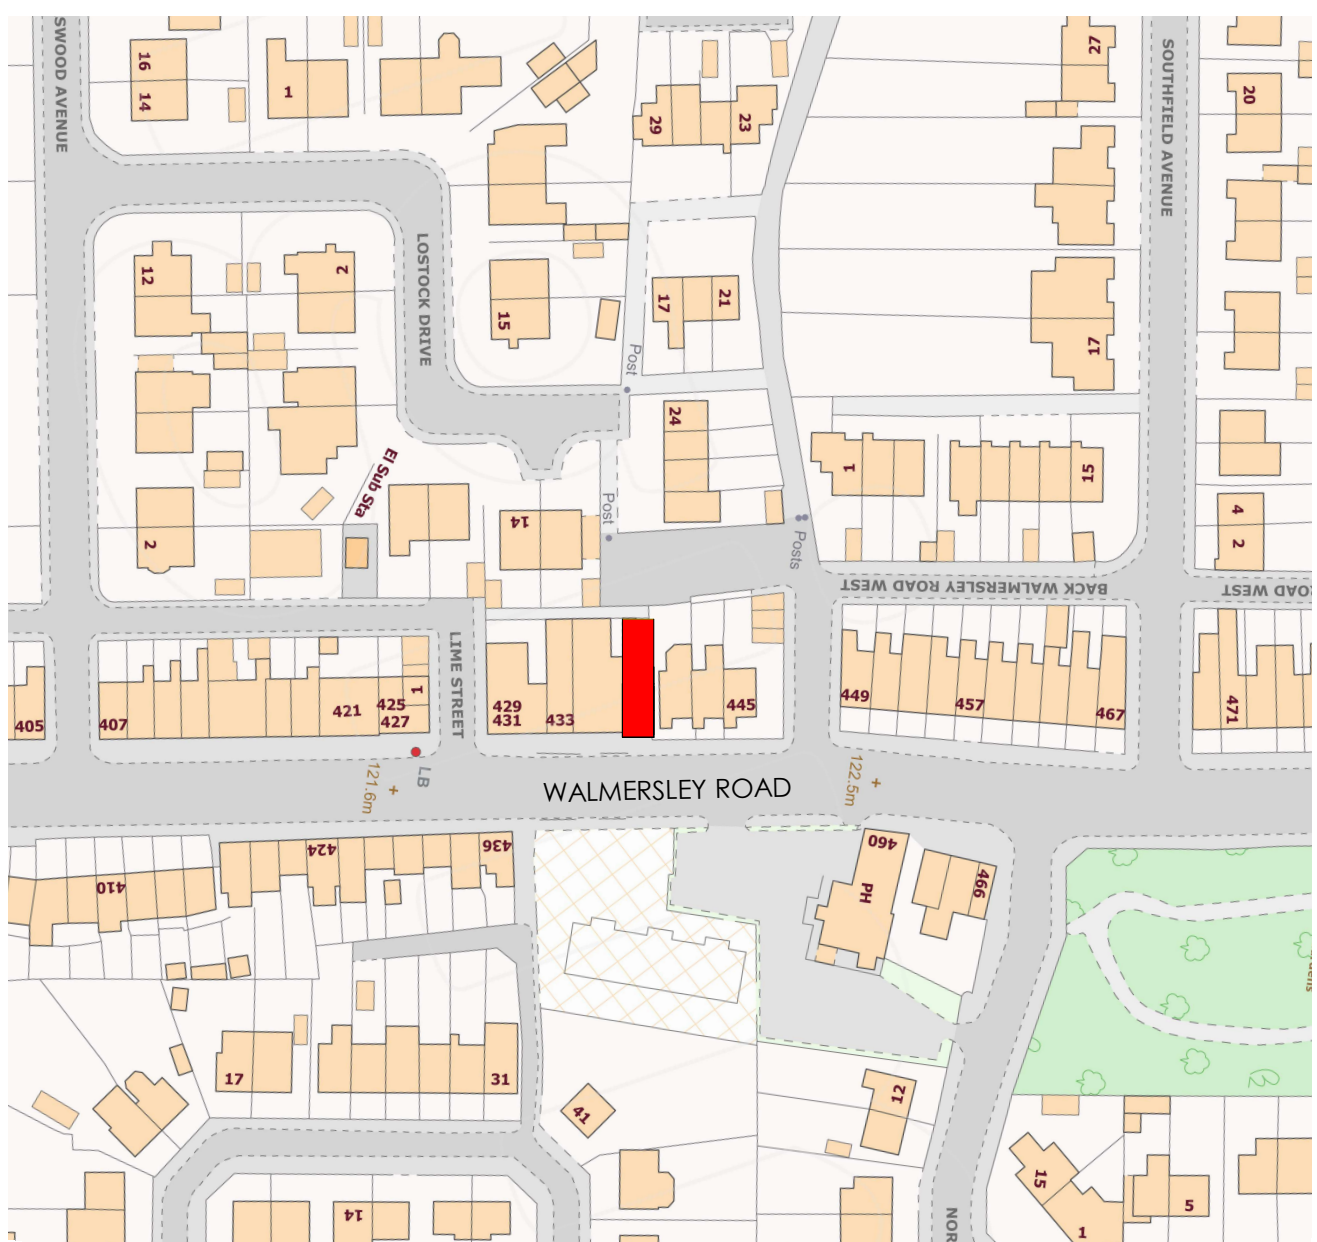

Location Plan
1 : 1250

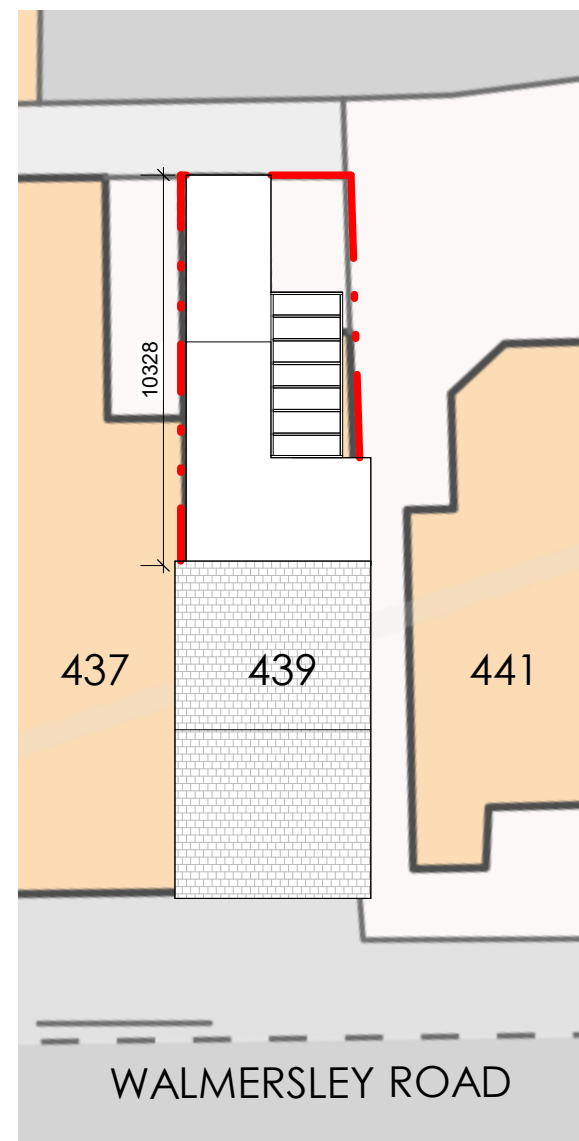

Existing Site Plan
1 : 200

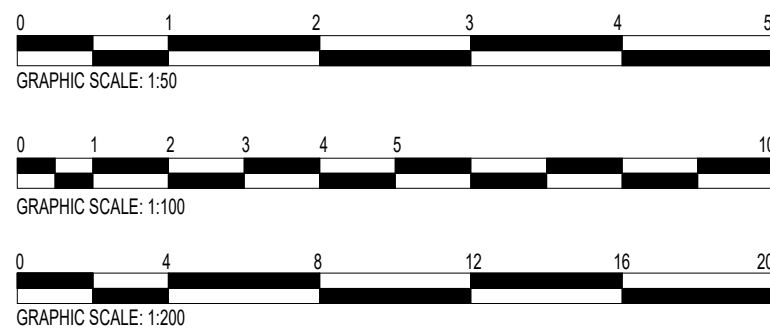

LDM Design

PROJECT : Man's 2000 439 Walmersley Road, Bury BL9 5EU

SHEET : Planning Drawings

CLIENT : Ms. Hua LIN

Scale (@ A1) : As indicated

Drawn by :	RI	DRAWING NUMBER :	REV :
Checked by :	BA	A1-002a	B