




EXISTING ELEVATIONS 1 : 100

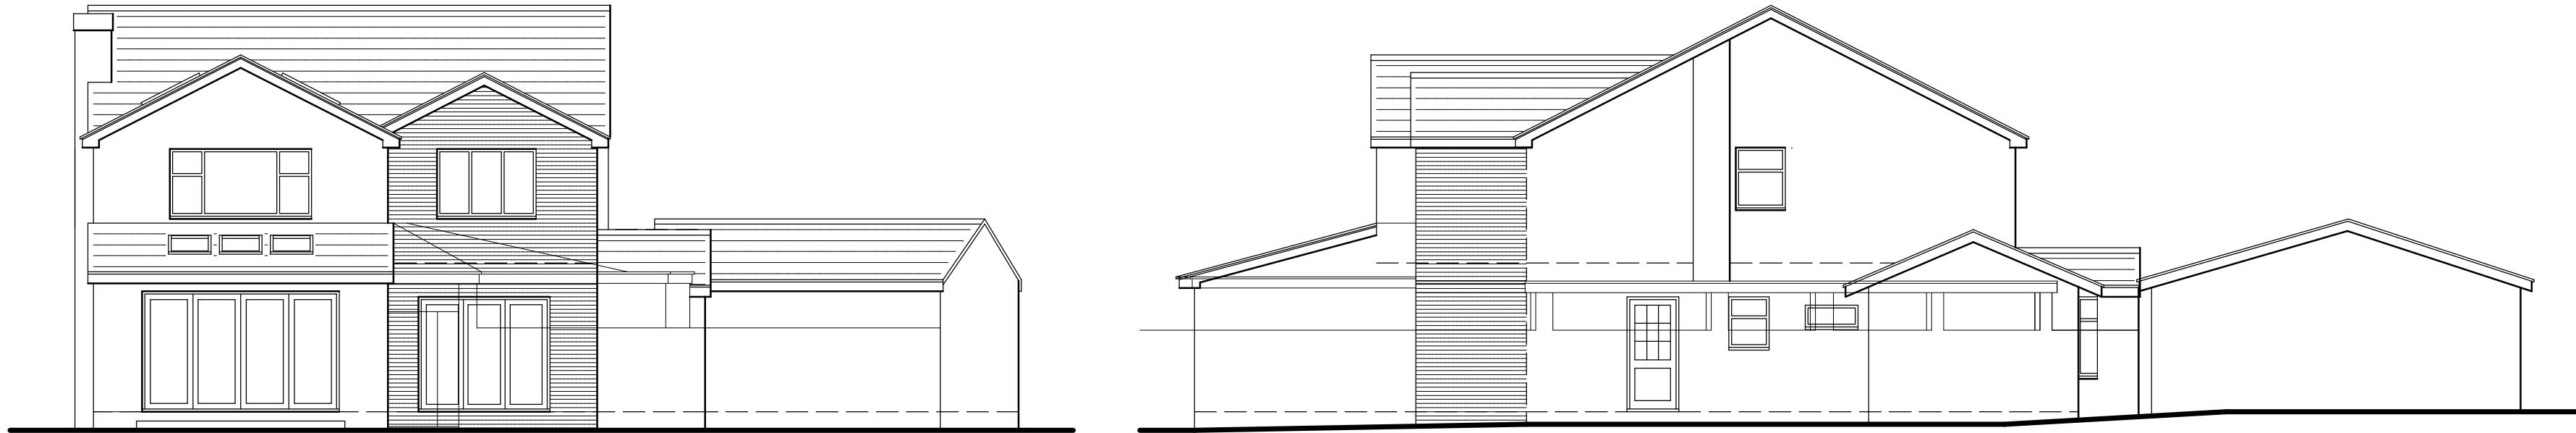


PROPOSED ELEVATIONS 1 : 100

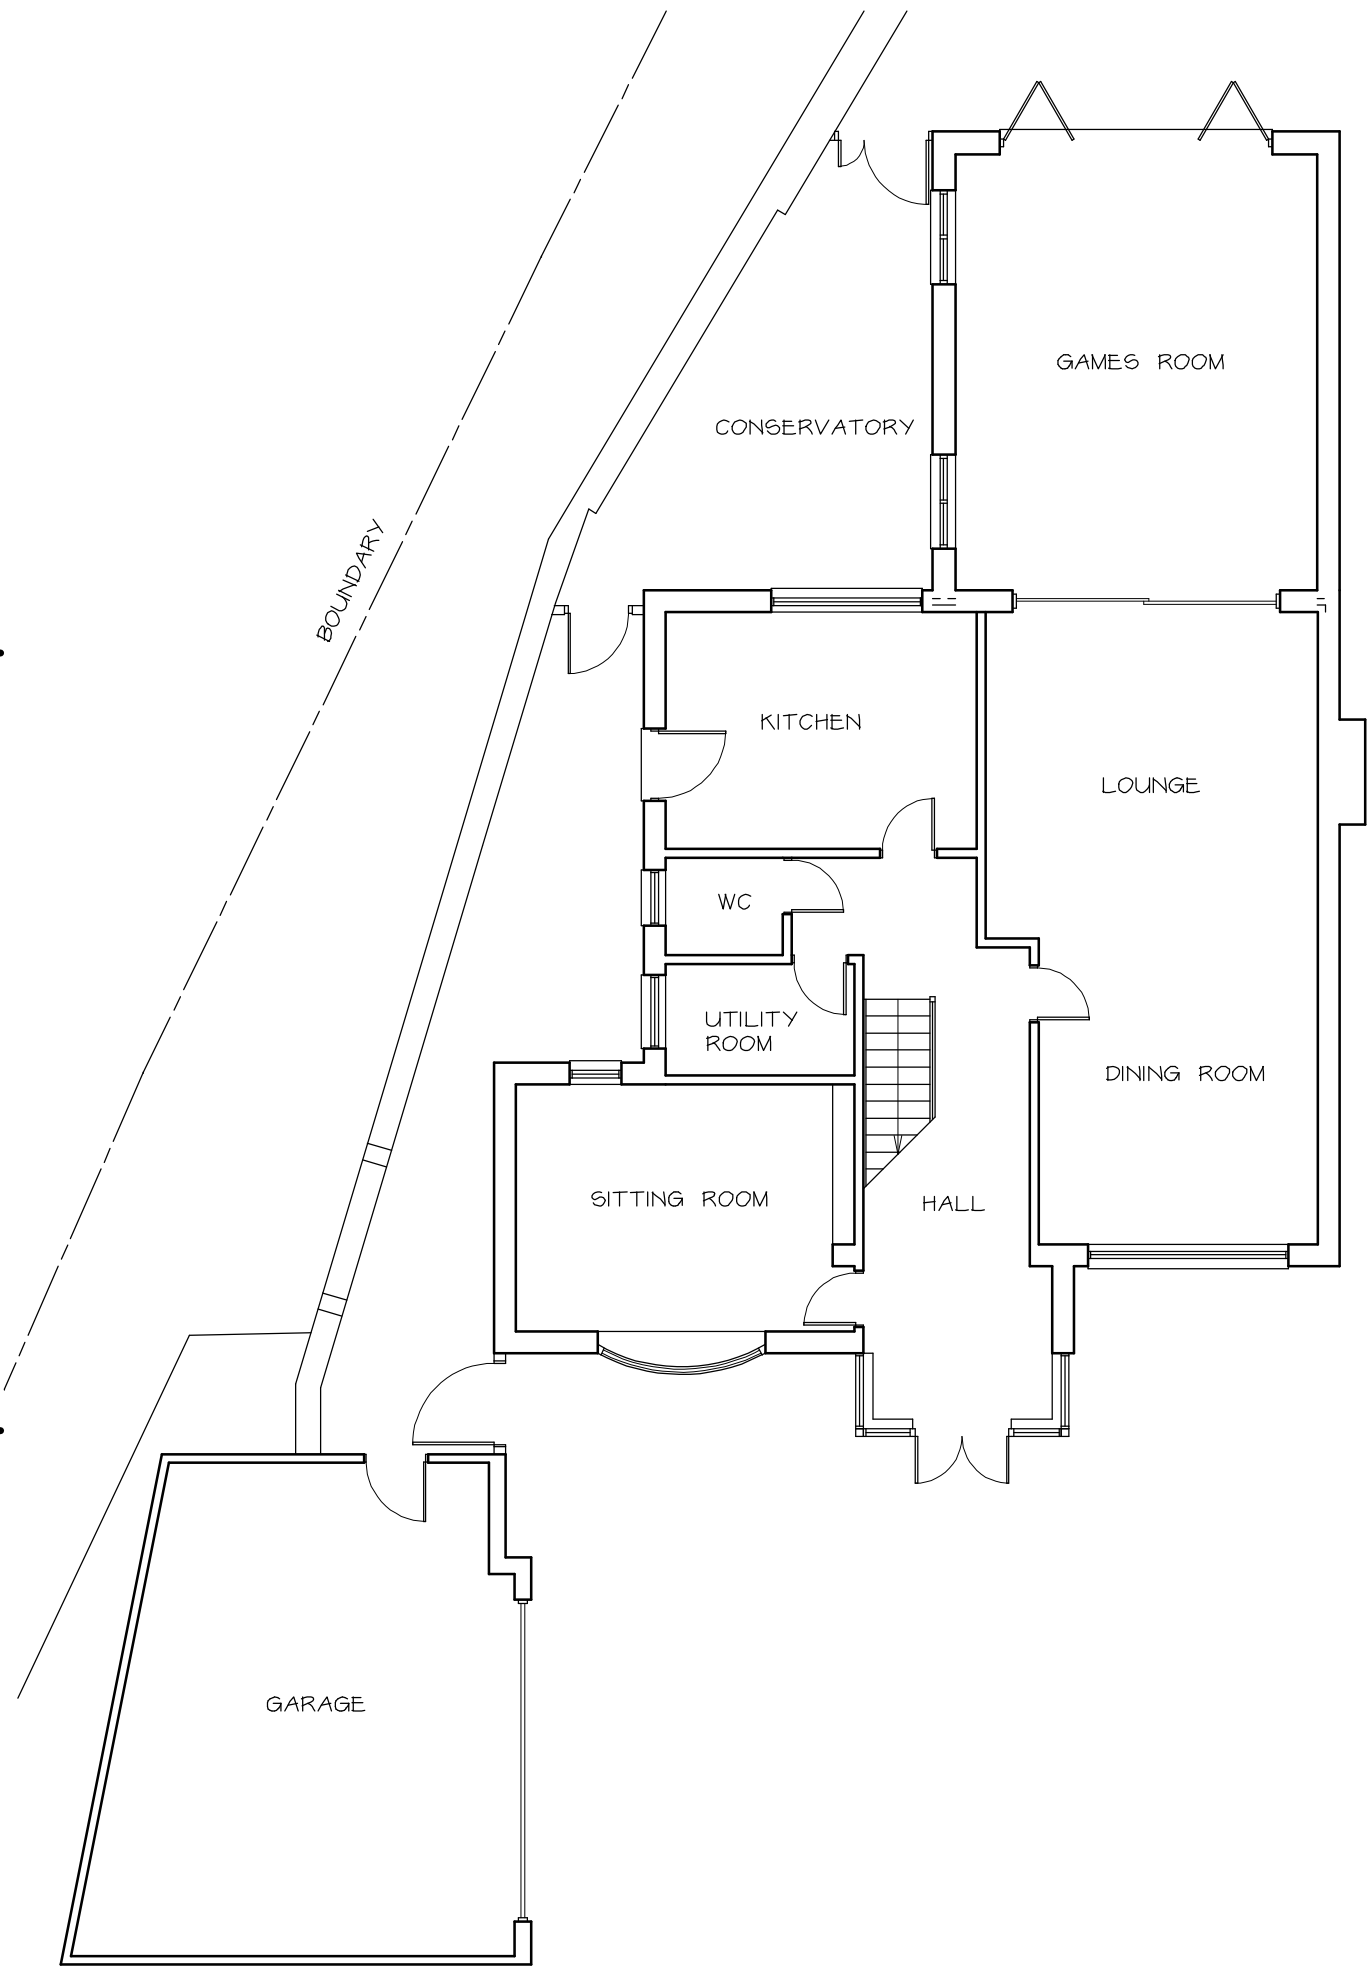


EXISTING GROUND FLOOR PLAN 1 : 100

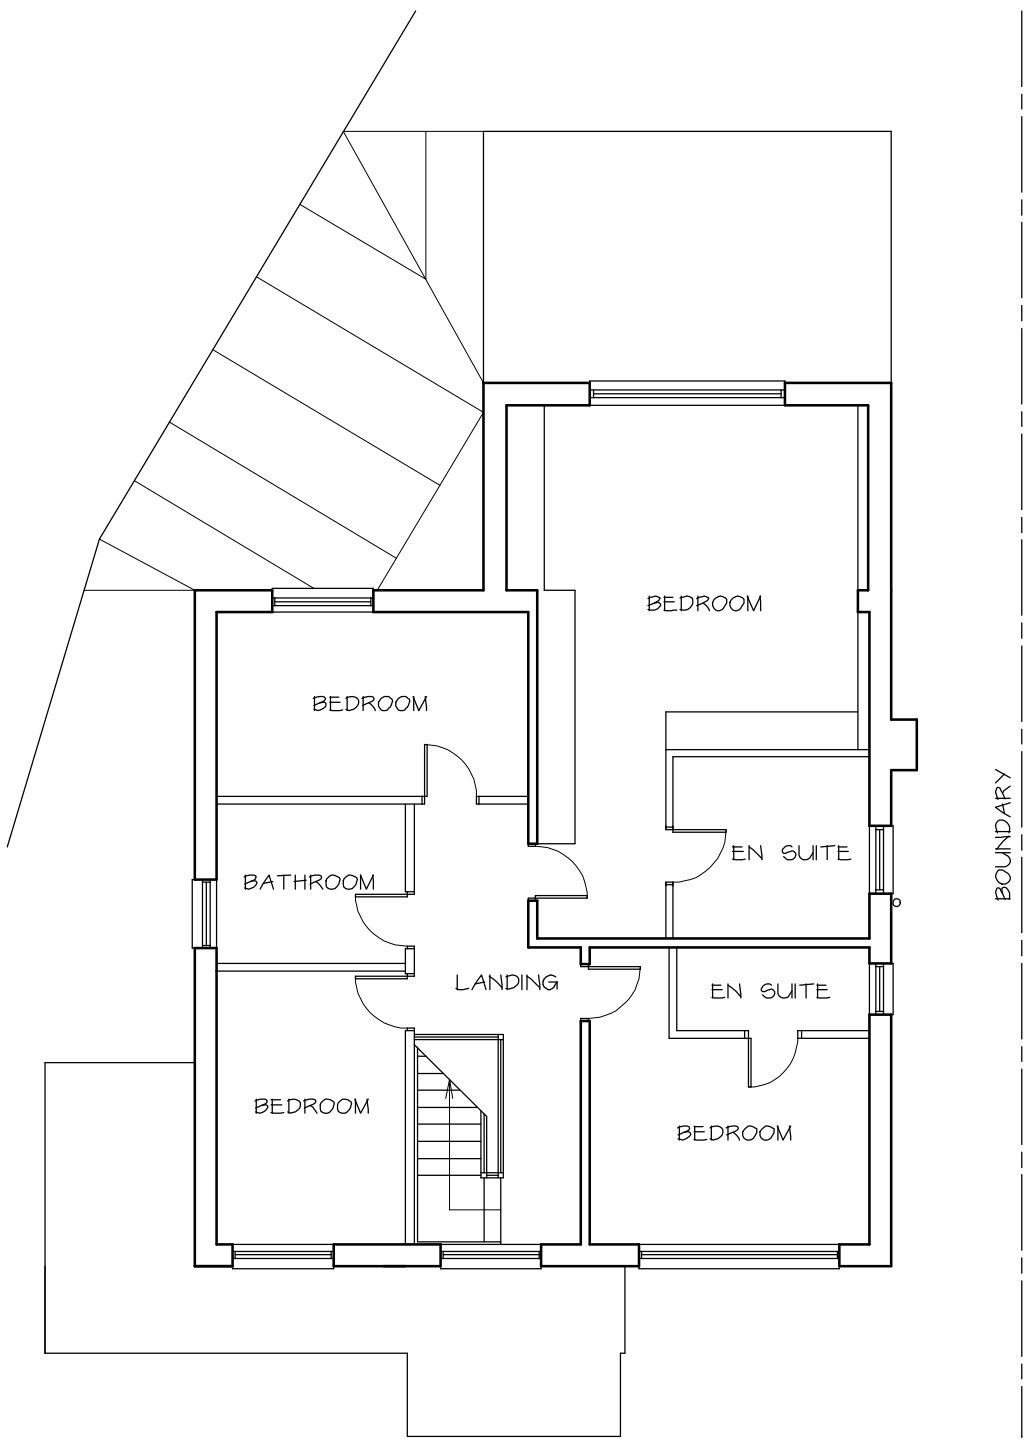


EXISTING FIRST FLOOR PLAN 1 : 100

 

LOCATION PLAN 1 : 1250

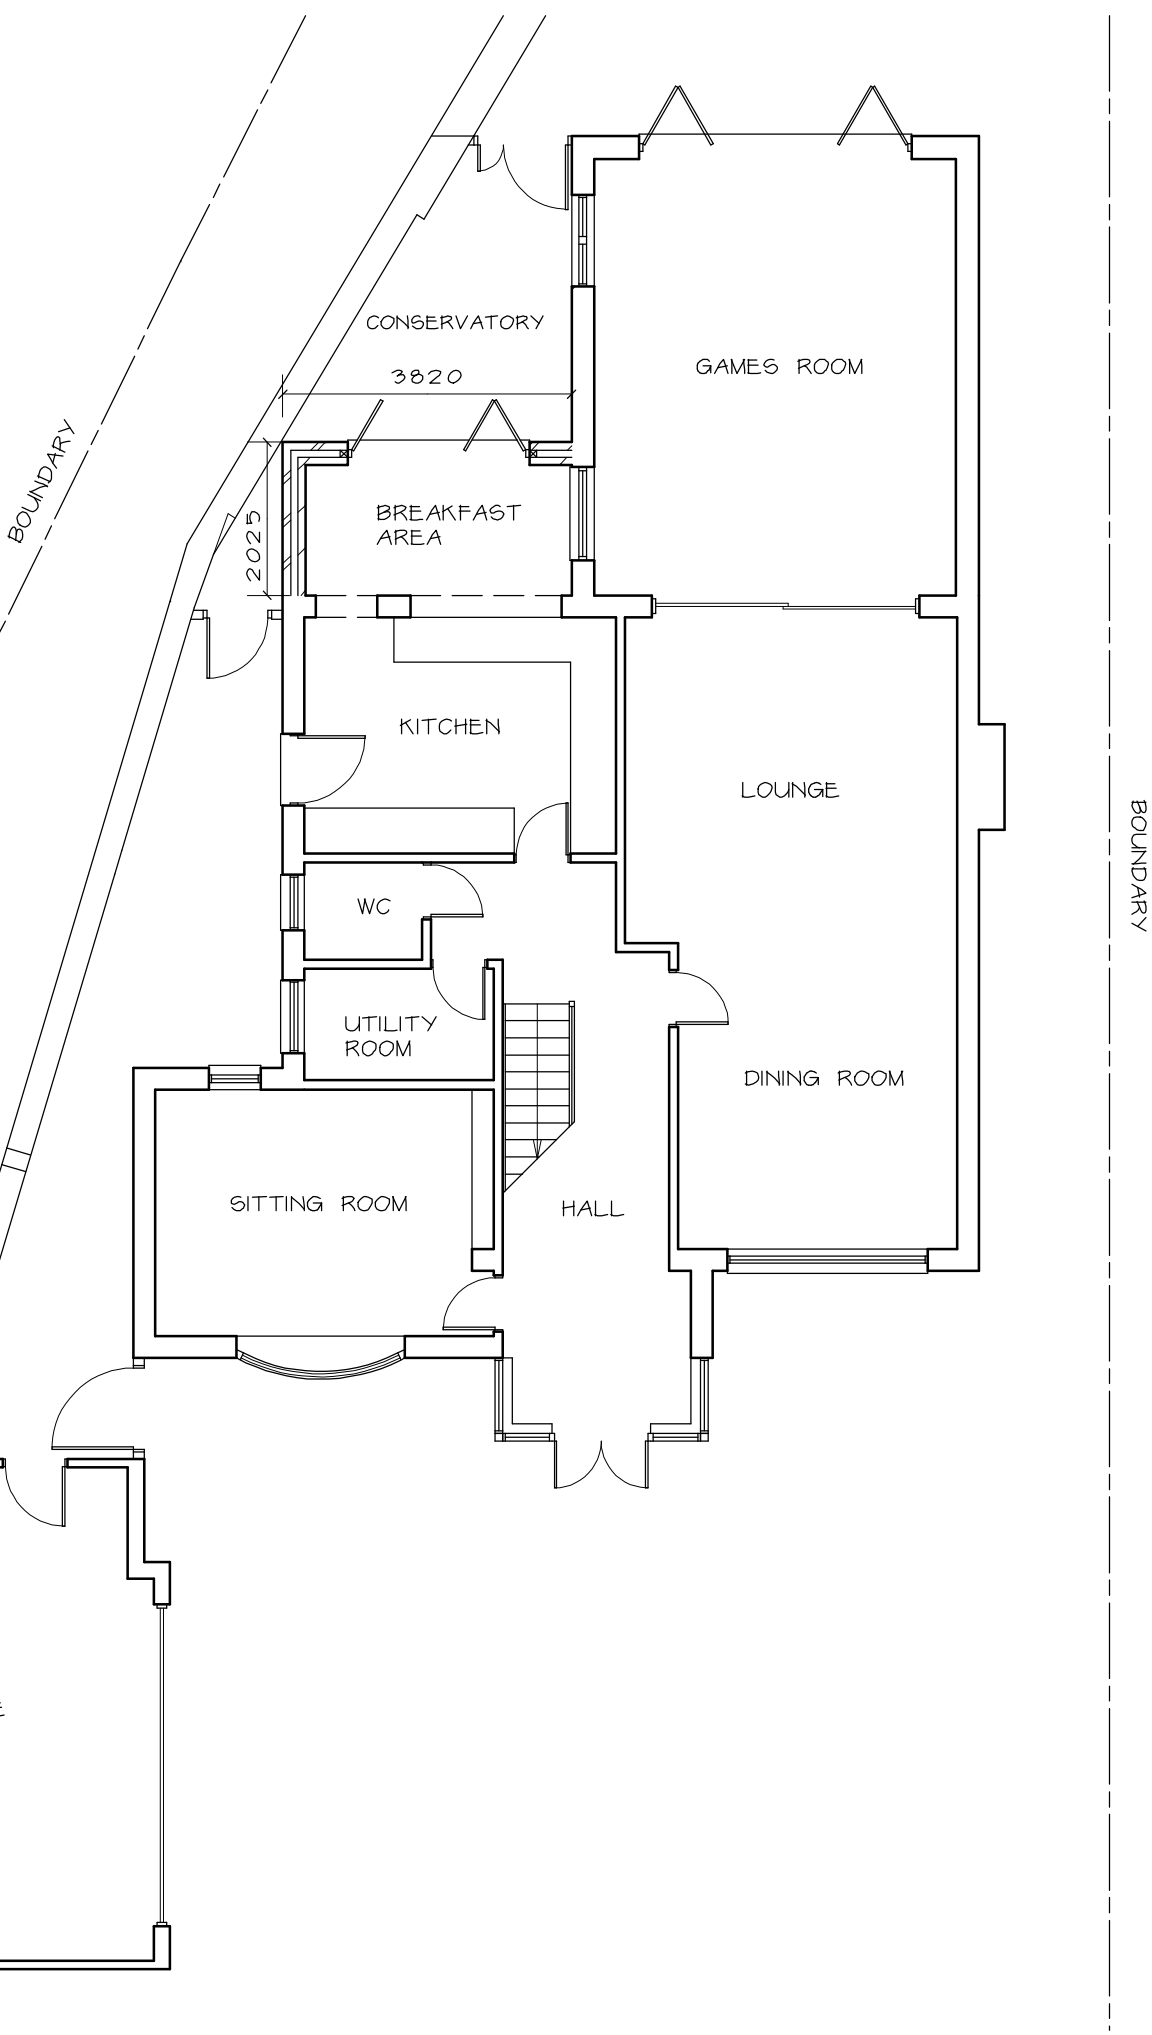

PROPOSED GROUND FLOOR PLAN 1 : 100

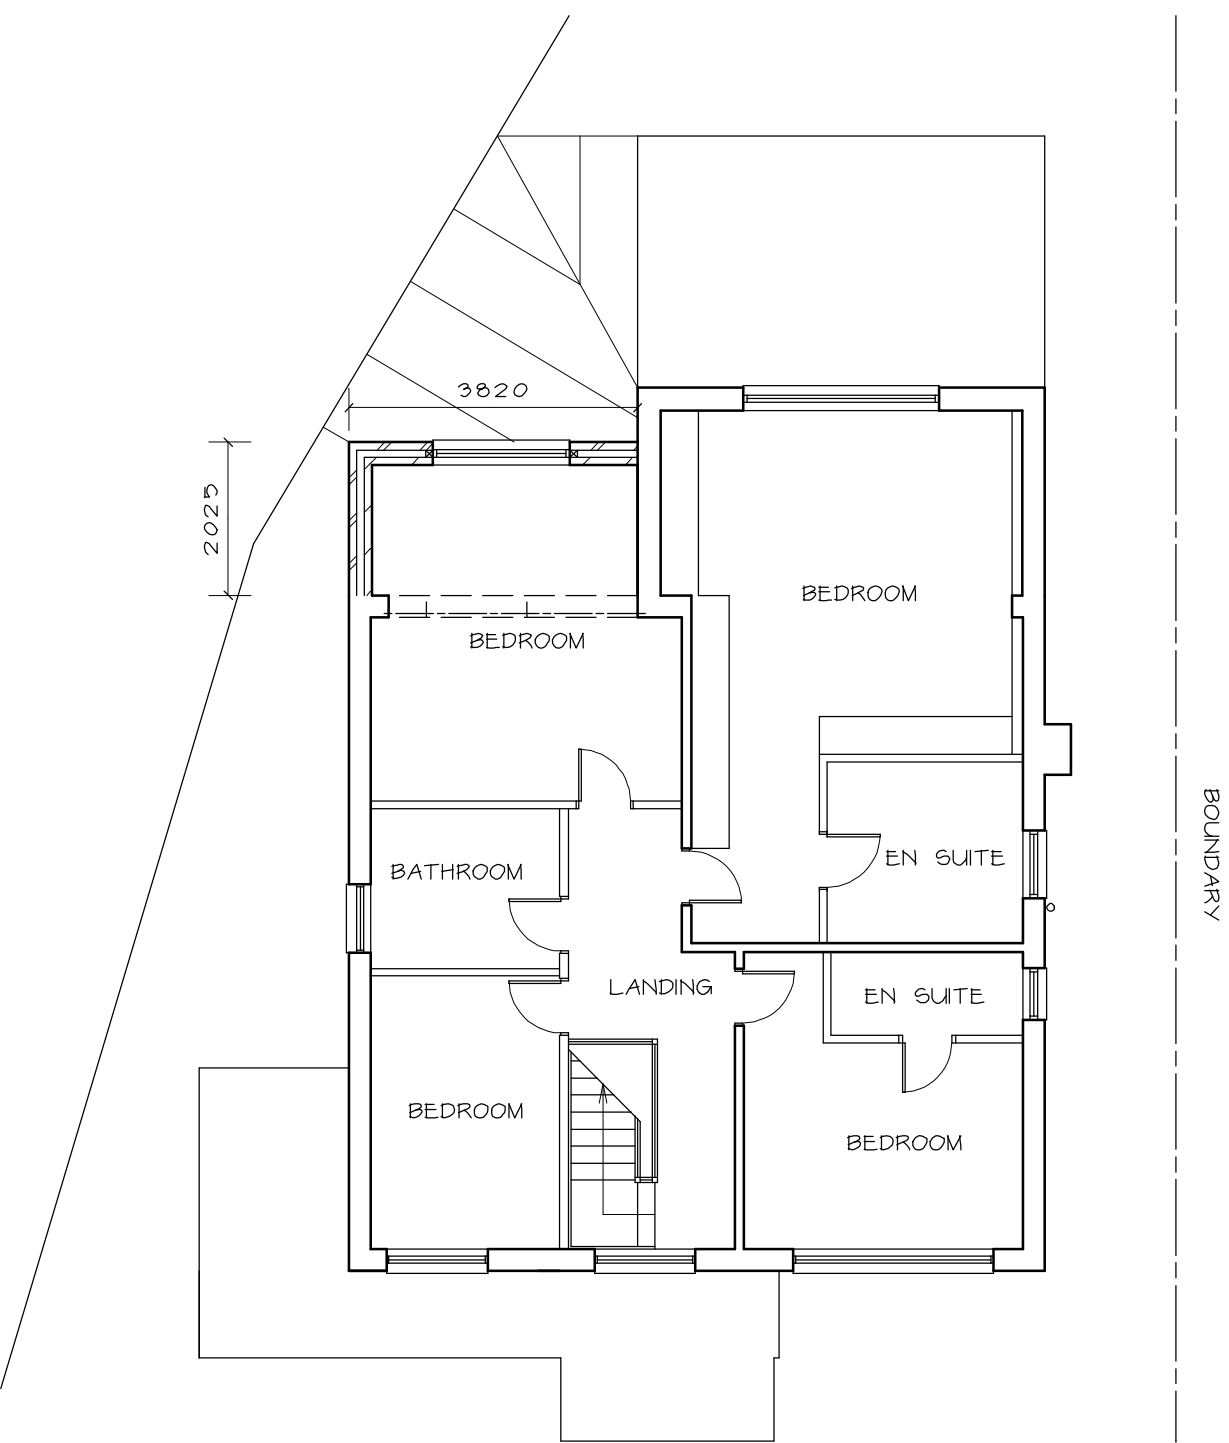

PROPOSED FIRST FLOOR PLAN 1 : 100



SITE PLAN 1 : 200

MATERIALS

MAIN ROOF - ROOF TILES TO MATCH EXISTING

CONSERVATORY ROOF - TRANSLUCENT UPVC SHEETING

EXTERNAL WALLS - BRICKWORK TO MATCH EXISTING

Telephone 0161 643 2422

Northside Plans Ltd

Planning and Building Design

116 Simister Lane Prestwich Manchester M25 2SB

Project

TWO STOREY REAR EXTENSION
AND NEW CONSERVATORY ROOF

125 HIGHER LANE
WHITEFIELD

Title

PLANS, ELEVATIONS AND SITE PLAN

Scale 1:100 1:200 (A1)

Drawn by NIGEL TAMG

Date 09/2020

Dwg.no. 125HL/30A