


PROPOSED

INTERNAL LAYOUT APPROVED UNDER NOTICE OF PRIOR APPROVAL
DETERMINATION
Application Number: 70514

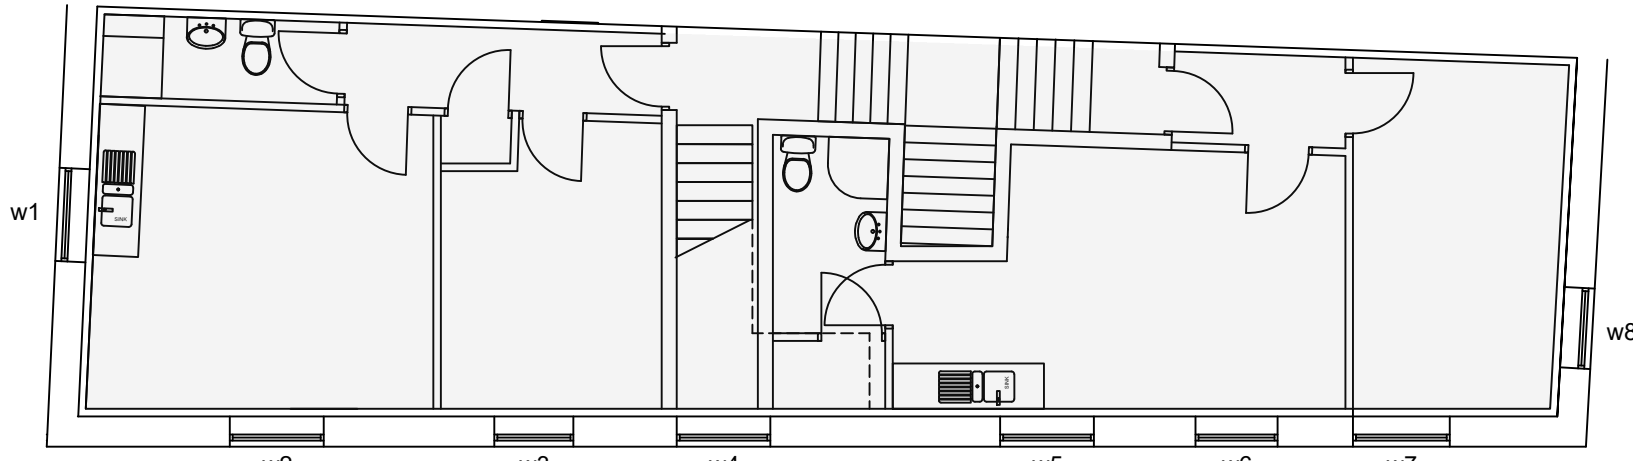


first floor plan
scale 1-100

THE WINDOW CONTRACTOR IS TO BE RESPONSIBLE FOR TAKING ALL NECESSARY SITE DIMENSIONS TO ENABLE MANUFACTURE AND HE ALONE IS RESPONSIBLE FOR ENSURE THE CORRECT FIT. EACH WINDOW IS TO BE INDIVIDUALLY FABRICATED FOR ITS INDIVIDUAL OPENING.



elevation to Broad St
scale 1-100

INTERNAL LAYOUT APPROVED UNDER NOTICE OF PRIOR APPROVAL
DETERMINATION
Application Number: 70514

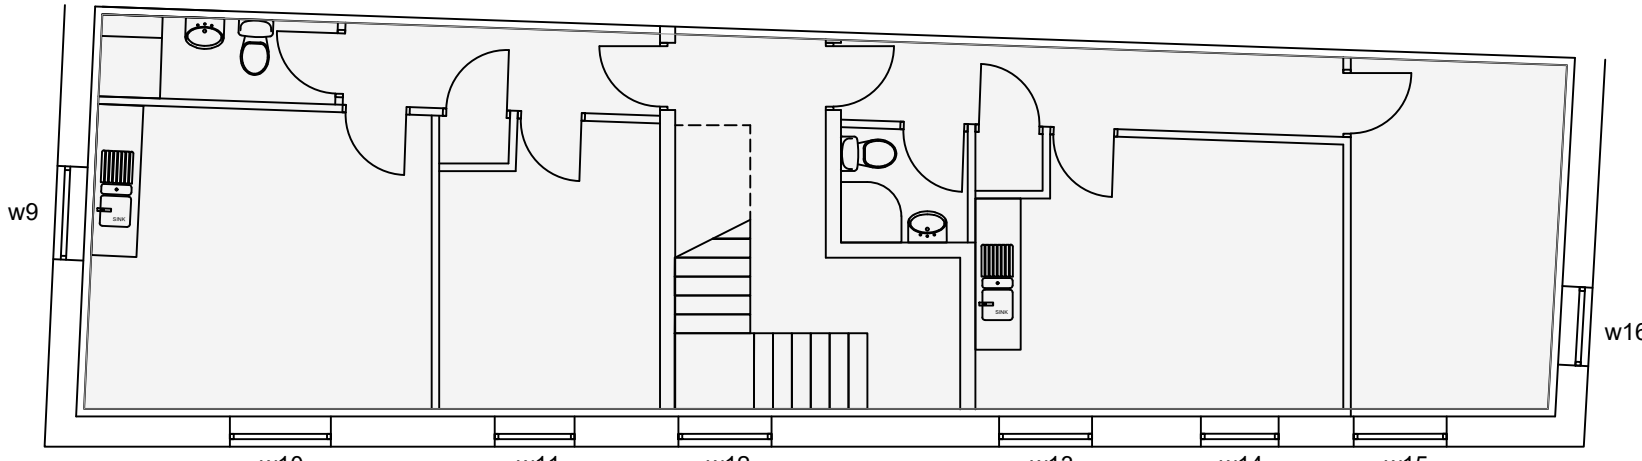


second floor plan
scale 1-100



elevation to Haymarket St
scale 1-100

elevation to Back Market St
scale 1-50

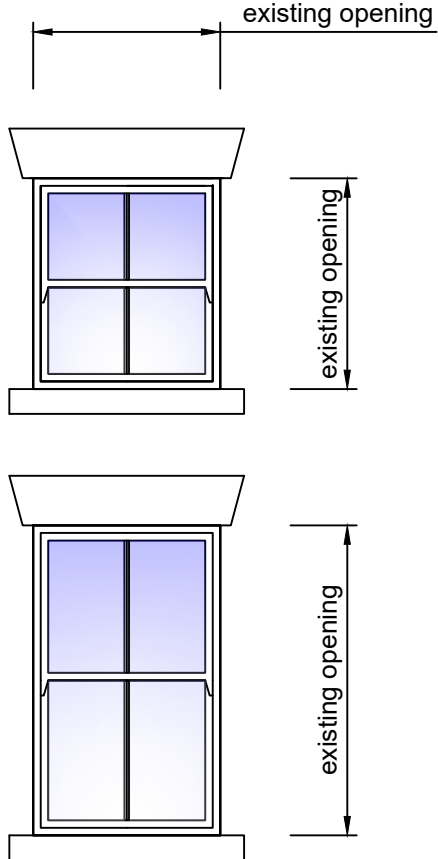

typical window
elevation

scale 1-50

refer dwg.nr
S496-101 for
details

COPYRIGHT RESERVED.
This drawing is the property of A.J.Cocker Associates Ltd. and must not be copied or used in whole or in part without their consent.

CDM:
Clients and contractors must fulfil their duties under the CDM regulations 2015. The client is required to notify the HSE of any projects lasting more than 30 days or involving more than 500 person days.

L10

Windows 1 - 16

To be read with preliminaries/ general conditions.

10 Wood windows


1. Description: timber spring balance vertical sliding sashes
2. Standard: Non-fire-rated windows to BS EN 14351-1 and BS 644 Non-fire-rated windows to BS EN 14351-1 and BS 644
3. Manufacturer: Contractor's choice
- 3.1. Product reference: Contractor's choice
4. Species: Douglas fir
5. Finish as delivered: Manufacturer's full paint system
- Thermal performance (U-value maximum): 1.4 W/m²K
6. Acoustic performance rating: to accord with acoustic consultant specification
7. Glazing details: 4 Clear/16 Krypton/4 Low E
- 7.1. Beading: Manufacturer's standard
8. Ironmongery/ accessories: Manufacturer's standard
9. Fixing: Built-in with cramps
- 9.1. Fastener spacing: When not pre-drilled or specified otherwise, position fasteners not more than 150 mm from ends of each jamb, adjacent to each hanging point of opening lights, and at maximum 450 mm centres.

75 Sealant joints

1. Sealant
- 1.1. Manufacturer: Contractor's choice
- 1.1.1. Product reference: Submit proposals
- 1.2. Colour: TBC
- 1.3. Application: As section Z22 to prepared joints. Finish triangular fillets to a flat or slightly convex profile.

80 Ironmongery

1. Fixing: In accordance with any third party certification conditions applicable. Assemble and fix carefully and accurately using fasteners with matching finish supplied by ironmongery manufacturer. Do not damage ironmongery and adjacent surfaces.
2. Checking/ adjusting/ lubricating: Carry out at completion and ensure correct functioning.

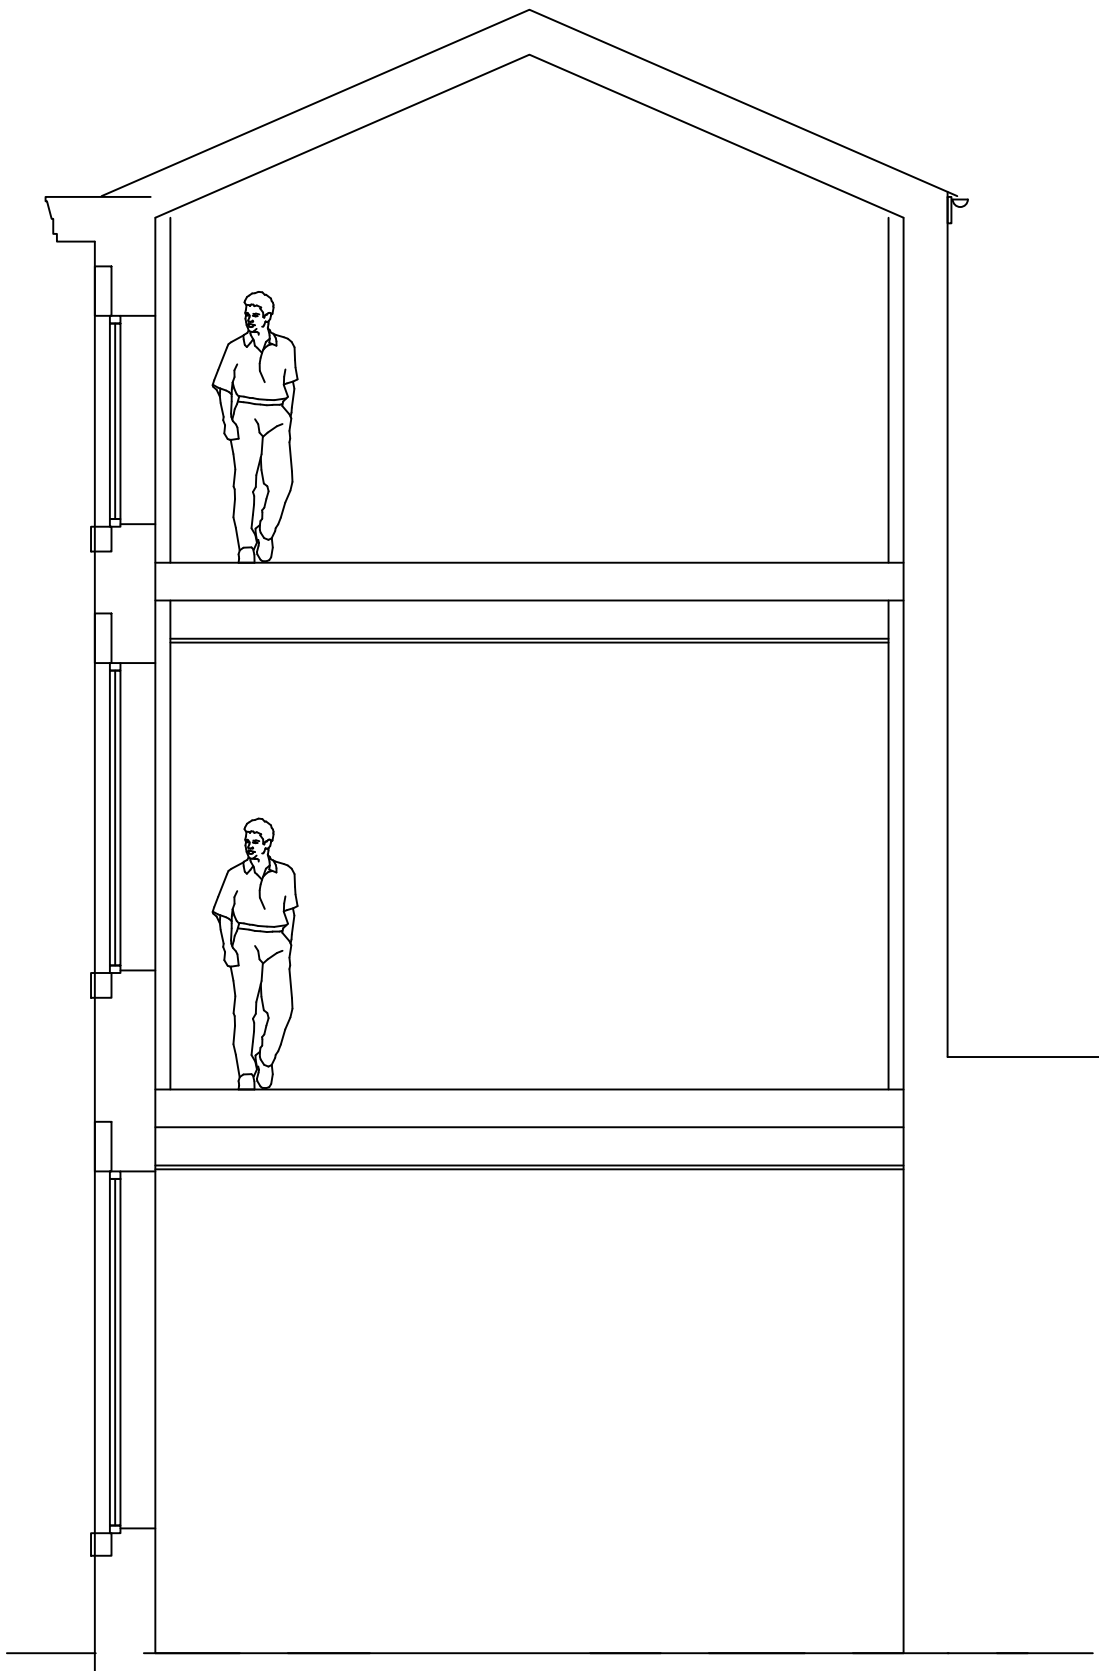

section AA
scale 1-50

PROPOSED



elevation to Broad St
scale 1-100



elevation to Haymarket St
scale 1-100

elevation to Back Market St
scale 1-50

EXISTING

A	05.03.25	WINDOW SPECIFICATION CHANGED TO TIMBER SPRING BALANCE VERTICAL SLIDING SASHES
rev:	date:	description



AJ COCKER ASSOCIATES
CHARTERED BUILDING SURVEYORS

New Century House
176 Drake Street
Rochdale
OL16 1UP
Tel: 01706 764880
Fax: 01706 764881
www.ajcockerassociates.co.uk
mail@ajcockerassociates.co.uk



Project: 28 Haymarket St, Bury BL9 0AY PROPOSED REPLACEMENT WINDOWS	scale: as noted @ A1 date: Aug 24 drawn: IS
Client: Mr Sarwar	Dwg. Nr. S496-100/A