
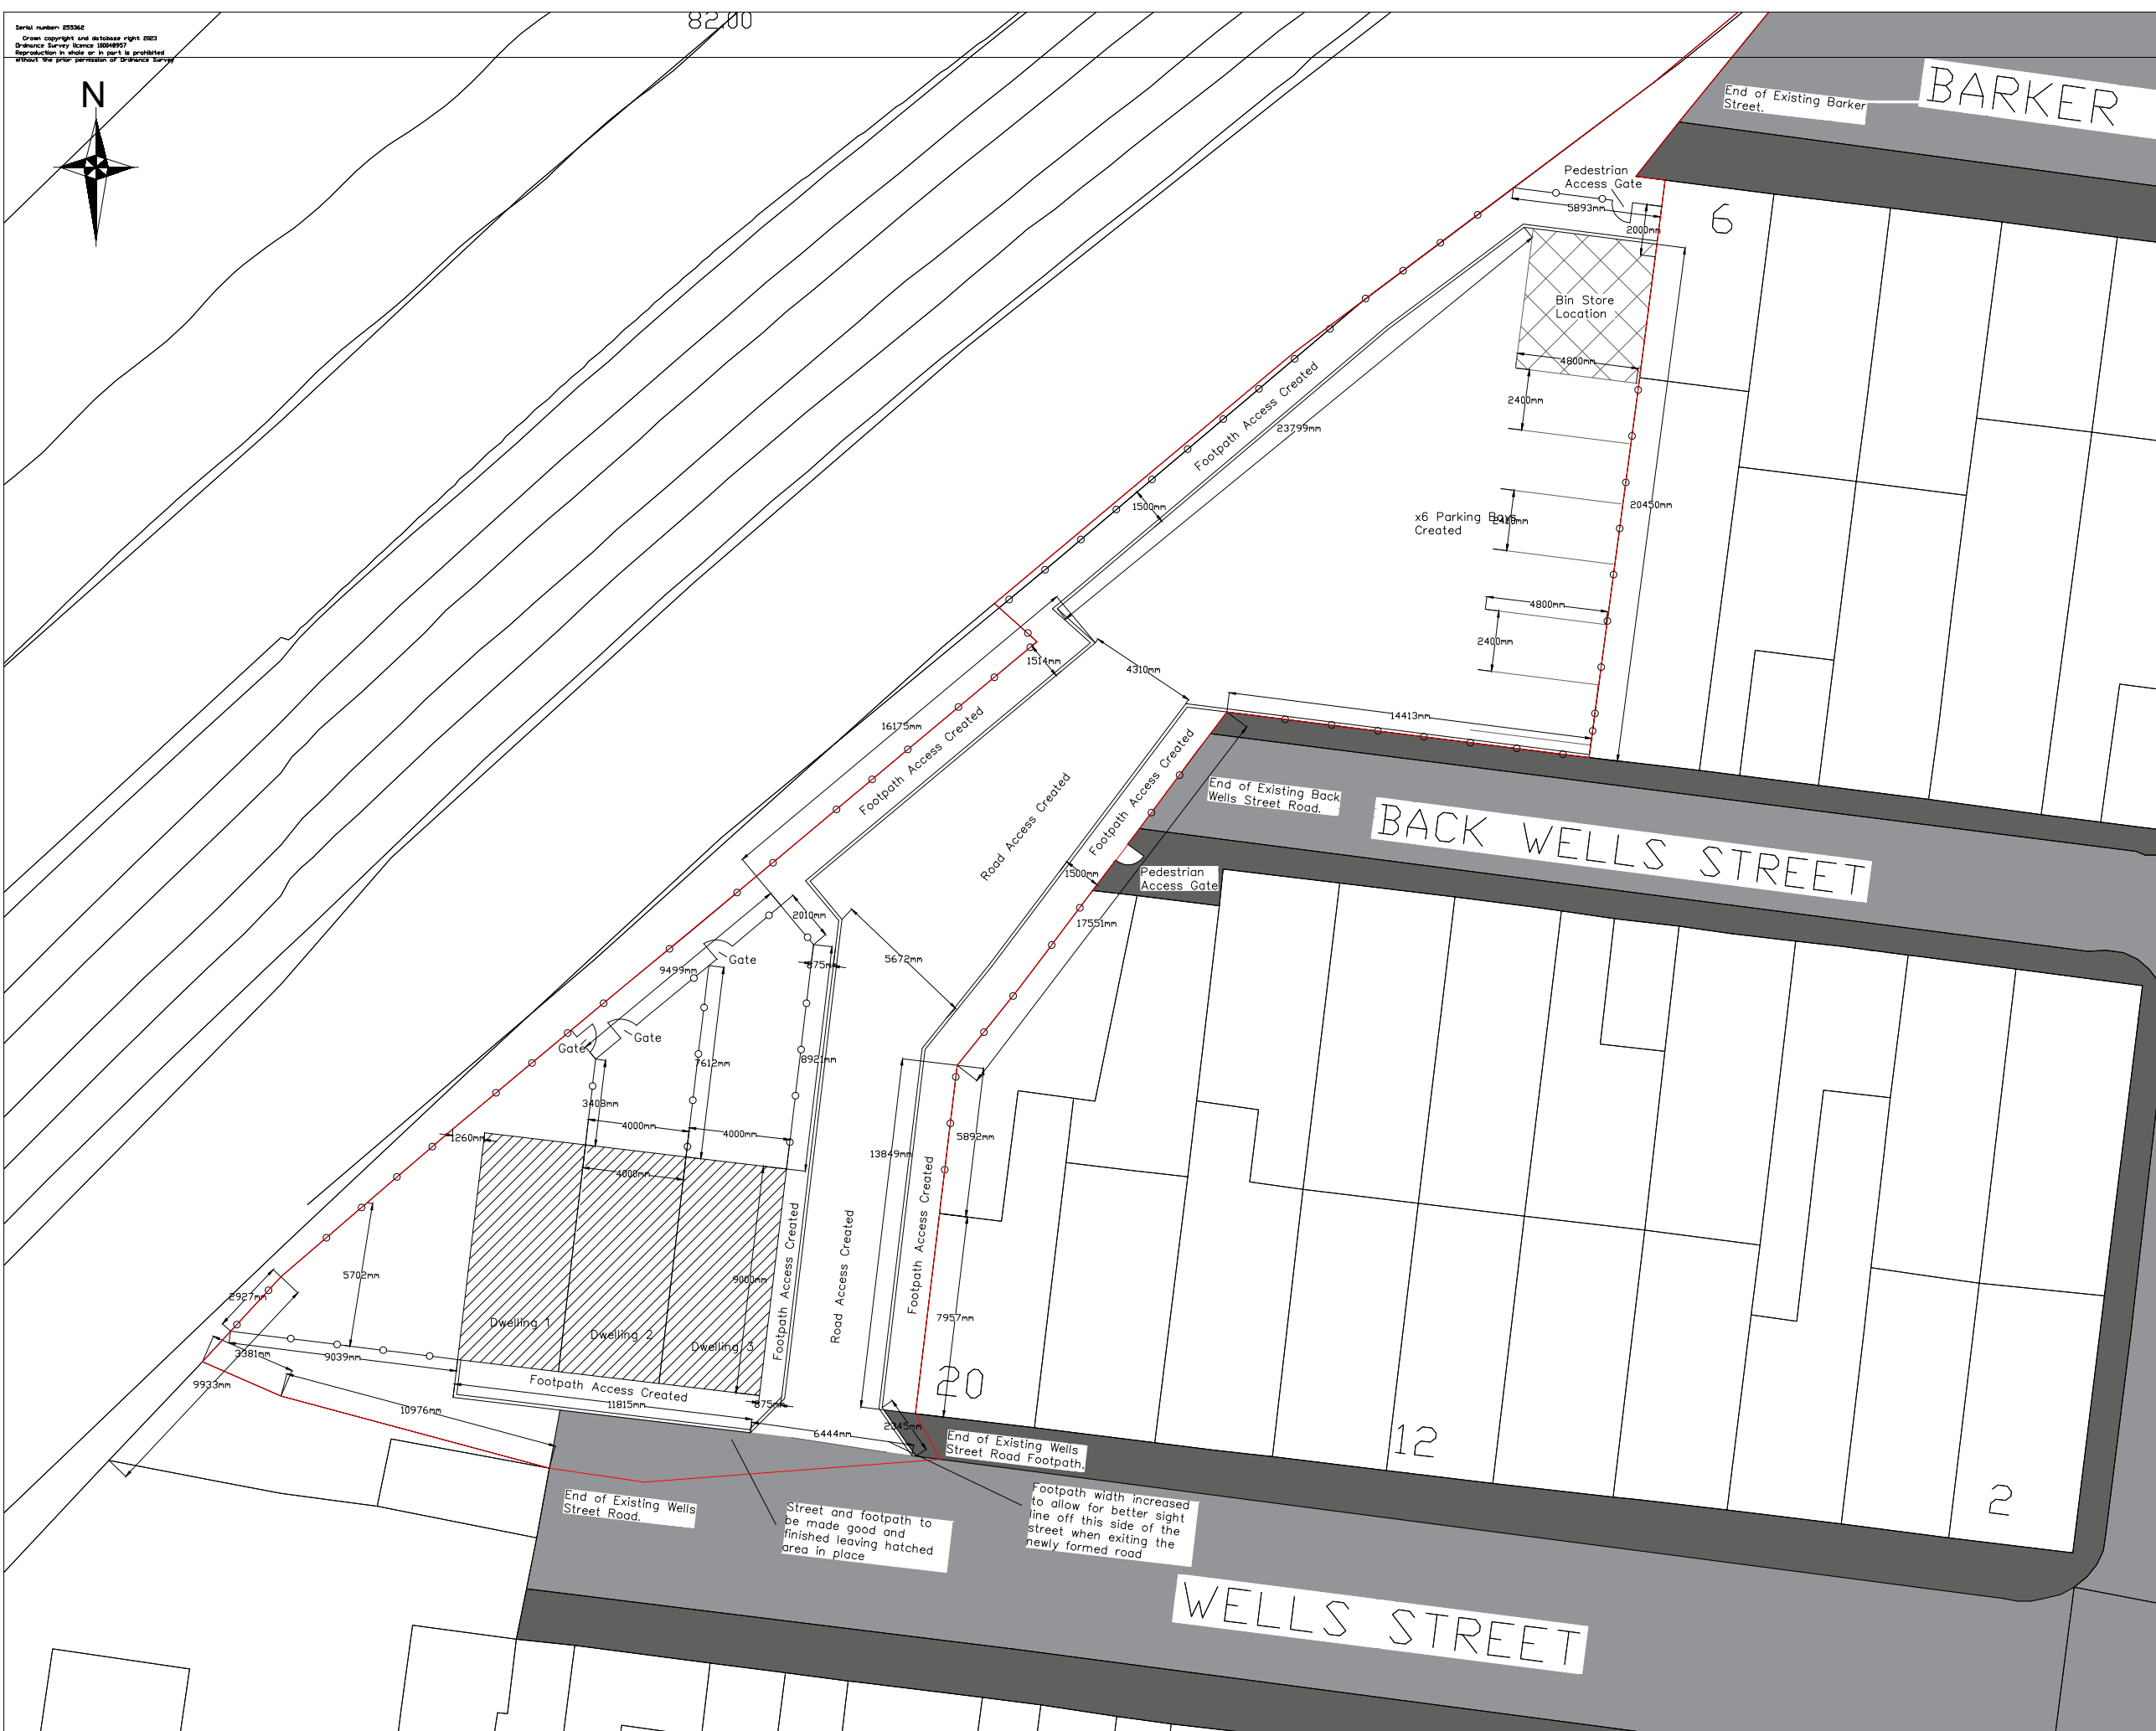


Series number: 25362
Crown copyright and database right 2023
Ordnance Survey license 10004907
Reproduction in whole or in part is prohibited
without the prior permission of Ordnance Survey

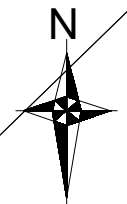

Site Demise

NOTES

- 1) ALL DIMENSIONS TO BE CHECKED ON SITE AND NOT SCALED FROM THIS DRAWING.
- 2) SV DRAWINGS LTD SHALL BE INFORMED IN WRITING OF ANY DISCREPANCIES.
- 3) ALL DIMENSIONS ARE IN MILLIMETRES ONLY.
- 4) THE ORIGIN AND ORIENTATION OF THE SURVEY GRID RELATE TO AN ARBITRARY GRID.

REVISIONS

No.	Date	Amendments	Initial



TITLE

Proposed Site Plan
With Topographical Data

CLIENT

Mrs Susan Howarth
11 Patterdale Drive
Bury
BL9 9PZ

PROJECT NAME

Land to the West of Wells Street
Back Wells Street & Barker Street
Bury, Greater Manchester
BL9 0TU

DRAWN BY

SV

DATE

10.10.2022

SCALE

1: 250 @A3

CHECKED

SV

DRAWING NO.

0037-PTP

REV. NO.