


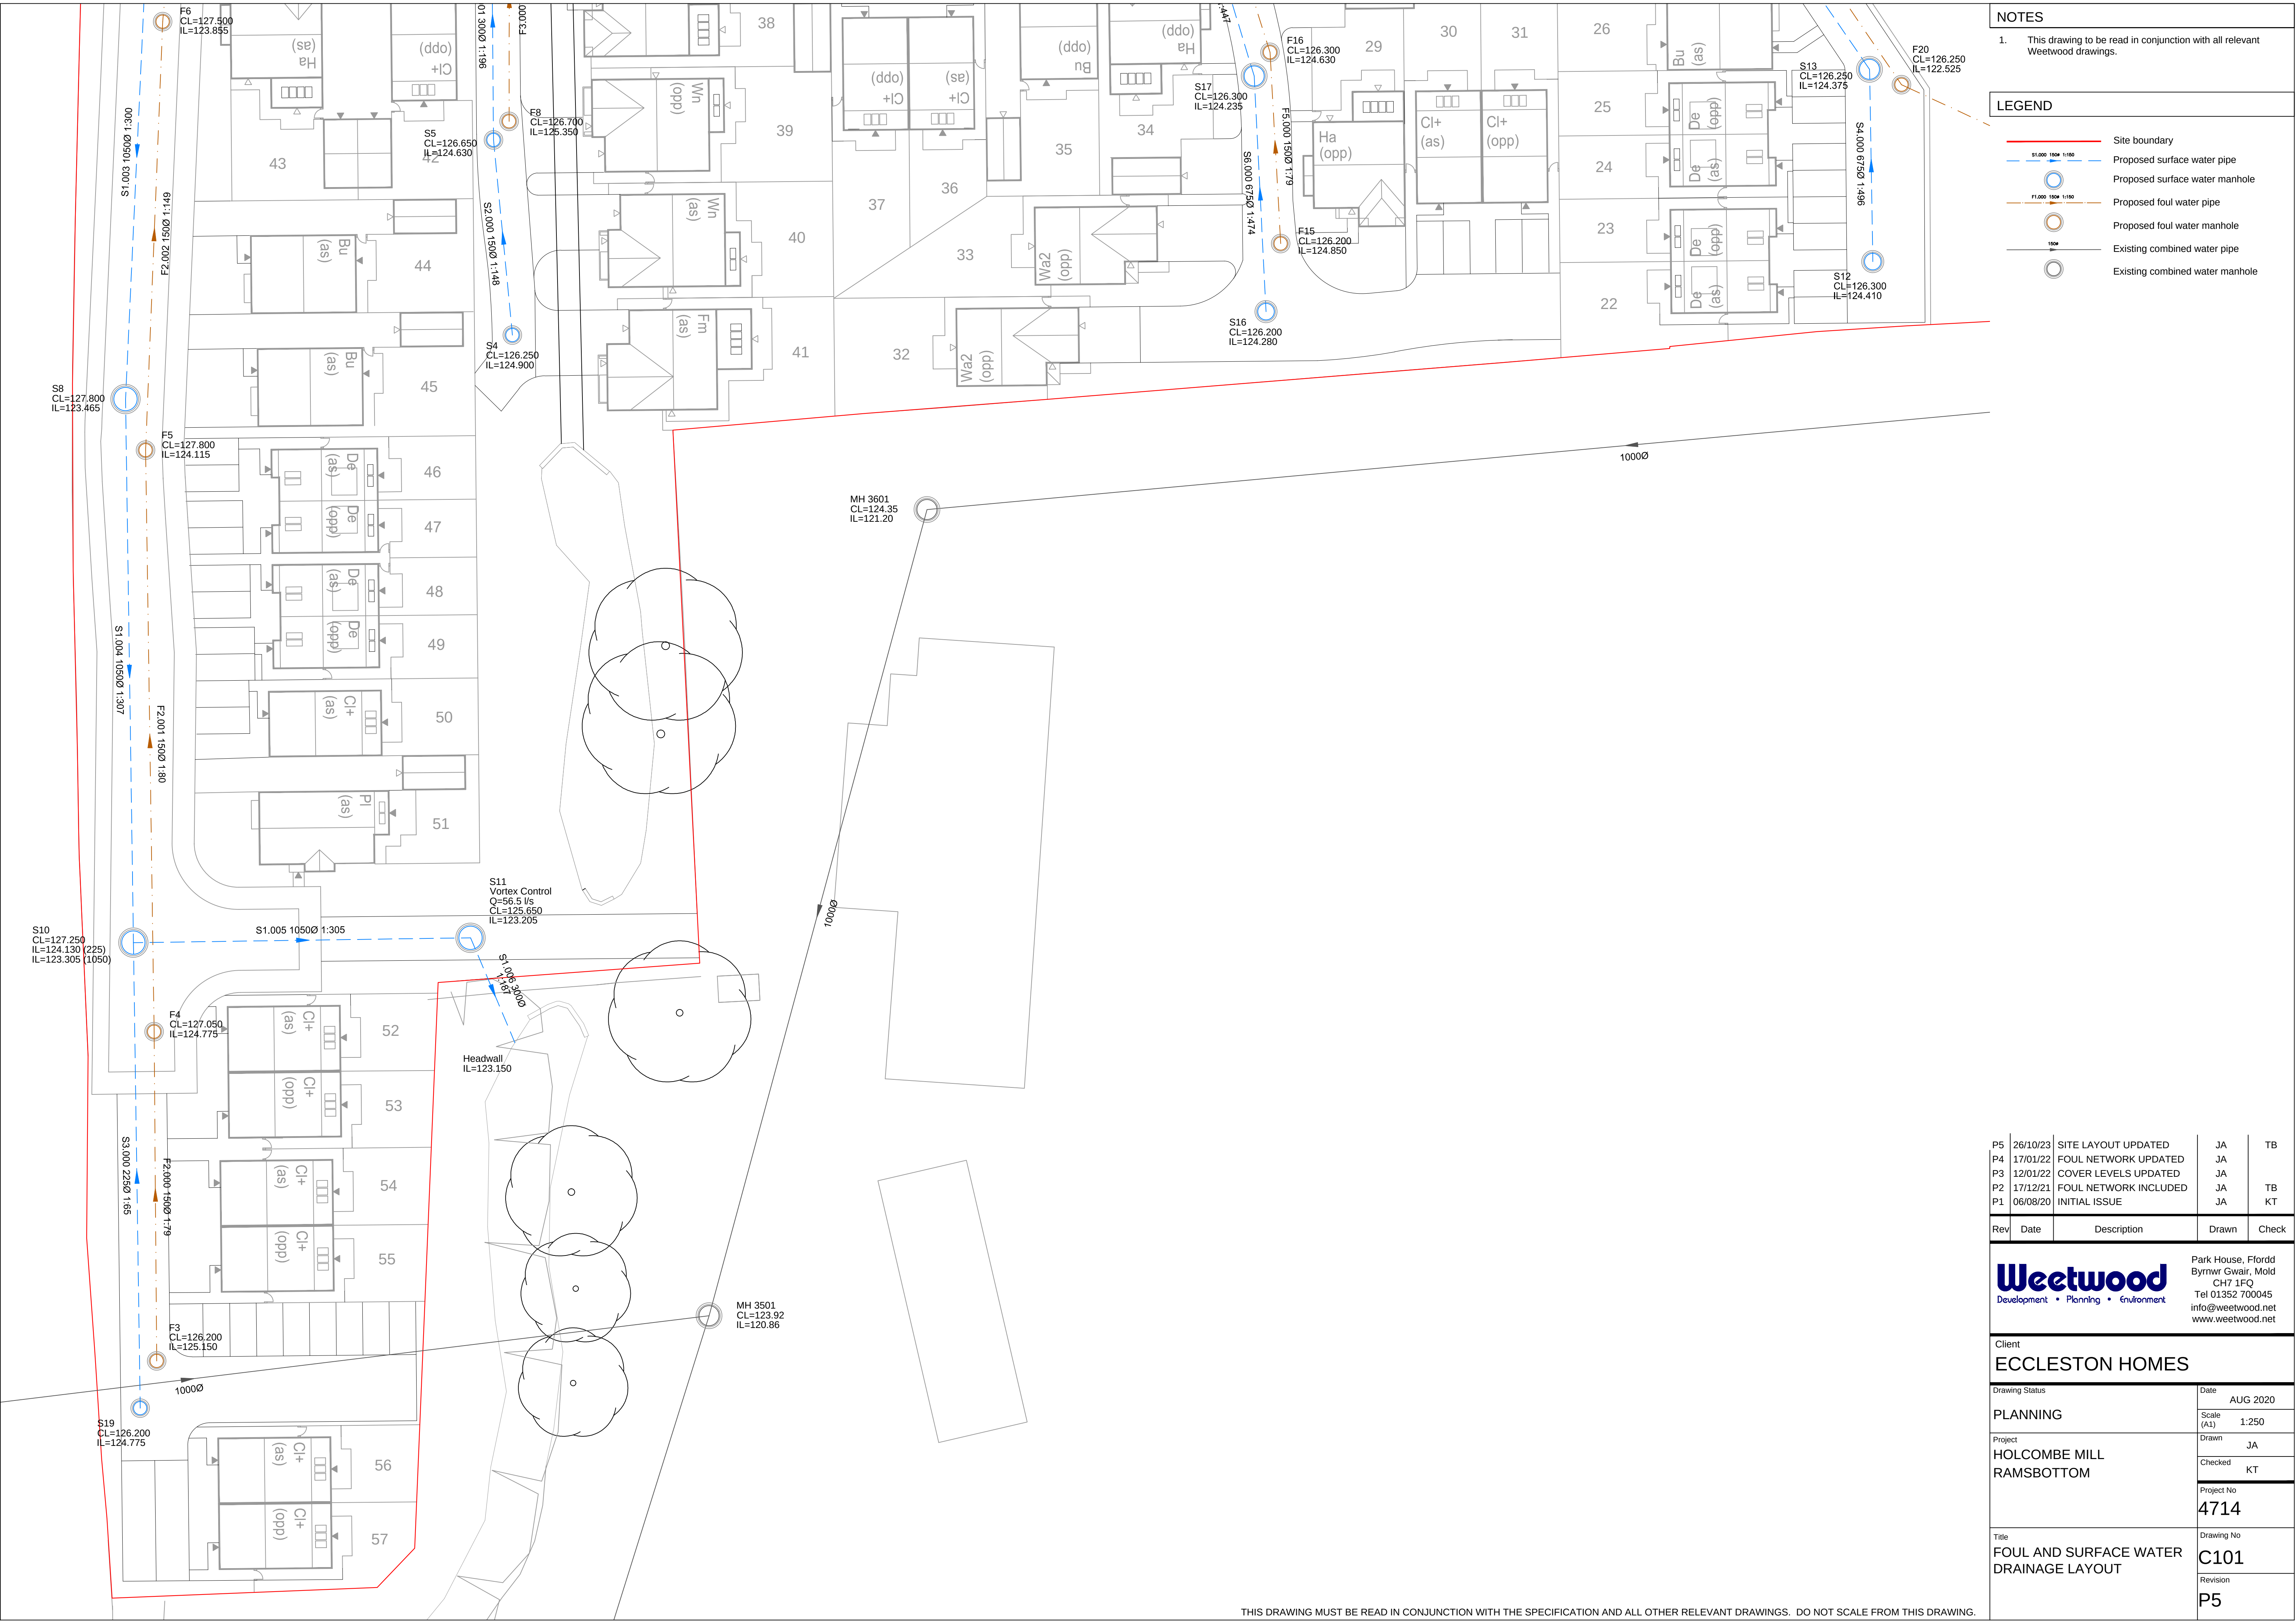

NOTES

1. This drawing to be read in conjunction with all relevant Weetwood drawings.

LEGEND

Site boundary

Proposed surface water pipe

Proposed surface water manhole

Proposed foul water pipe

Proposed foul water manhole

Existing combined water pipe

Existing combined water manhole

P5	26/10/23	SITE LAYOUT UPDATED	JA	TB
P4	17/01/22	FOUL NETWORK UPDATED	JA	
P3	12/01/22	COVER LEVELS UPDATED	JA	
P2	17/12/21	FOUL NETWORK INCLUDED	JA	TB
P1	06/08/20	INITIAL ISSUE	JA	KT

Rev	Date	Description	Drawn	Check

Weetwood

Development • Planning • Environment

Park House, Ffordd
Byrnwr Gwair, Mold
CH7 1FQ
Tel 01352 700045
info@weetwood.net
www.weetwood.net

Client

ECCLESTON HOMES

Drawing Status	Date
PLANNING	AUG 2020

Project	Scale (A1)
HOLCOMBE MILL RAMSBOTTOM	1:250

Drawn	Checked
JA	KT

Project No	
4714	

Title	Drawing No
FOUL AND SURFACE WATER DRAINAGE LAYOUT	C101

Revision	
P5	

THIS DRAWING MUST BE READ IN CONJUNCTION WITH THE SPECIFICATION AND ALL OTHER RELEVANT DRAWINGS. DO NOT SCALE FROM THIS DRAWING.