


PLANNING APPLICATION ISSUE

NOTE:- These drawings have been prepared for the purposes of submission to the Local Authority as part of a planning application and are not to be used for any other purpose without the express permission of MSA.


Adjacent buildings, roads, etc scaled from O.S. plans.
Trees indicated for illustrative purposes only.

These drawings are not to be used for construction

rev.	notes	date
	Submitted to planning	10/23

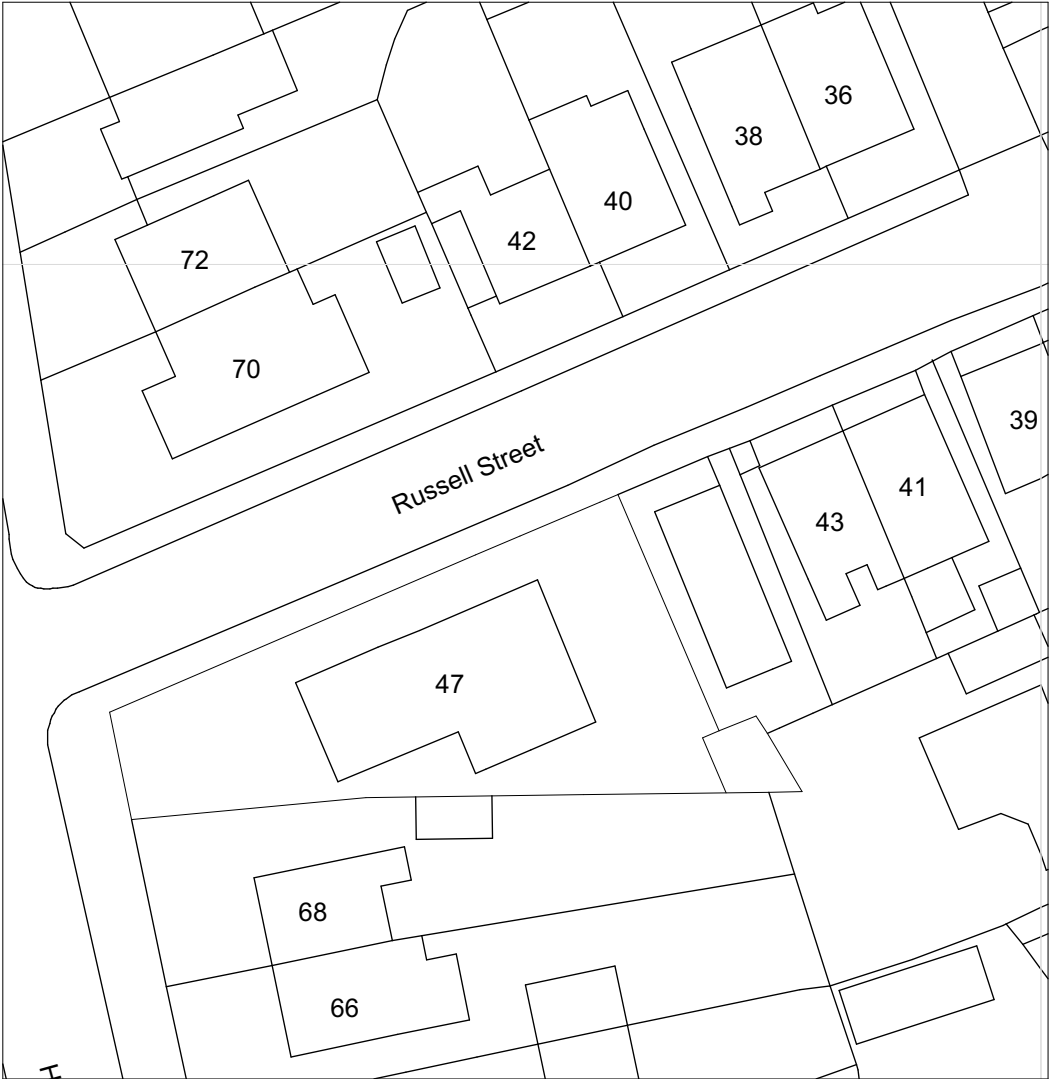

BLOCK PLAN
1:500

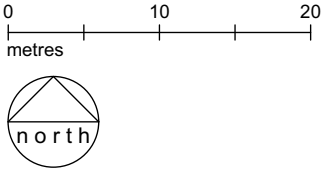

msaarchitects
89 High Street
Newton-Le-Willows
WA12 9SL

T. 01925 299 881
F. 01925 299 455
E. info@msaarchitects.co.uk
www.msaarchitects.co.uk

47 Russell street
Prestwich
M25 1GU
Mr & Mrs Singh


Proposed Block Plan

Project No. 2017	Drawing No. 2017 PL 110	Rev No. A3	Size A3
Scale 1:500	Drawn By DQ	Checked By KMS	Date 26/10/2023

PLANNING

This Drawing is Copyright © 2023



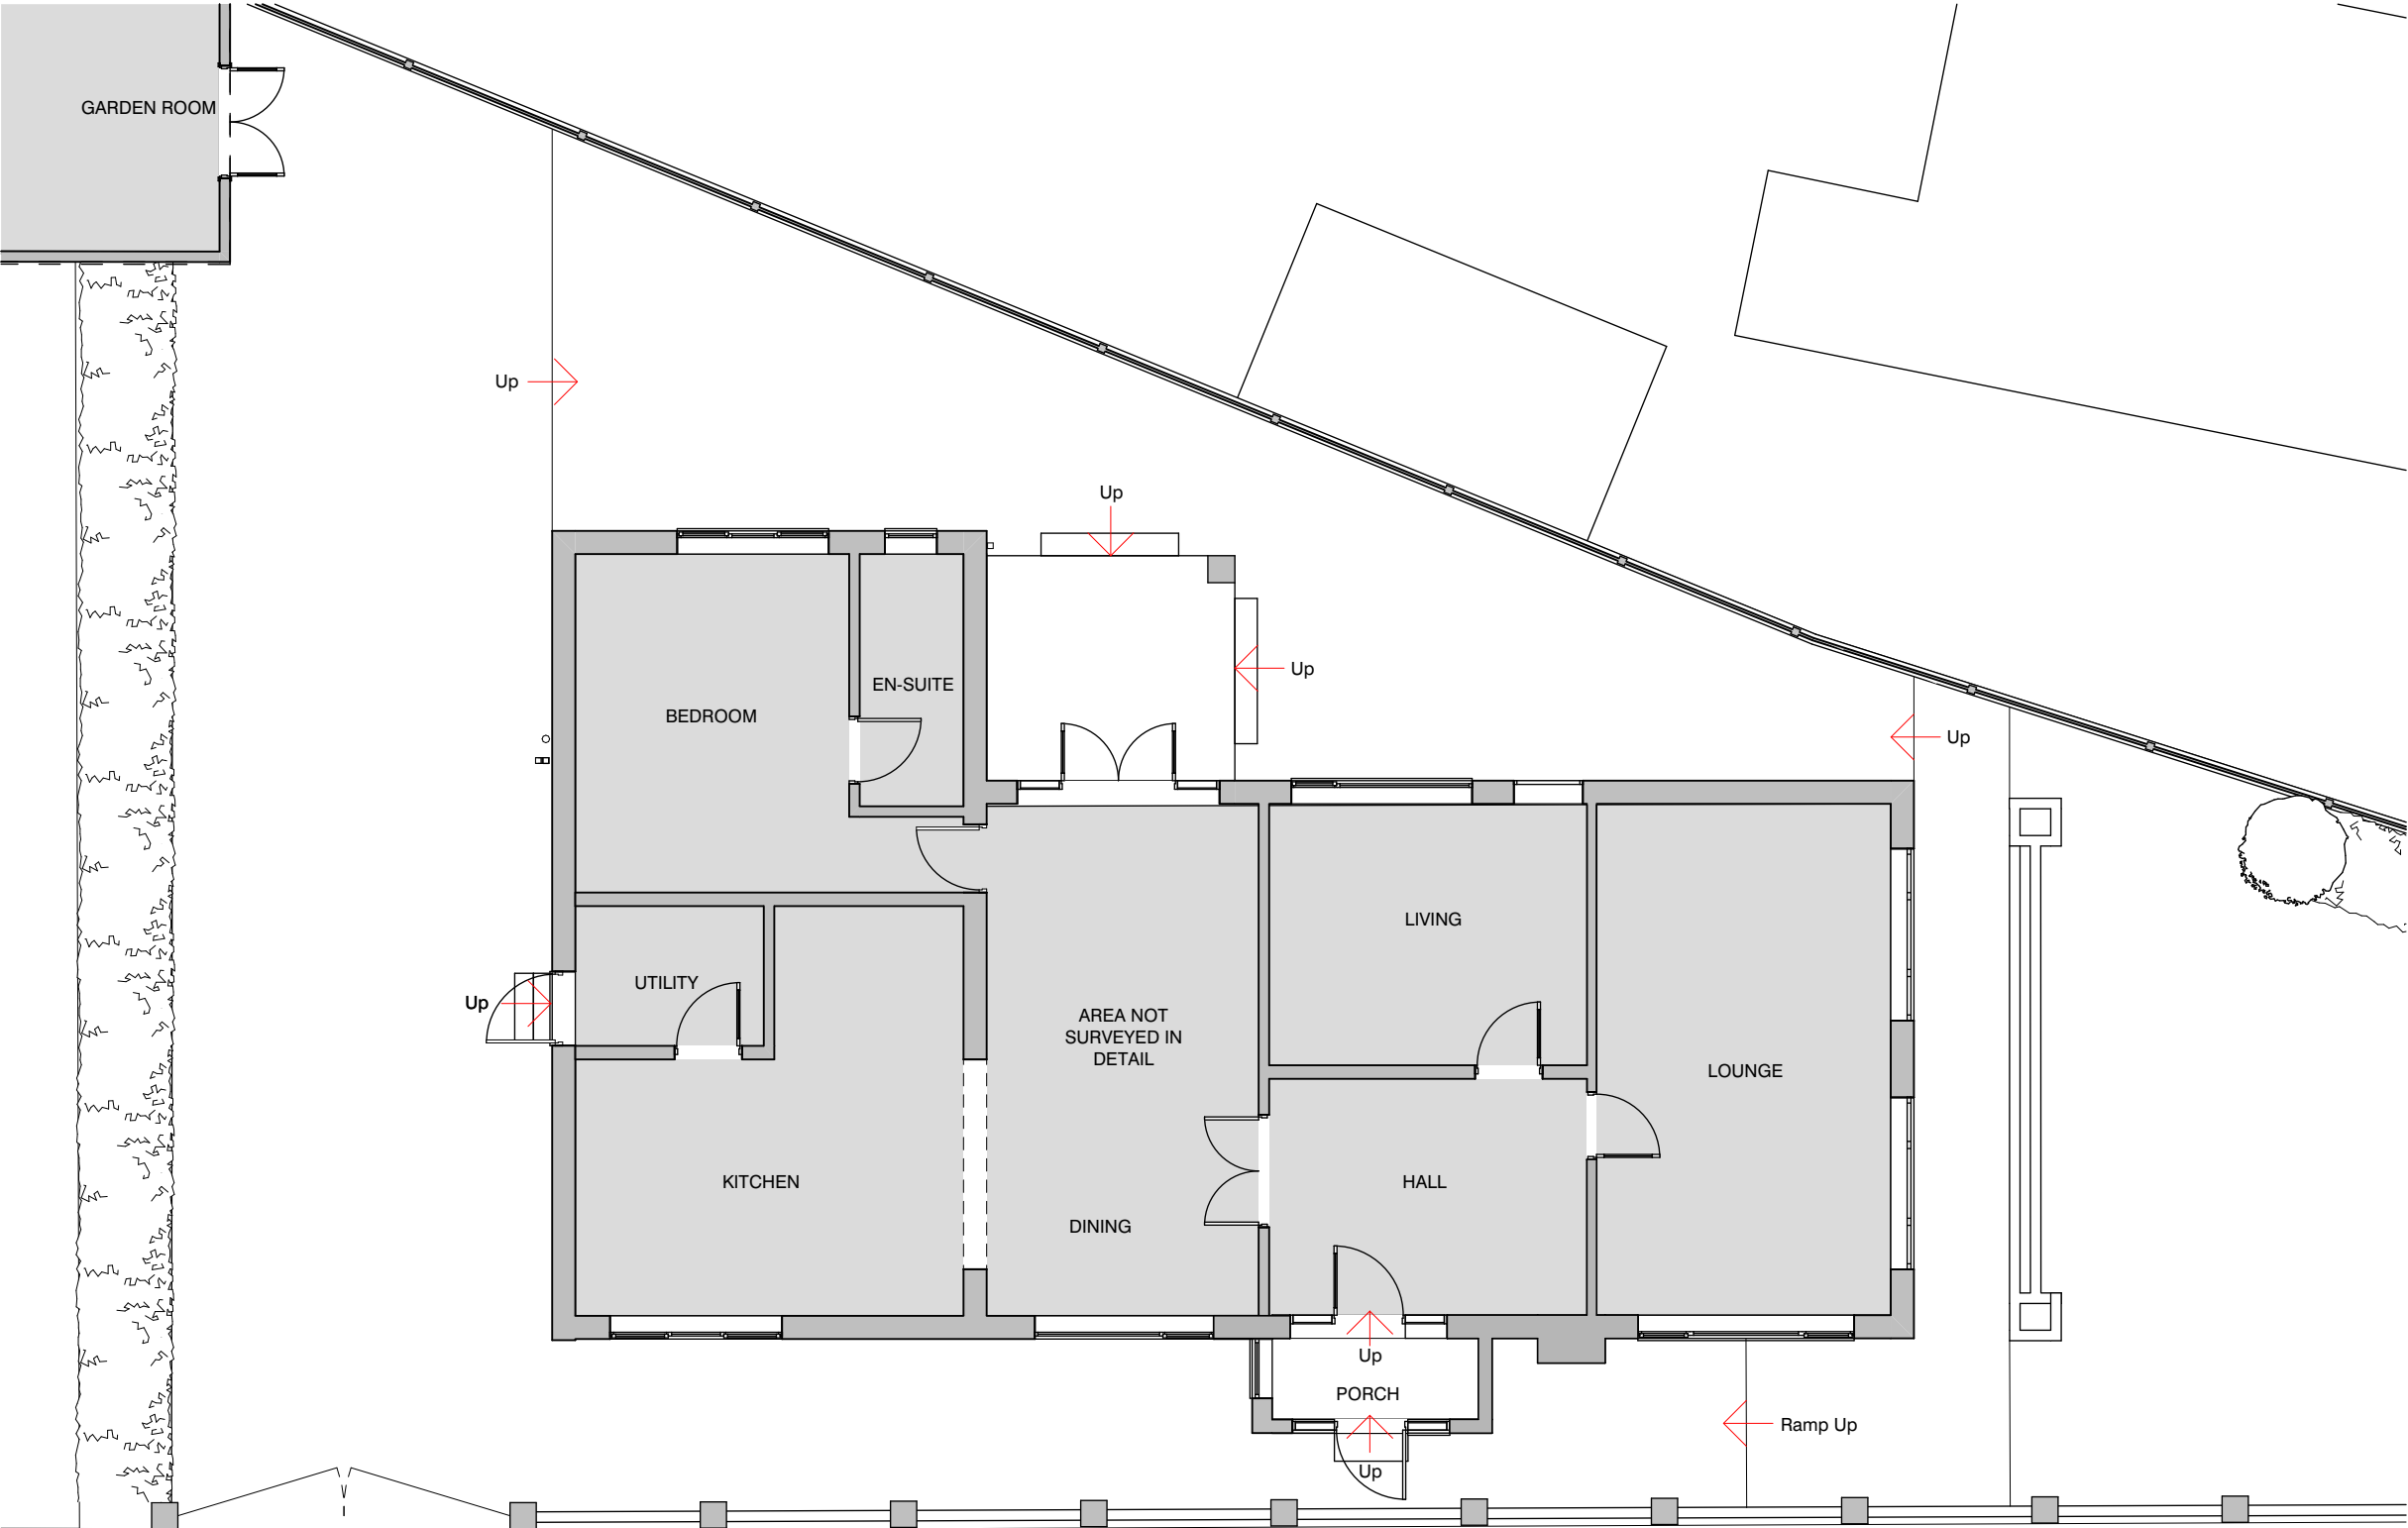

Russell Street

GROUND FLOOR



PLANNING APPLICATION ISSUE

NOTE:- These drawings have been prepared for the purposes of submission to the Local Authority as part of a planning application and are not to be used for any other purpose without the express permission of MSA.

Adjacent buildings, roads, etc scaled from O.S. plans.
Trees indicated for illustrative purposes only.

These drawings are not to be used for construction

rev.	notes	date
	Submitted to planning	10/23

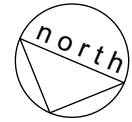 

msaarchitects
89 High Street
Newton-Le-Willows
WA12 9SL

T. 01925 299 881
F. 01925 299 455
E. info@msaarchitects.co.uk
www.msaarchitects.co.uk

47 Russell street
Prestwich
M25 1GU
Mr & Mrs Singh

Proposed Ground Floor

Project No. 2017	Drawing No. 2017 PL 111	Rev No. A3	Size A3
Scale 1:100	Drawn By DQ	Checked By KMS	Date 26/10/2023

PLANNING

This Drawing is Copyright © 2023






PLANNING APPLICATION ISSUE

NOTE:- These drawings have been prepared for the purposes of submission to the Local Authority as part of a planning application and are not to be used for any other purpose without the express permission of MSA.

Adjacent buildings, roads, etc scaled from O.S. plans.
Trees indicated for illustrative purposes only.

These drawings are not to be used for construction

rev.	notes	date
	Submitted to planning	10/23

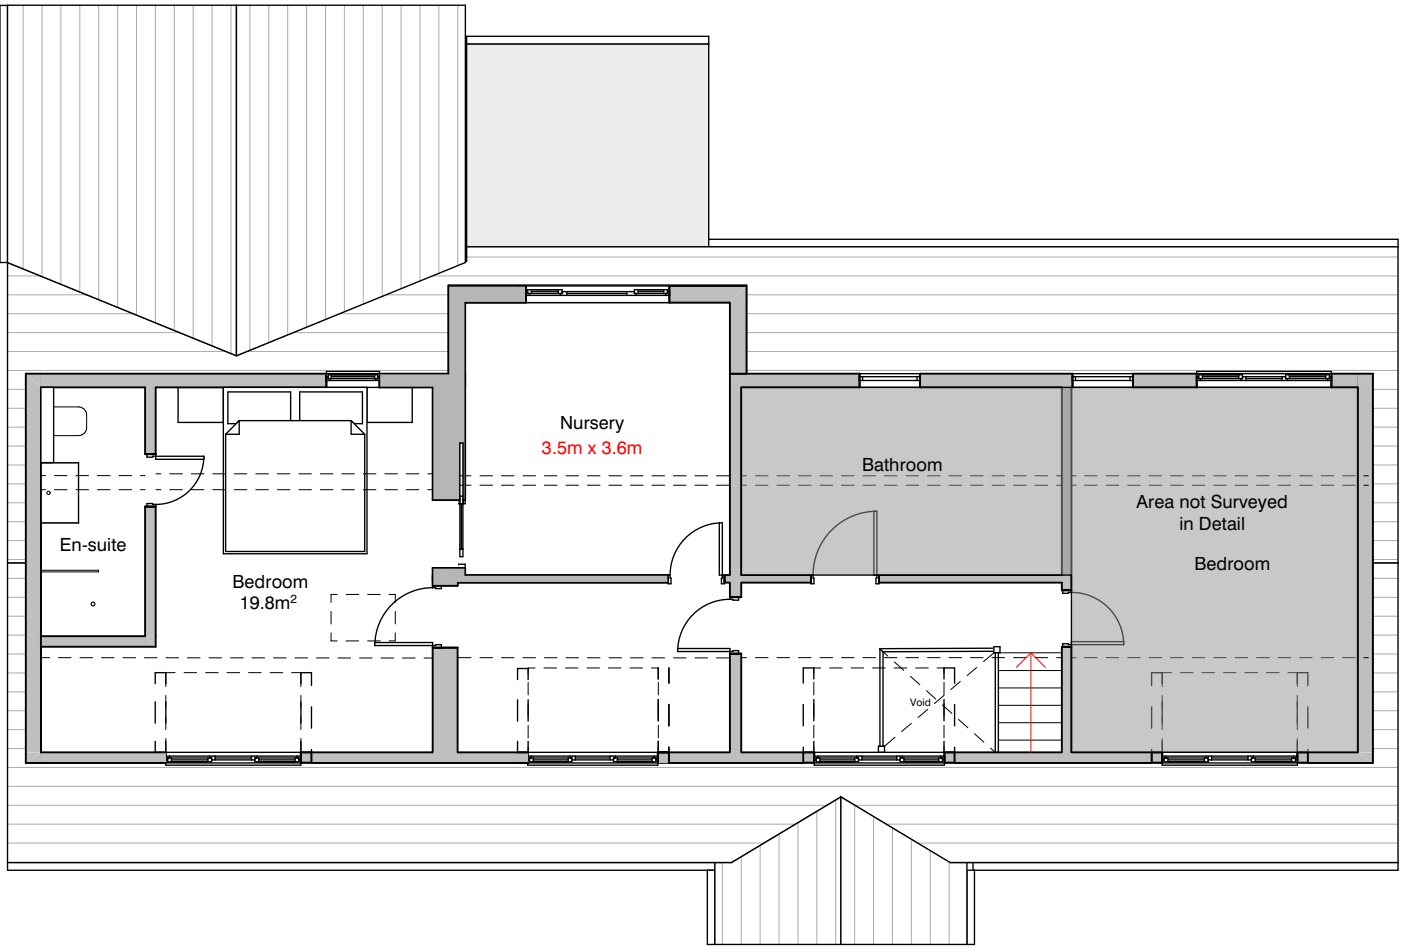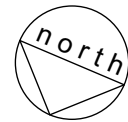 

msaarchitects

msaarchitects
89 High Street
Newton-Le-Willows
WA12 9SL
T. 01925 299 881
F. 01925 299 455
E. info@msaarchitects.co.uk
www.msaarchitects.co.uk

47 Russell street
Prestwich
M25 1GU
Mr & Mrs Singh

Proposed First Floor Plan


Project No. 2017	Drawing No. 2017 PL 112	Rev No. A3	Size A3
Scale 1:100	Drawn By DQ	Checked By KMS	Date 26/10/2023

PLANNING

This Drawing is Copyright © 2023



FIRST FLOOR PLAN

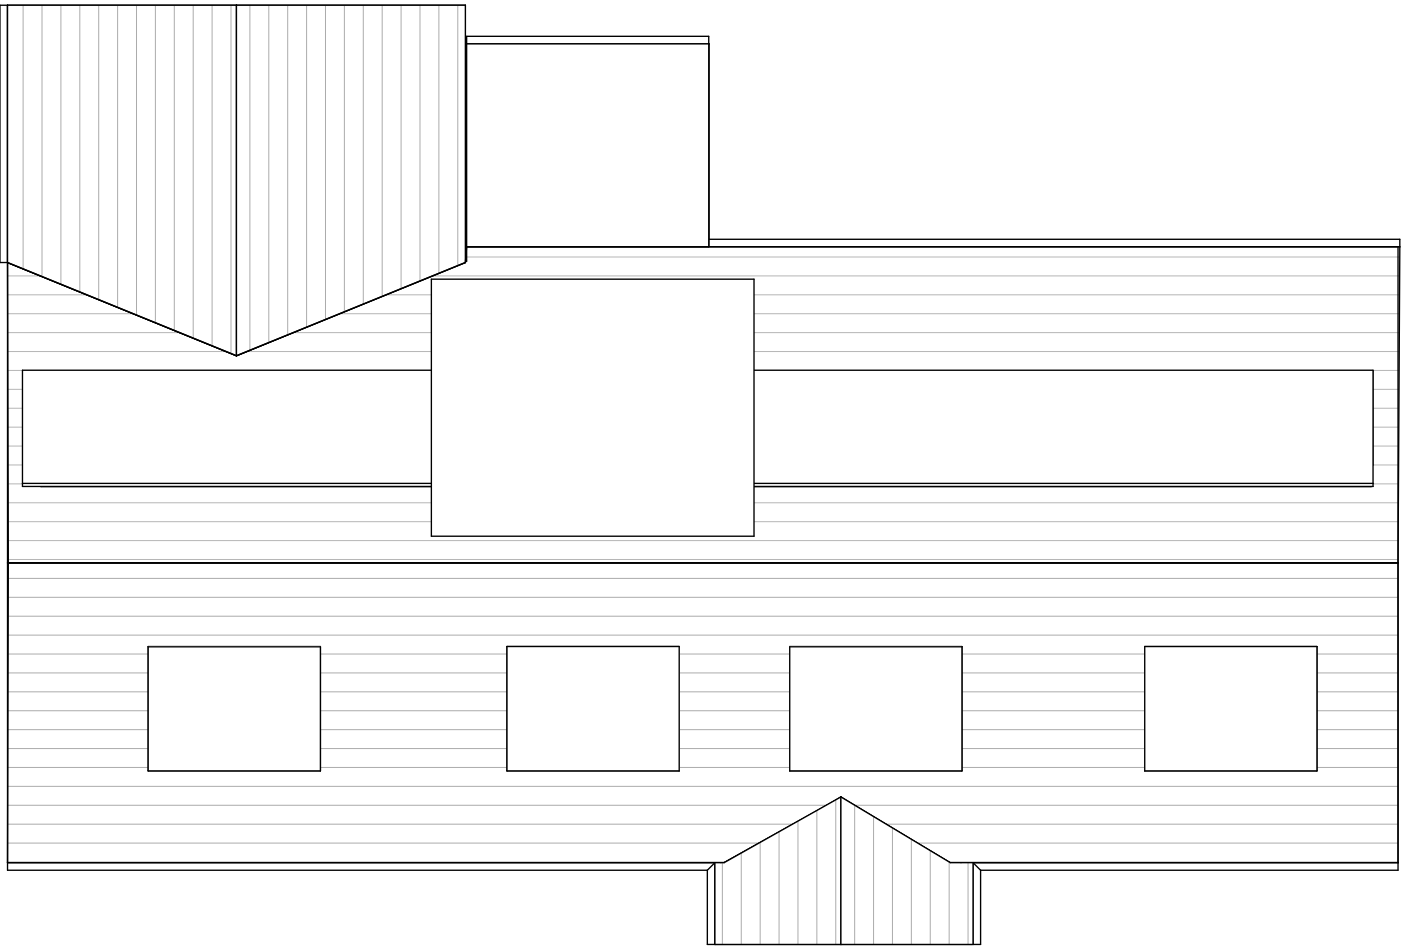

ROOF PLAN


PLANNING APPLICATION ISSUE

NOTE:- These drawings have been prepared for the purposes of submission to the Local Authority as part of a planning application and are not to be used for any other purpose without the express permission of MSA.

Adjacent buildings, roads, etc scaled from O.S. plans.
Trees indicated for illustrative purposes only.

These drawings are not to be used for construction

rev.	notes	date
	Submitted to planning	10/23

 

msaarchitects

msaarchitects
89 High Street
Newton-Le-Willows
WA12 9SL
T. 01925 299 881
F. 01925 299 455
E. info@msaarchitects.co.uk
www.msaarchitects.co.uk

47 Russell street
Prestwich
M25 1GU
Mr & Mrs Singh


Proposed Roof Plan

Project No. 2017	Drawing No. 2017 PL 113	Rev No. A3	Size A3
Scale 1:100	Drawn By DQ	Checked By KMS	Date 26/10/2023


PLANNING

This Drawing is Copyright © 2023



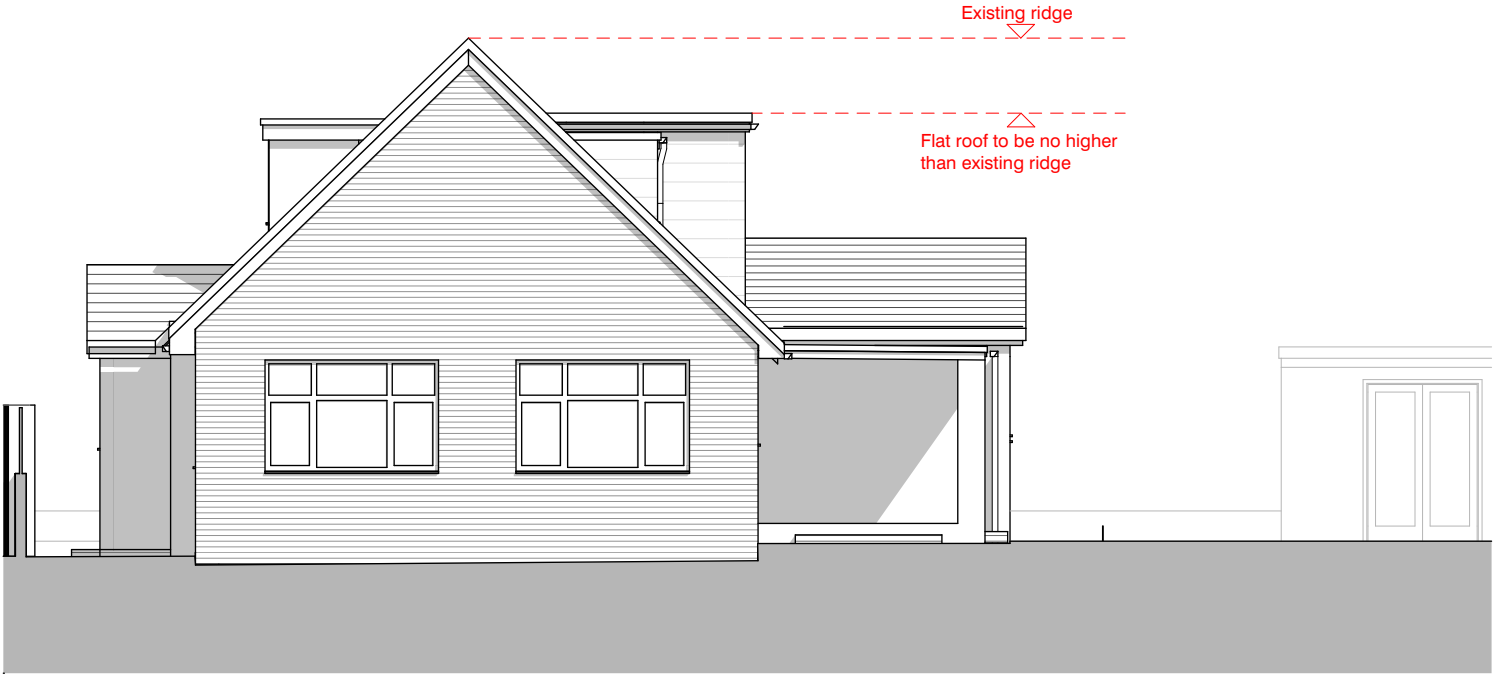

EAST ELEVATION

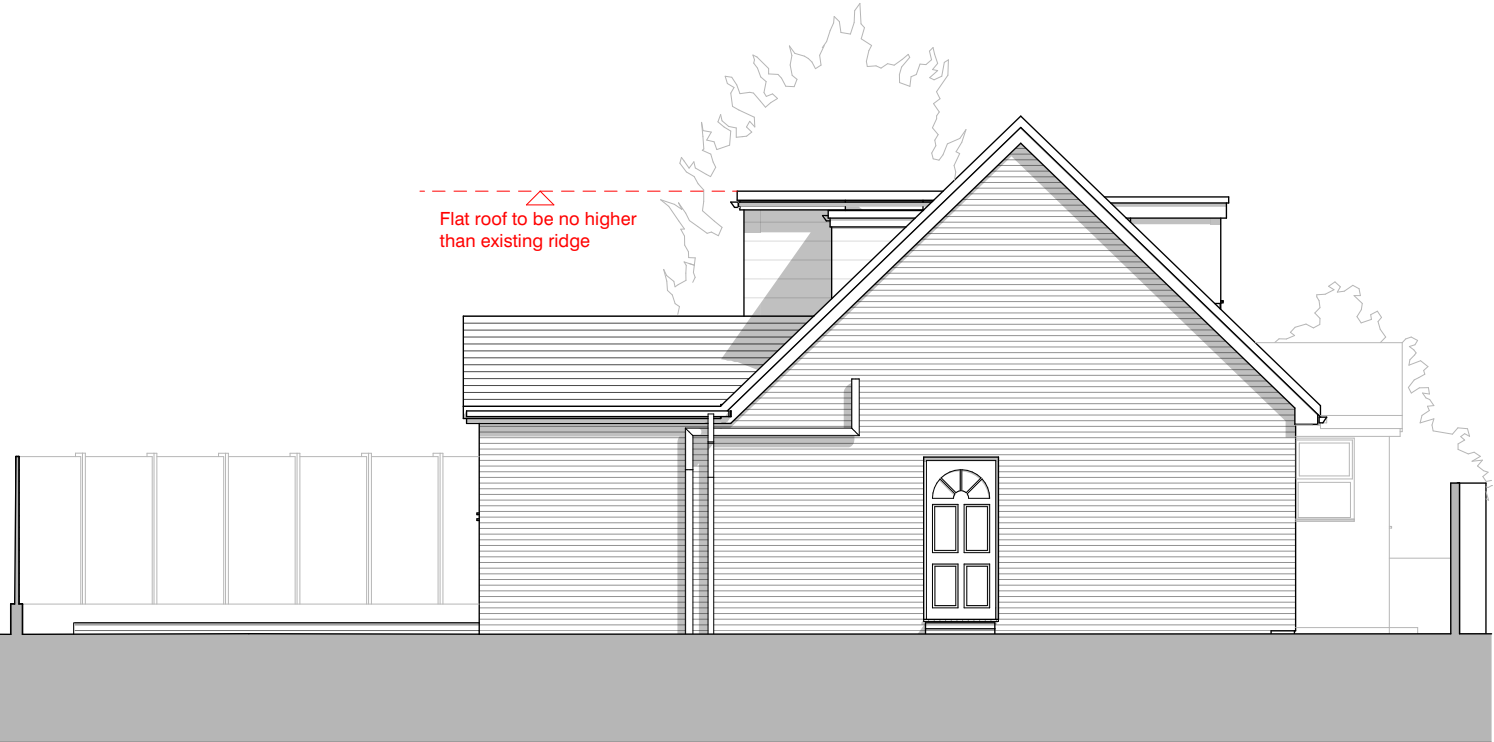

WEST ELEVATION


PLANNING APPLICATION ISSUE

NOTE:- These drawings have been prepared for the purposes of submission to the Local Authority as part of a planning application and are not to be used for any other purpose without the express permission of MSA.

Adjacent buildings, roads, etc scaled from O.S. plans.
Trees indicated for illustrative purposes only.

These drawings are not to be used for construction

rev.	notes	date
	Submitted to planning	10/23

 

MATERIALS - all new to match existing

WALLS
Main House: face brick
Dormer cheeks: to match existing roof

FASCIAS
Main House: white uPVC
Dormer: white uPVC

WINDOWS
Main House: white uPVC
Dormer: white uPVC

SOFFITS
Main house: white uPVC
Dormer: white uPVC

DOORS
Front Door: black uPVC
Rear Doors: uPVC patio doors in white

RAINWATER GOODS
Gutters: white uPVC
Downpipes: white uPVC

ROOFS
Main house: interlocking tiles
Dormer: tiles to match existing



msaarchitects
89 High Street
Newton-Le-Willows
WA12 9SL

T. 01925 299 881
F. 01925 299 455
E. info@msaarchitects.co.uk
www.msaarchitects.co.uk

47 Russell street
Prestwich
M25 1GU
Mr & Mrs Singh

Proposed East & West Elevations

Project No. 2017	Drawing No. 2017 PL 114	Rev No. A3	Size A3
Scale 1:100	Drawn By DQ	Checked By KMS	Date 26/10/2023

PLANNING

This Drawing is Copyright © 2023




PLANNING APPLICATION ISSUE

NOTE:- These drawings have been prepared for the purposes of submission to the Local Authority as part of a planning application and are not to be used for any other purpose without the express permission of MSA.

Adjacent buildings, roads, etc scaled from O.S. plans.
Trees indicated for illustrative purposes only.

These drawings are not to be used for construction

rev.	notes	date
	Submitted to planning	10/23

 

MATERIALS - all new to match existing

WALLS

Main House: face brick
Dormer cheeks: to match existing roof

FASCIAS

Main House: white uPVC
Dormer: white uPVC

WINDOWS

Main House: white uPVC
Dormer: white uPVC

SOFFITS

Main house: white uPVC
Dormer: white uPVC

DOORS

Front Door: black uPVC
Rear Doors: uPVC patio doors in white

RAINWATER

GOODS
Gutters: white uPVC
Downpipes: white uPVC

ROOFS

Main house: interlocking tiles
Dormer: tiles to match existing



SOUTH ELEVATION

msaarchitects

msaarchitects
89 High Street
Newton-Le-Willows
WA12 9SL
T. 01925 299 881
F. 01925 299 455
E. info@msaarchitects.co.uk
www.msaarchitects.co.uk

47 Russell street

Prestwich

M25 1GU

Mr & Mrs Singh

Proposed South Elevation

Project No. 2017 Drawing No. 2017 PL 115 Rev No. Size A3

Scale 1:100 Drawn By DQ Checked By KMS Date 26/10/2023

PLANNING

This Drawing is Copyright © 2023

