

Client

Mrs Rachel Hankinson
354 Manchester Road
Bury BL9 9NR

Site / Project

Land to Rear of 354
Manchester Road, Bury,
BL9 9NR
Proposed New Dwelling

Drawing

Proposed Roof Plan

Drawing No.

2024/08

Rev.

Scale



1:50 @A3

Date

Sept 2025

Drawn

BE

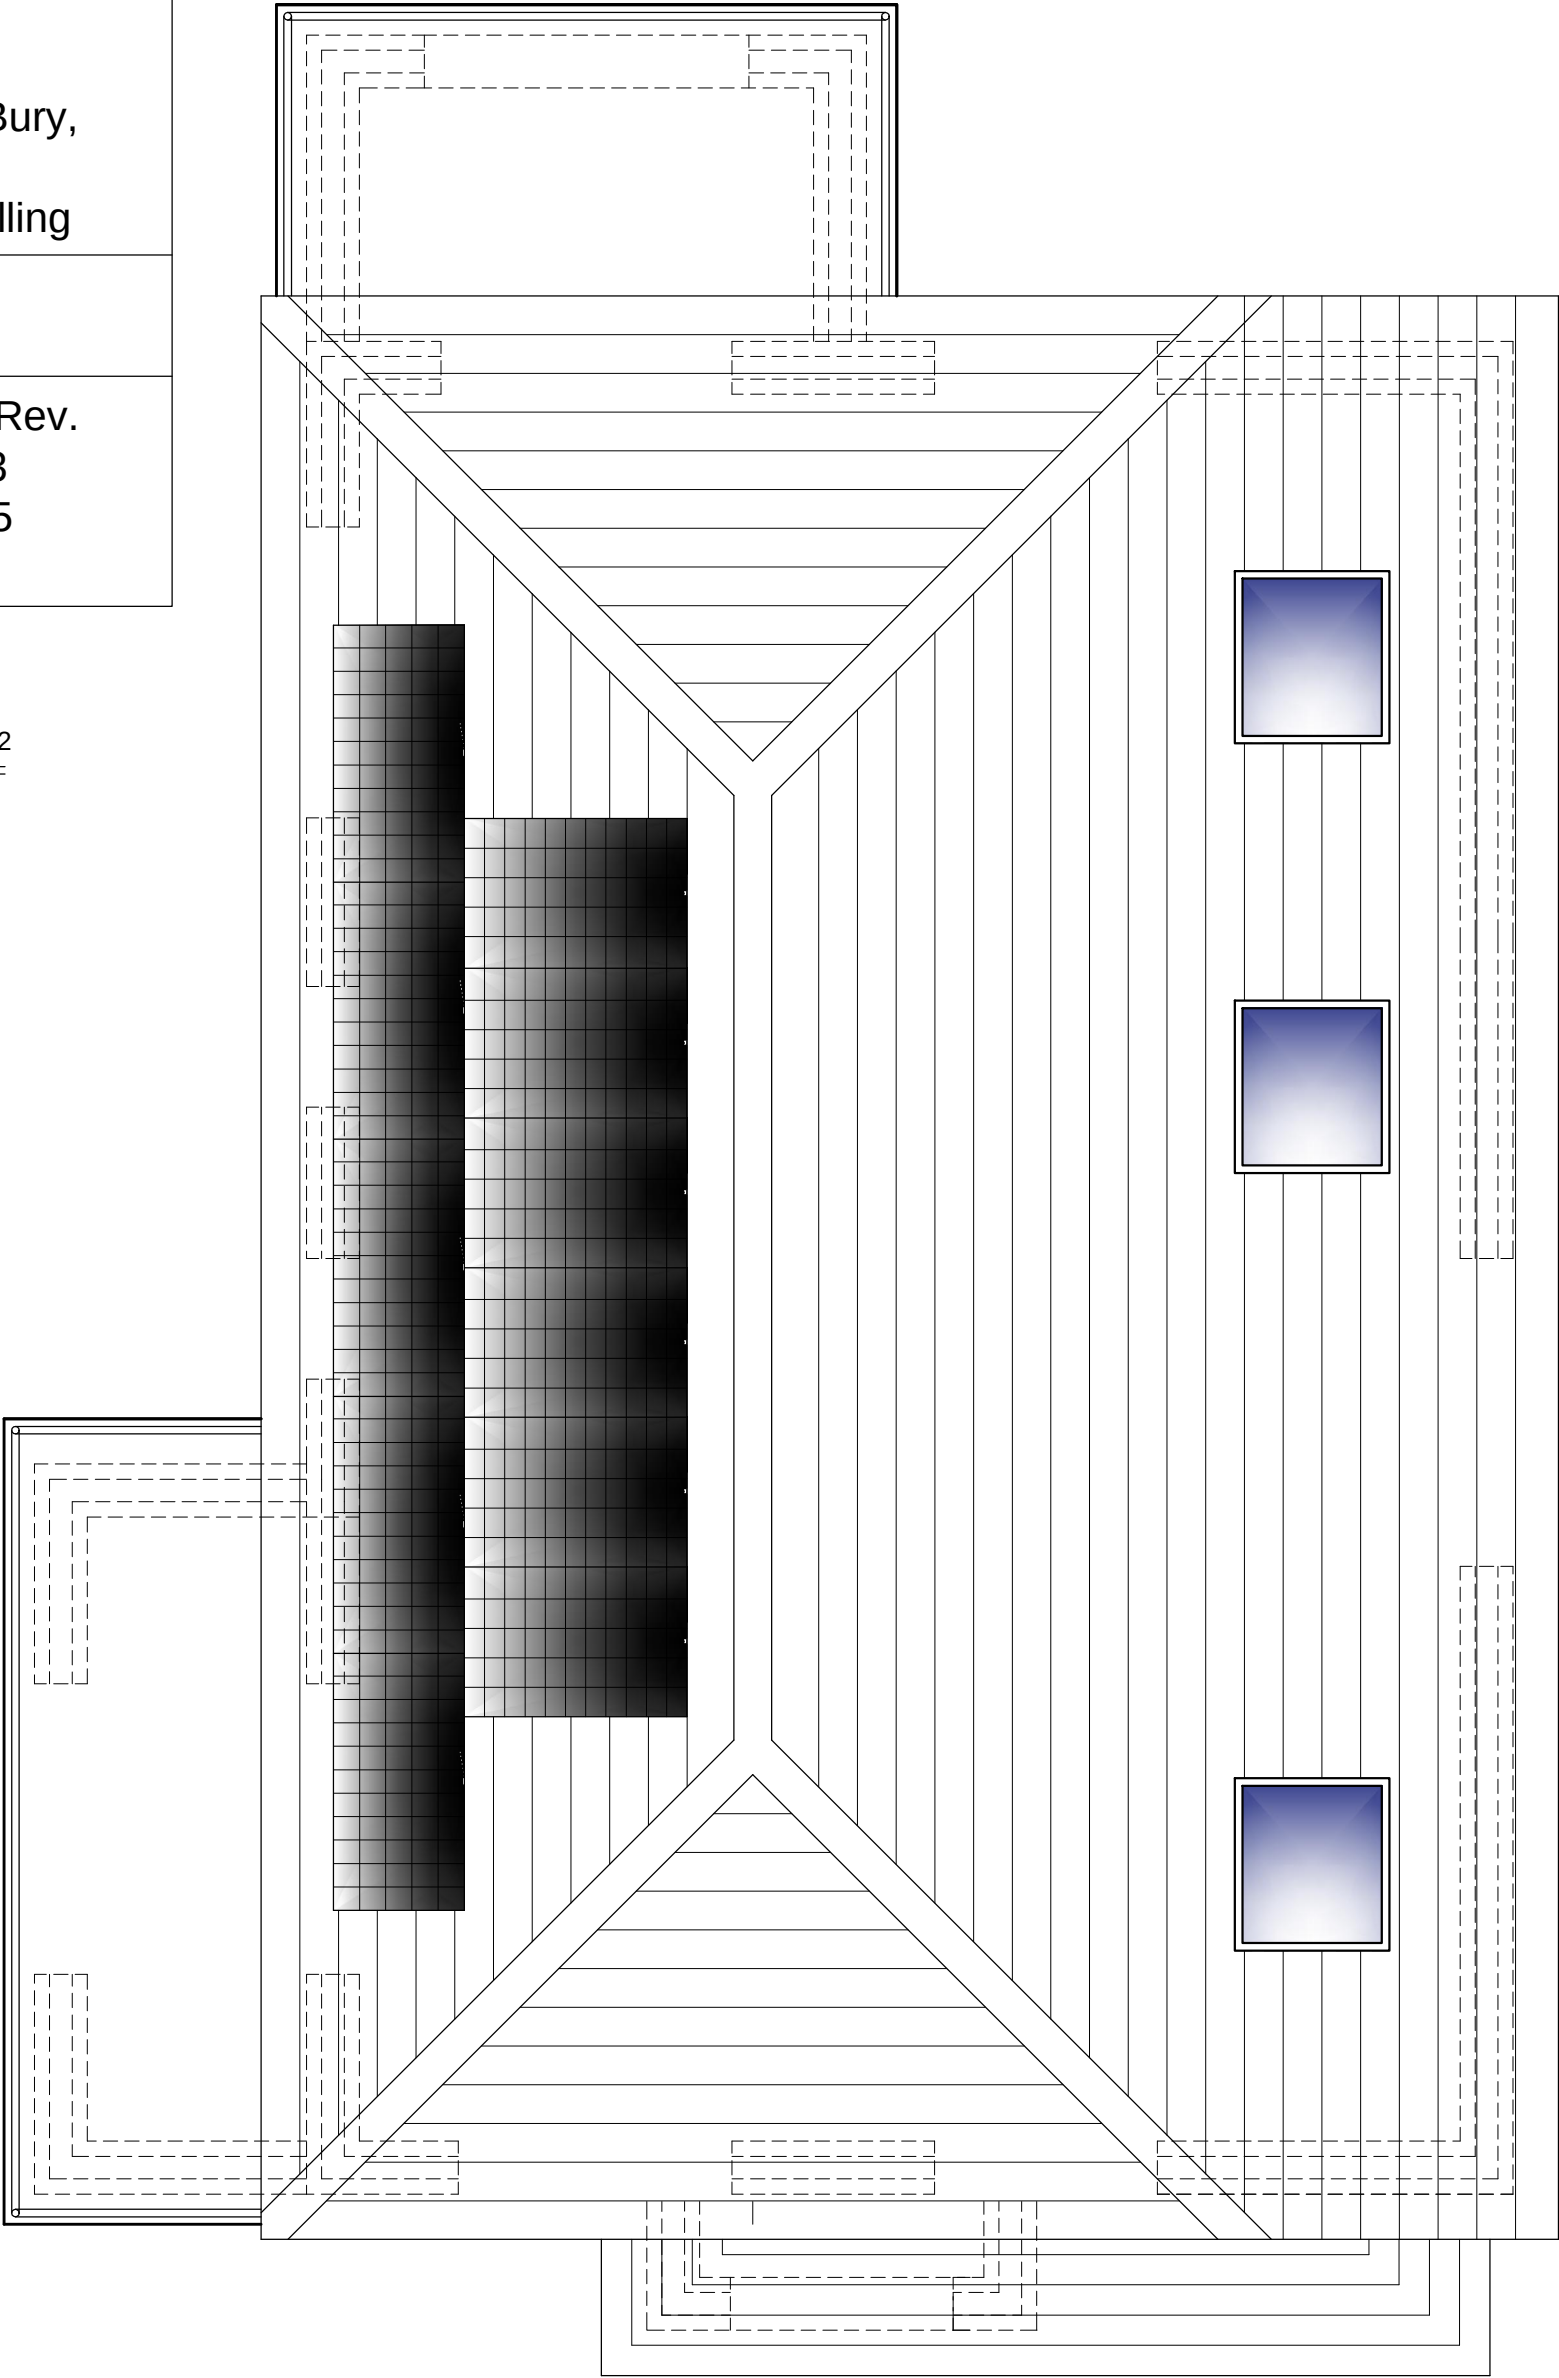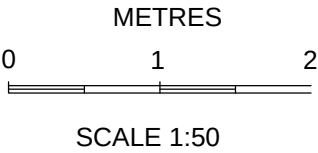

PROPOSED ROOF PLAN