



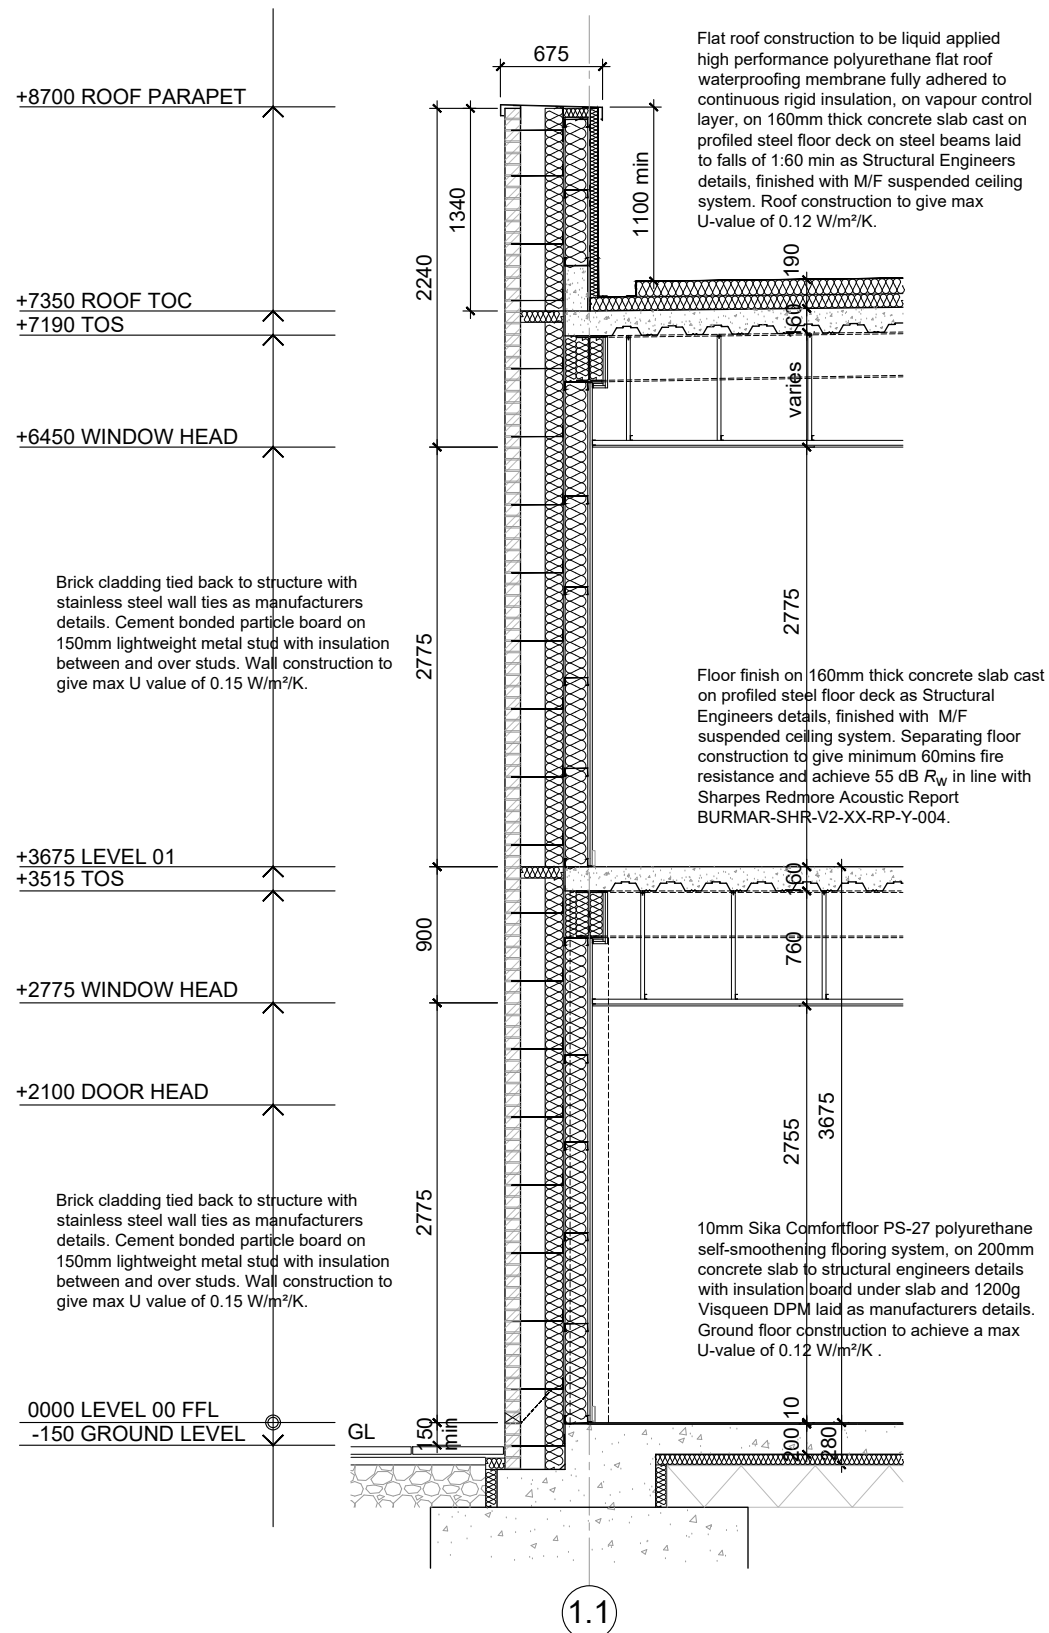

TYPICAL EXTERNAL ENVELOPE SECTION 1 - BRICK CLAD WALL

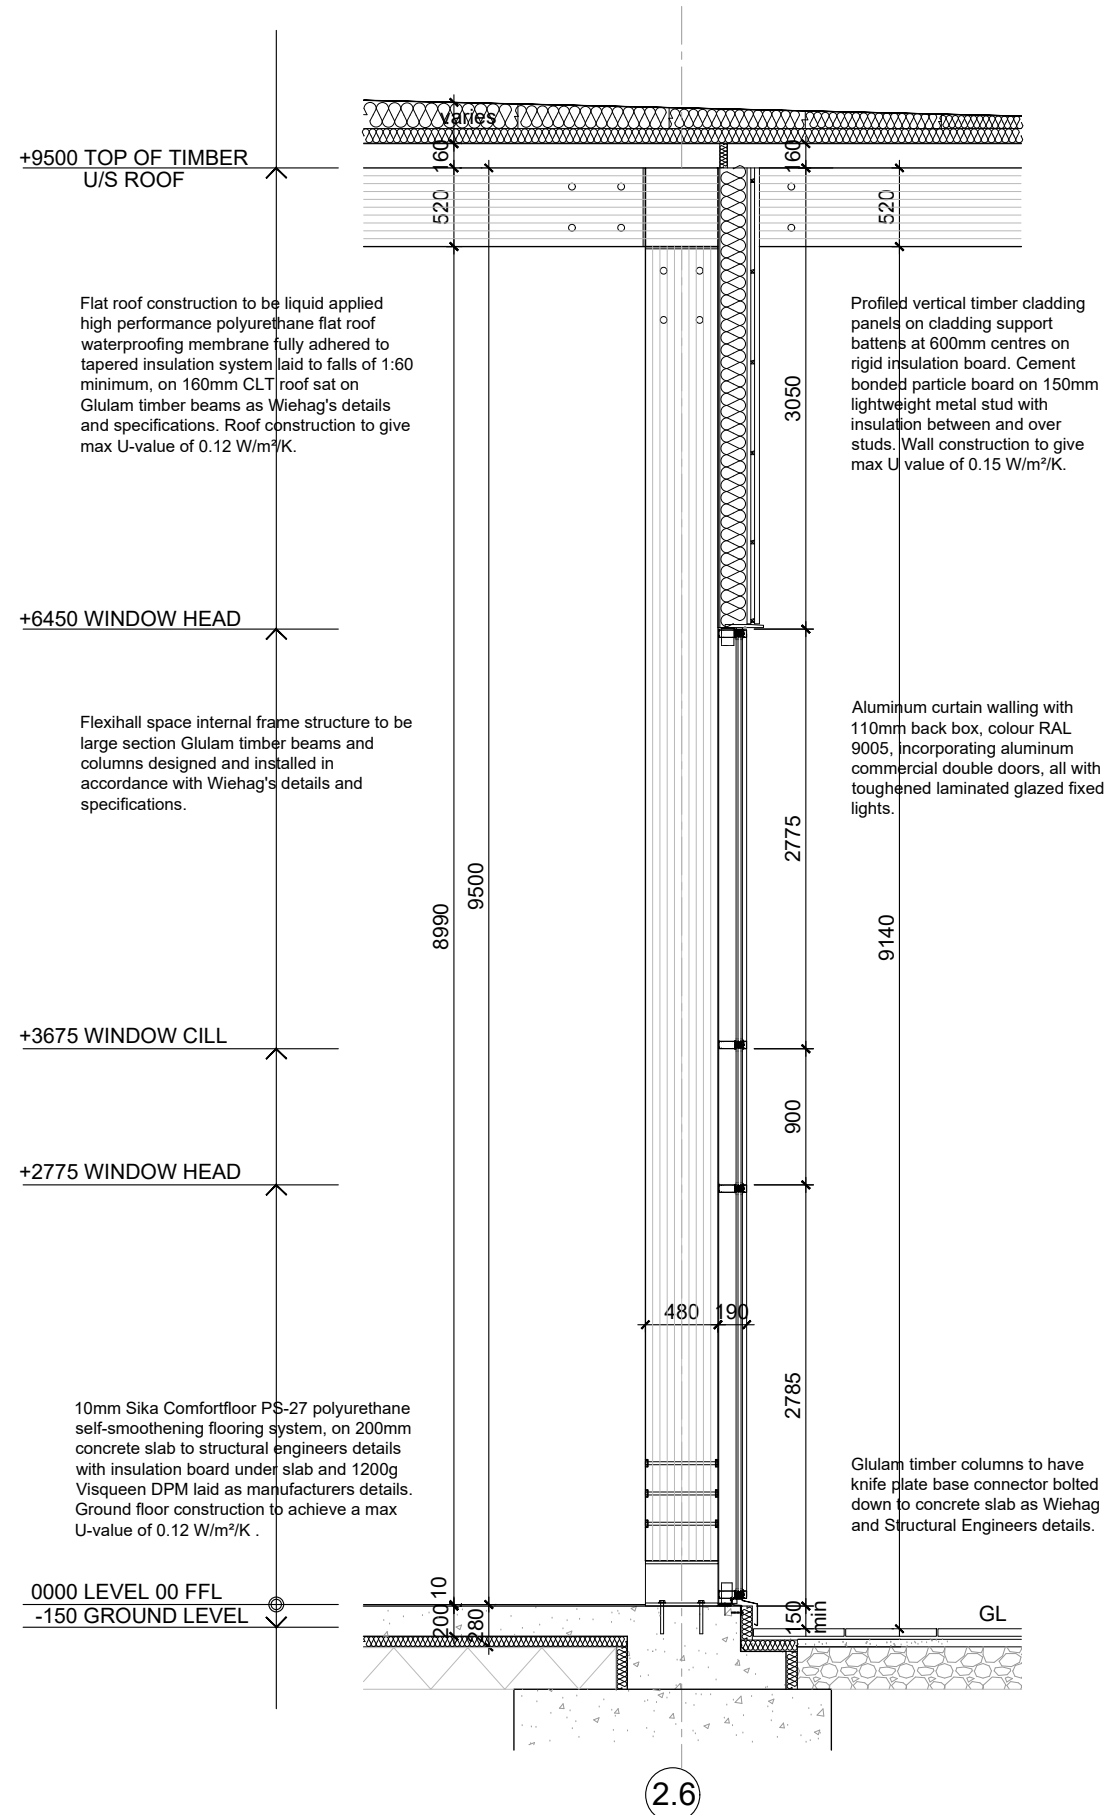

TYPICAL EXTERNAL ENVELOPE SECTION 2 -
CURTAIN WALLING / GLULAM COLUMN

Do not scale off this drawing. All dimensions to be checked on site prior to manufacture and construction. This drawing is the property of Just-H Architects and should not be reproduced without permission. All discrepancies to be brought to the attention of the architect immediately. This drawing is to be read in conjunction with the specification / bill of quantities and related drawings.

REVISION			
P01	FIRST ISSUE	08.12.21	RCO
P02	External wall types amended and floor to floor heights reduced	09.06.22	CT
P03	Flexihall roof construction amended and underfloor heating removed	20.07.22	CT
P04	Flat roof construction amended as Vinci comments	04.08.22	CT
P05	Curtain wall height reduced and timber clad wall section added	09.08.22	CT
P06	Foundations updated as SE details, Ceiling heights amended	19.08.22	CT
P07	Ground floor insulation thickness updated, first floor acoustic layer removed, Glulam columns and beams updated as Wiehags details and CLT roof added over flexihall area.	15.09.22	CT
P08	Thermal break in roof added to Section 2	24.01.23	CT
P09	PLANNING ISSUE	21.04.23	CT

PLANNING ISSUE

BURY COUNCIL	client
BURY MARKET MASTERPLAN	project
FLEXIHALL - TYPICAL EXTERNAL ENVELOPE SECTIONS 1	title
BCO1	job No.
BURMAR-JHA-V2-ZZ-DR-A-0029 Rev P09	dwg No.
1:50 @ A3	scale
CT	drawn



**Just H
Architects**

107 Timber Wharf
32 Worsley Street
Castlefield, Manchester
M15 4NX
0161 237 5500
info@justharchitects.co.uk