


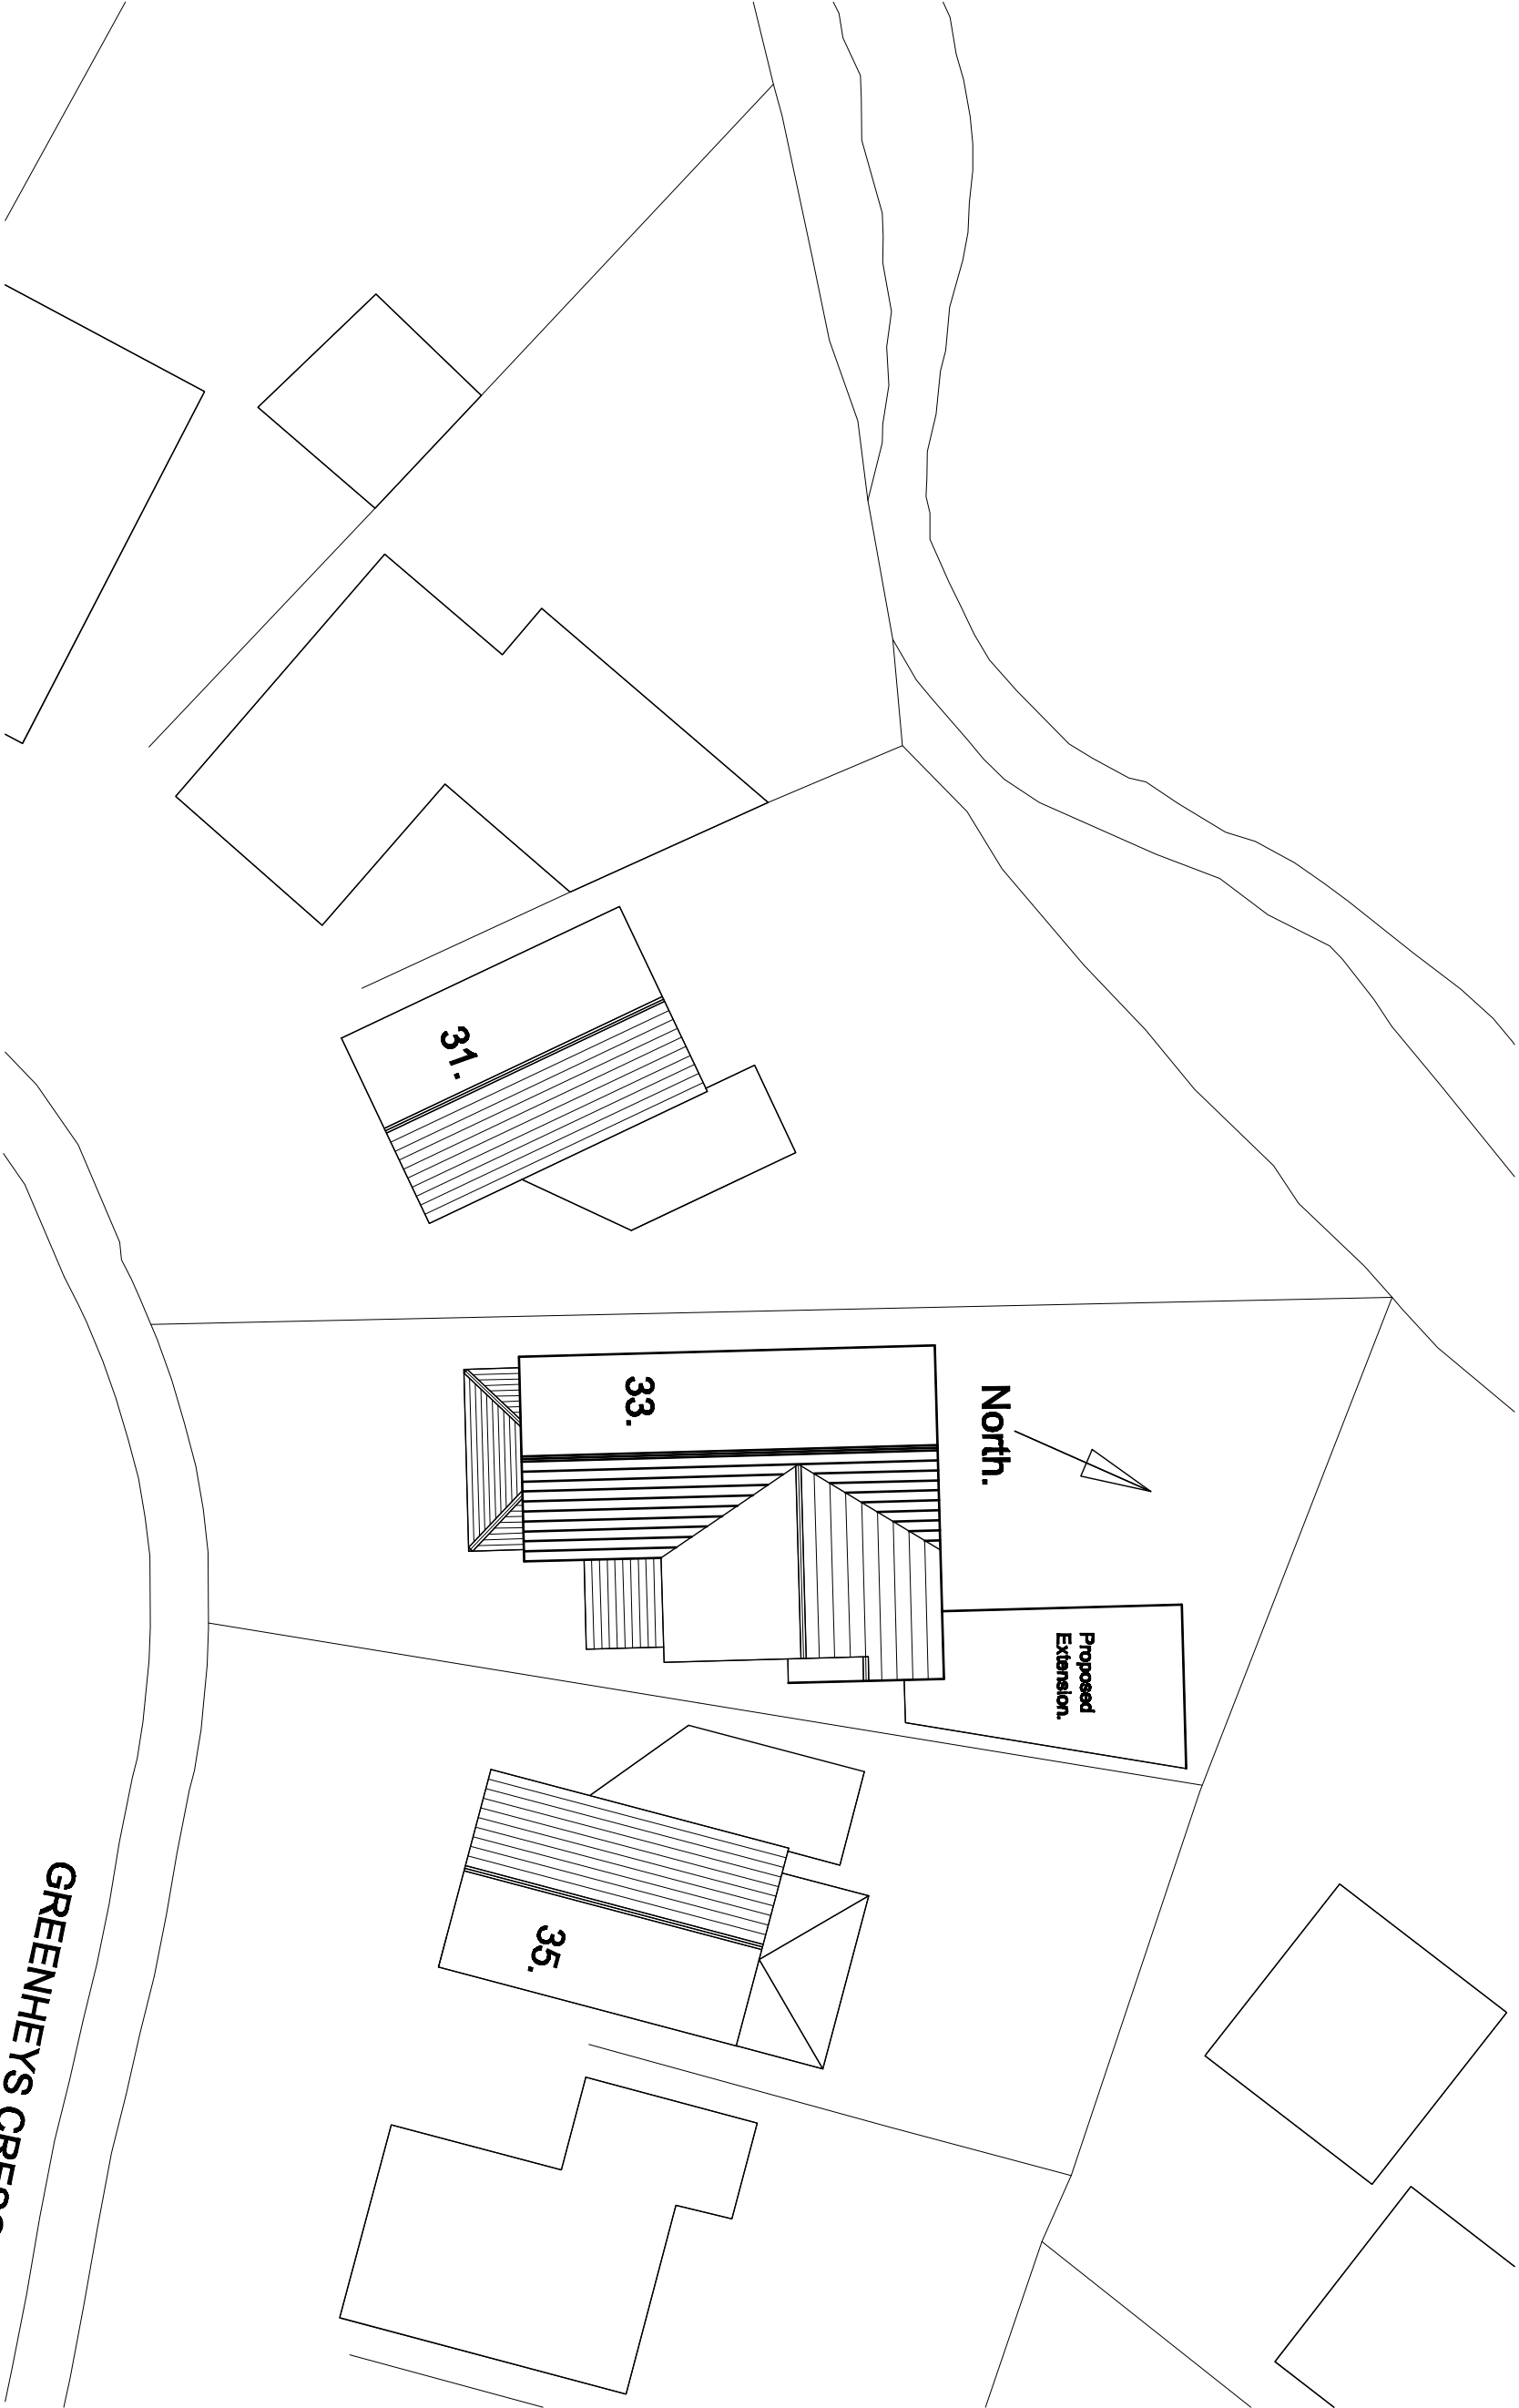

PROPOSED SITE PLAN.

Revision.	Title :	Project :	MTC Designs	31 Eddow Drive Boden BL3 6TB T: 01204 419714, M: 07700026914 Email: mitch@mtcdesigns.co.uk
	PROPOSED TWO STOREY SIDE AND REAR EXTENSIONS WITH INTERNAL ALTERATIONS.	33, GREENHEYS CRESCENT, GREENMOUNT, BURY. BL9 4QD	Scale: 1:250 @ A3 Date: March 2023.	Drawing No: P06