

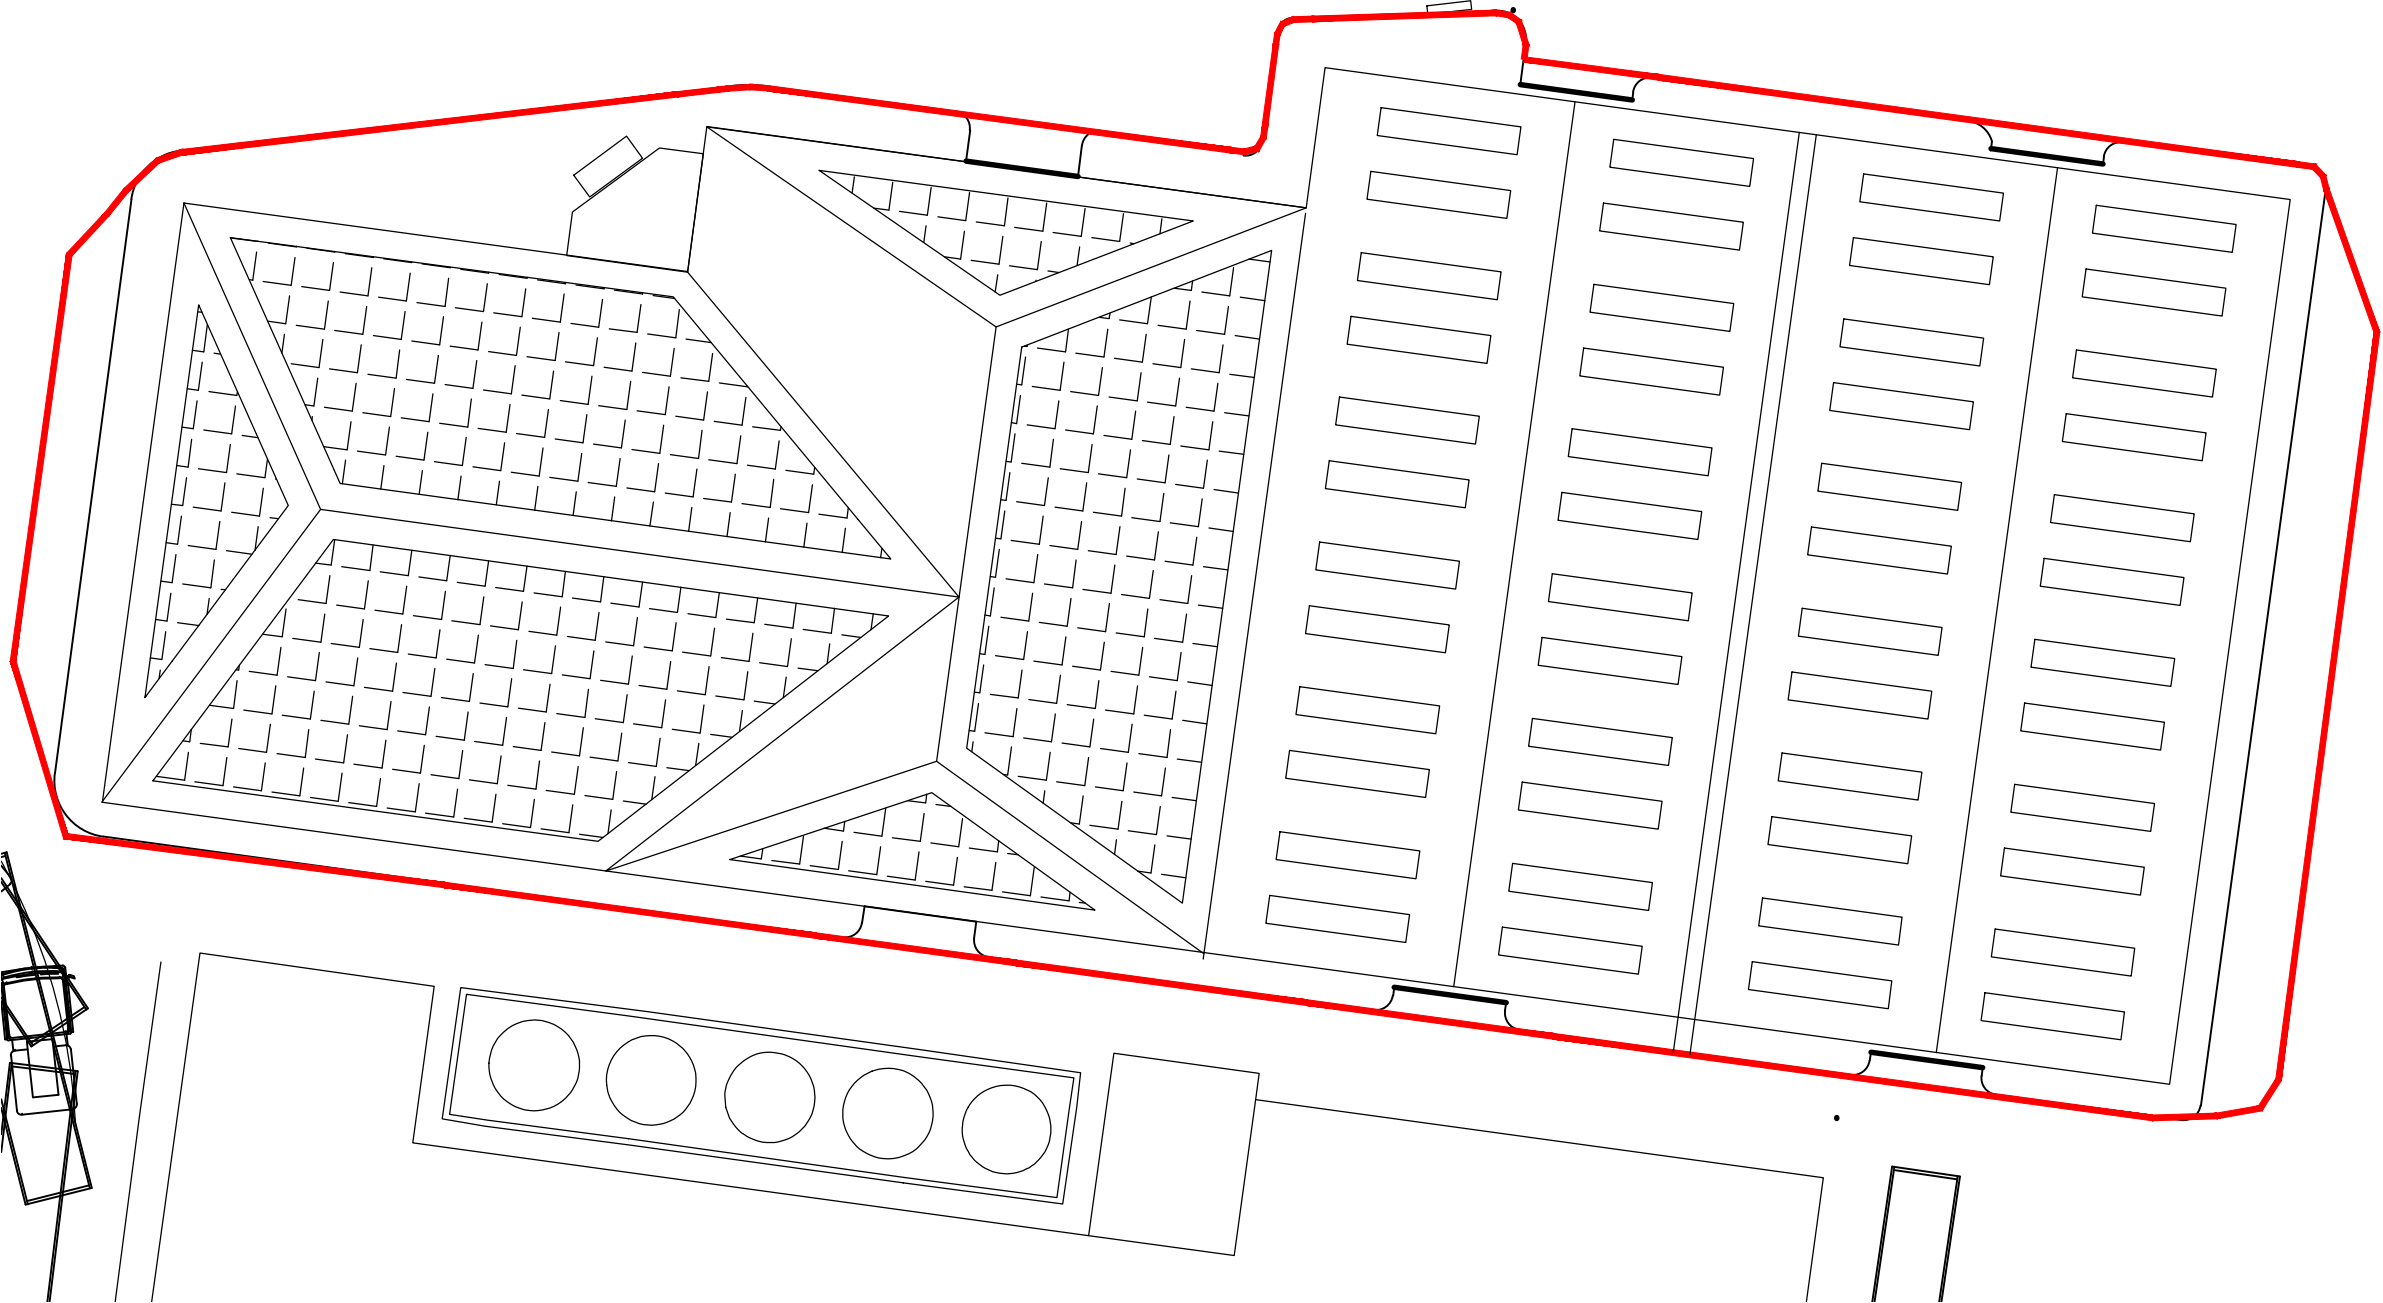


Development Details for the BT Building - Proposed Roof Plan


Fragrance Oils International Limited Eton Hill Industrial Estate, Eton Hill Road, Radcliffe, Manchester M26 2FR

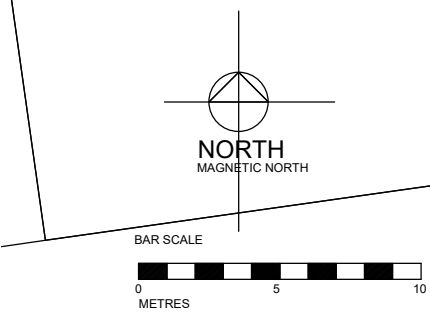

GENERAL KEY

 

INDICATES BASIC SOLAR PANEL LAYOUT

 

MAXIMUM NUMBER OF ROOF LIGHTS

E	This revision is referenced E to follow client request changes made to drawings 03, 04, 06 and 07 and to reissue all drawings as CLIENT APPROVED ISSUE. Details to be submitted to Bury Council, there is no revisions A-D Building has been rotated 0.0235"	04.07.2025
Revision	Description	Date
Drawing Title Fragrance Oils International Limited Eton Hill Industrial Estate, Elton Hill Road, Radcliffe, Manchester M26 2FR		
Drawing Title BT Site Redevelopment Proposed Roof Plan		
Dwg No. fha 25/120/08.00 PA Rev E Scale 1:200@A3 Date June 2025		

Ref: fha 25/120/08.00 PA
scale 1:200 Revision **E**

CLIENT APPROVED ISSUE



Francis Haigh Associates
Architectural Design & Planning Consultant
The Annex 78 Maliston Road, Gt. Sankey,
Warrington, Cheshire WA5 1JS
Tel / Fax 01925 493210 Email francis.haigh@rnlworld.com