






PROPOSED FRONT ELEVATION
1:100

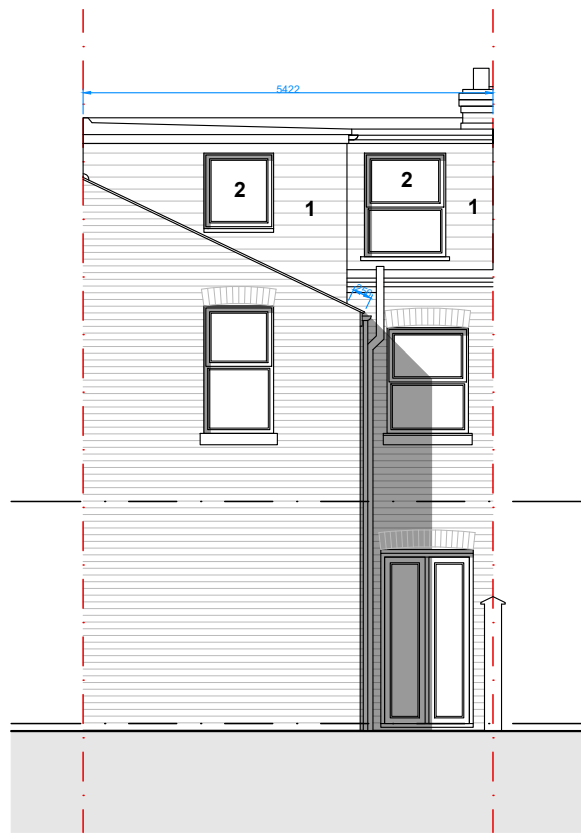


PROPOSED REAR ELEVATION
1:50

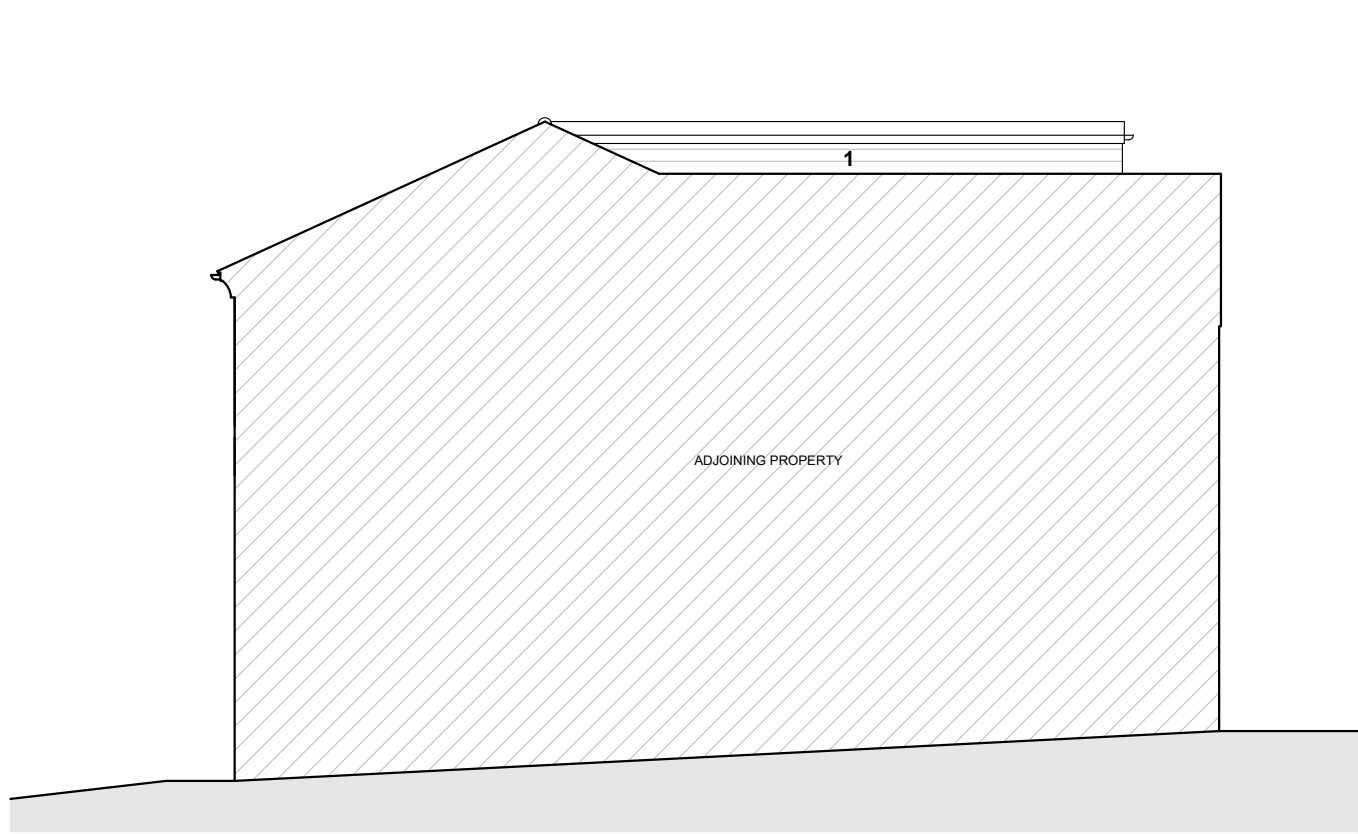


PROPOSED FLANK ELEVATION
1:100

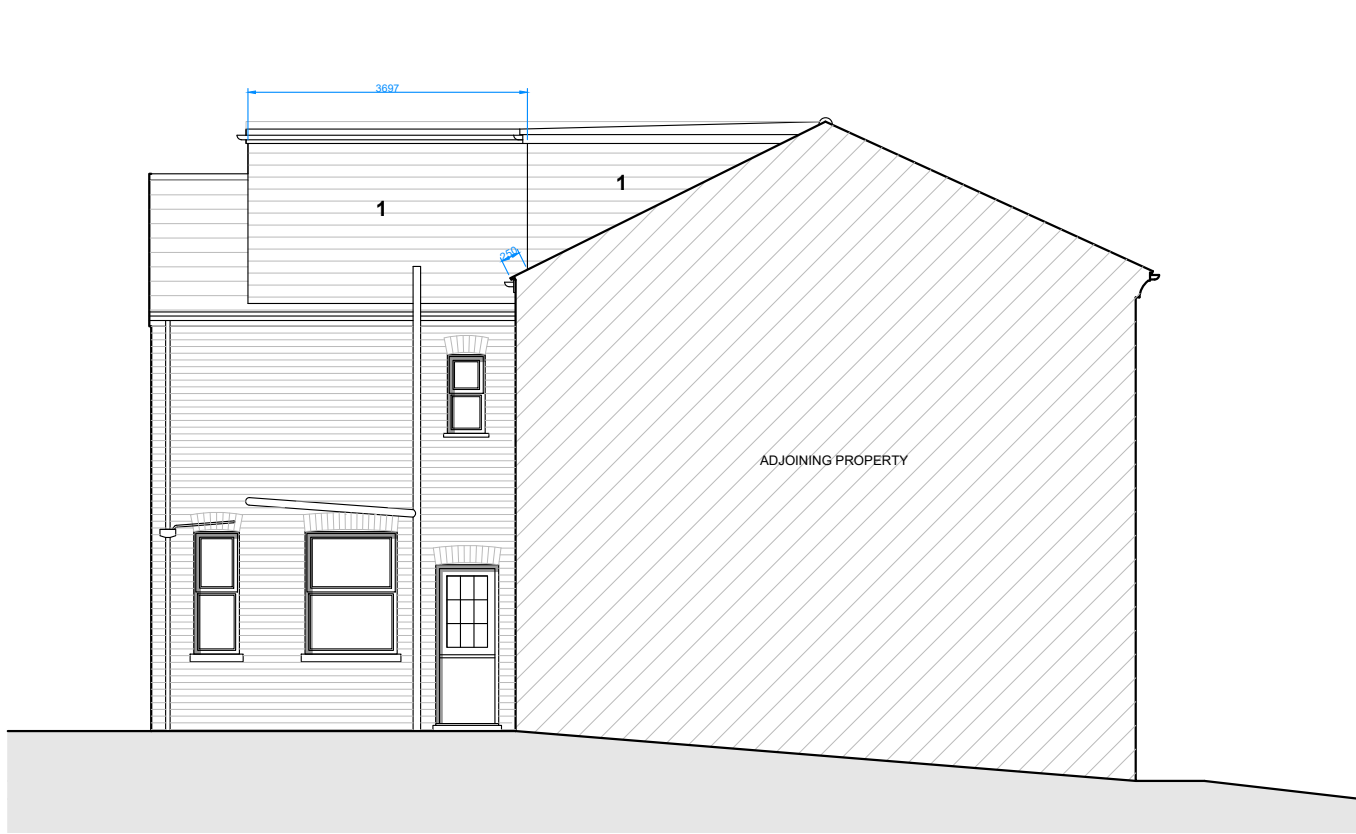


PROPOSED FLANK ELEVATION
1:100

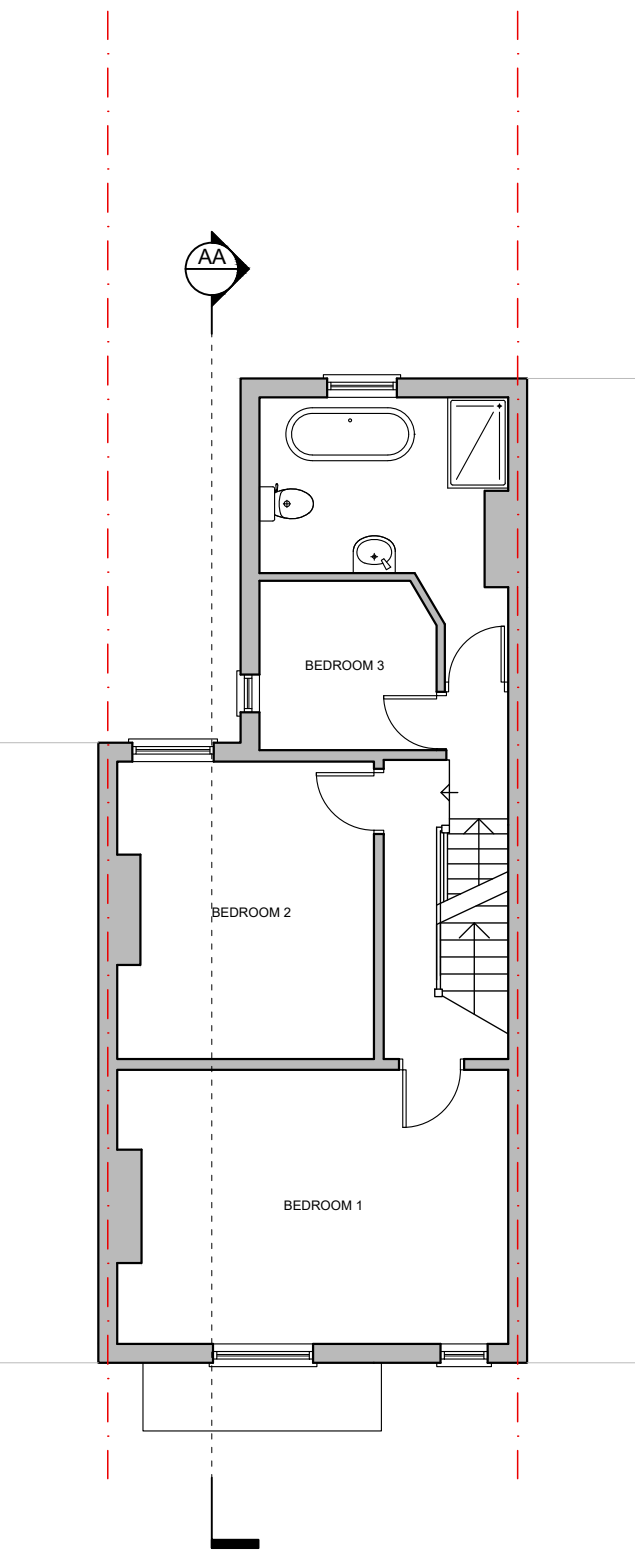

PROPOSED FIRST FLOOR PLAN
1:100

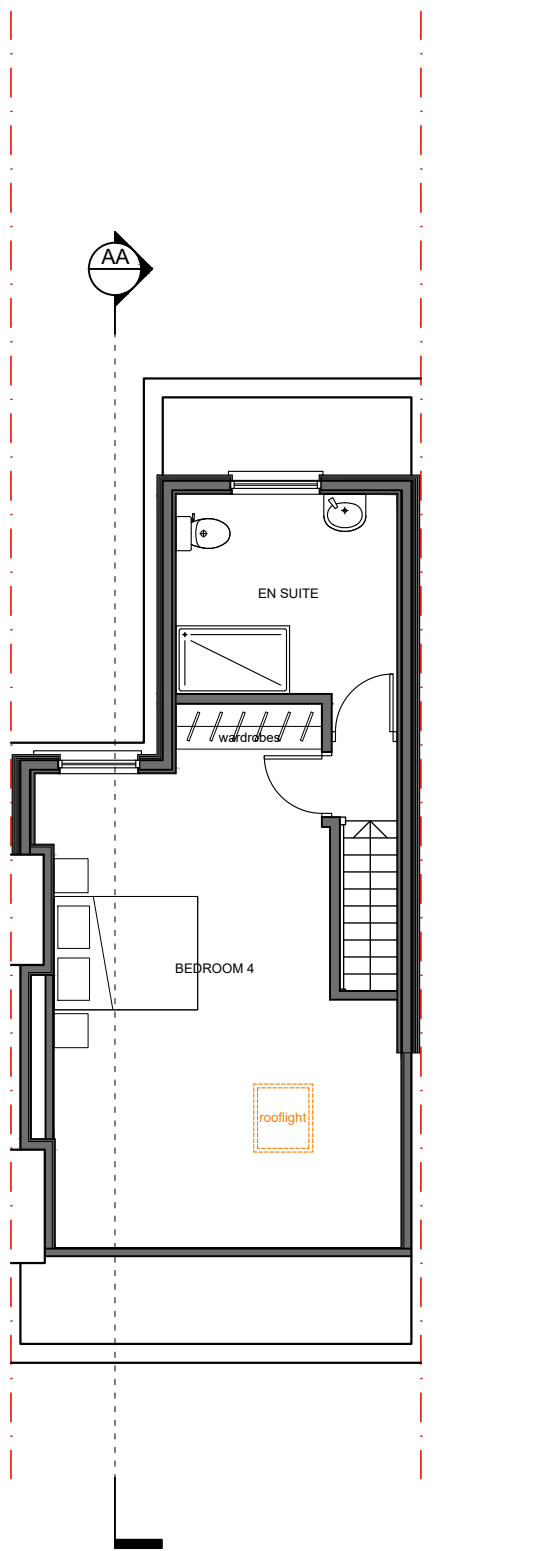


PROPOSED SECOND FLOOR PLAN
1:100


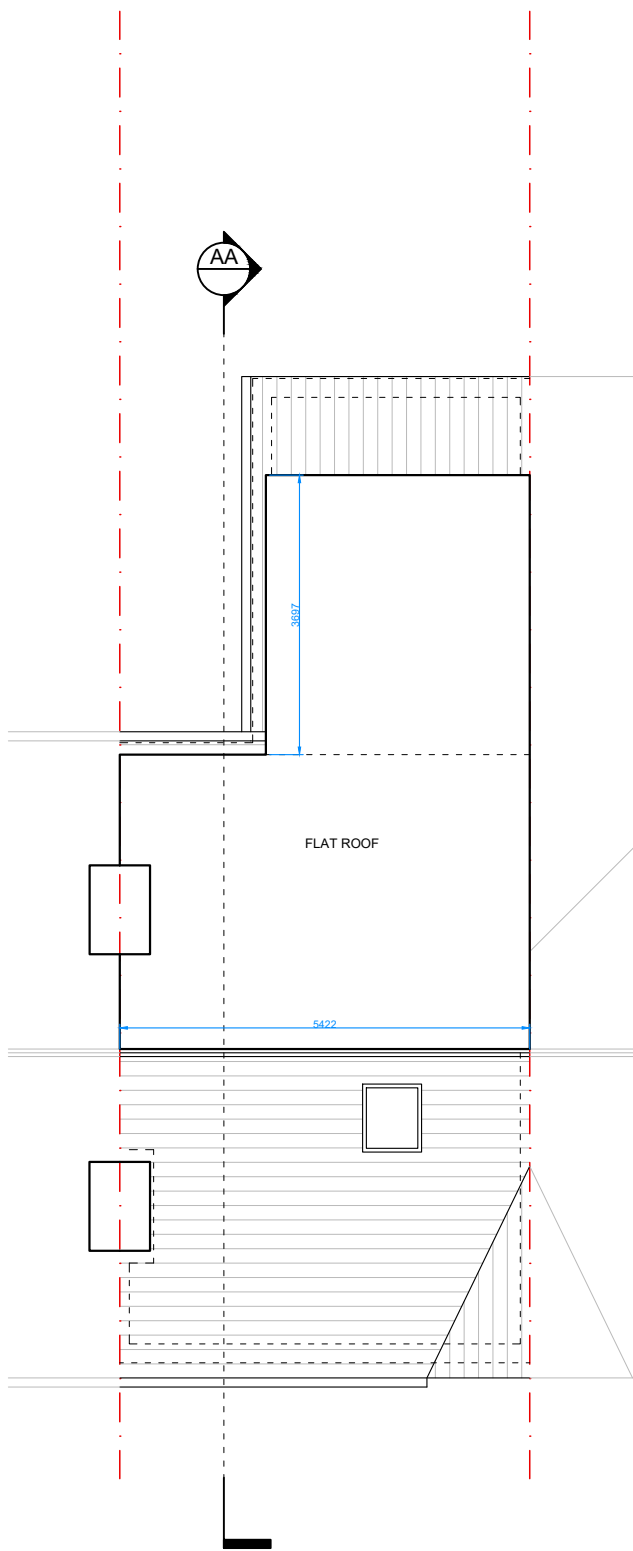



PROPOSED ROOF PLAN
1:100

MATERIALS SCHEDULE	
1.	Dark grey hanging tiles
2.	uPVC window
3.	Velux type rooflight, projecting no further than 150mm from roofslope

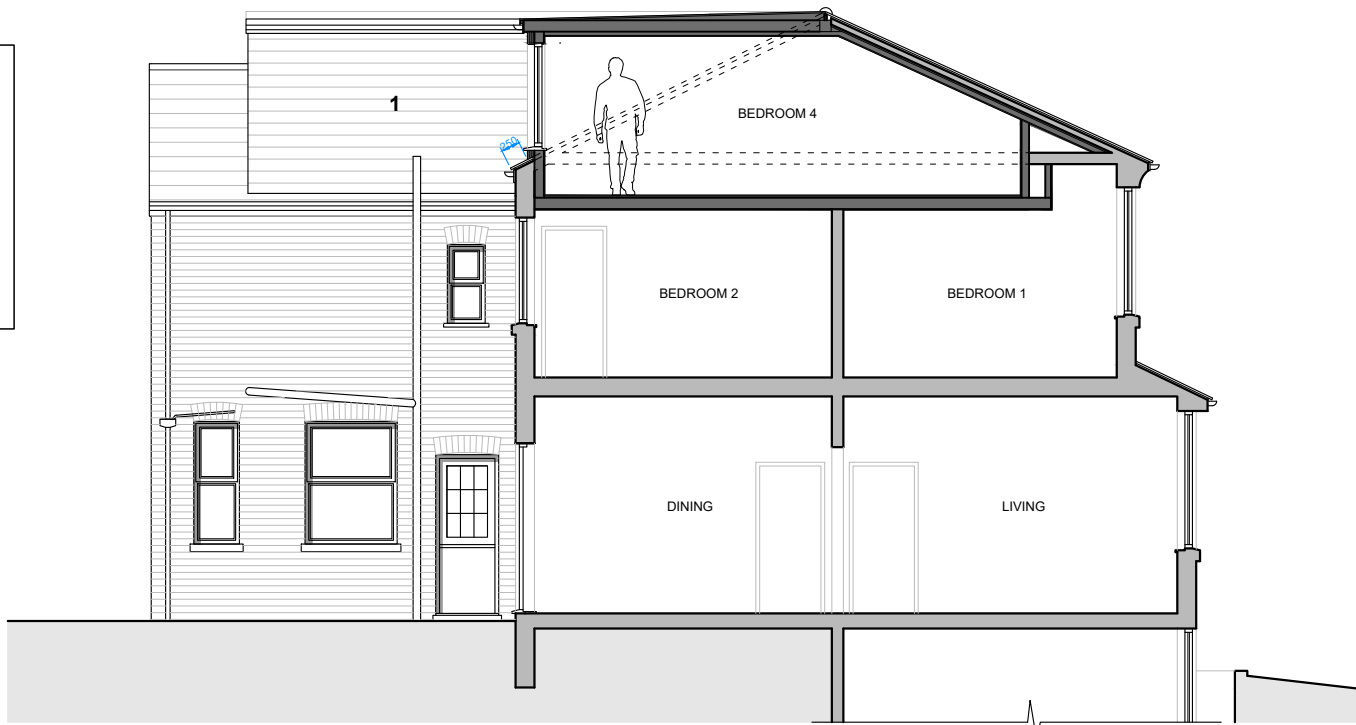

PROPOSED SECTION AA
1:100

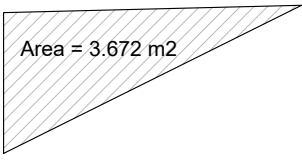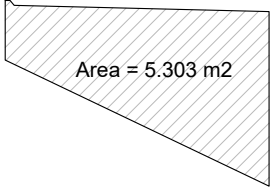DORMER VOLUME CALCULATION	
DORMER 1 (Main dormer)	DORMER 2 (Outrigger)
	
Area = 3.672 m2	Area = 5.303 m2
Dormer 1 Volume = Cross-sectional area x width = 3.672 m2 x 5.422m = 19.910 m3	Dormer 2 Volume = Cross-sectional area x length = 5.303 m2 x 3.697m = 19.605 m3
TOTAL VOLUME = 19.910 m3 + 19.605 m3 = 39.515 m3	

 

Issue:	
PLANNING	
Revision:	
DSQUARE ARCHITECTS	
61 Mosley Street, Manchester, M2 3HZ	
0161 222 3734 info@dsquare-architects.co.uk	
www.dsquare-architects.co.uk	
Client:	
Site:	
101 Clifton Road	
Prestwich	
M25 3HG	
Title:	
Proposed Plans, Elevations	
and Section	
Scale: 1:100 @ A2	Drawn: DD
Date: March 2024	Rev.
Drg. No. 2405-03	P4