


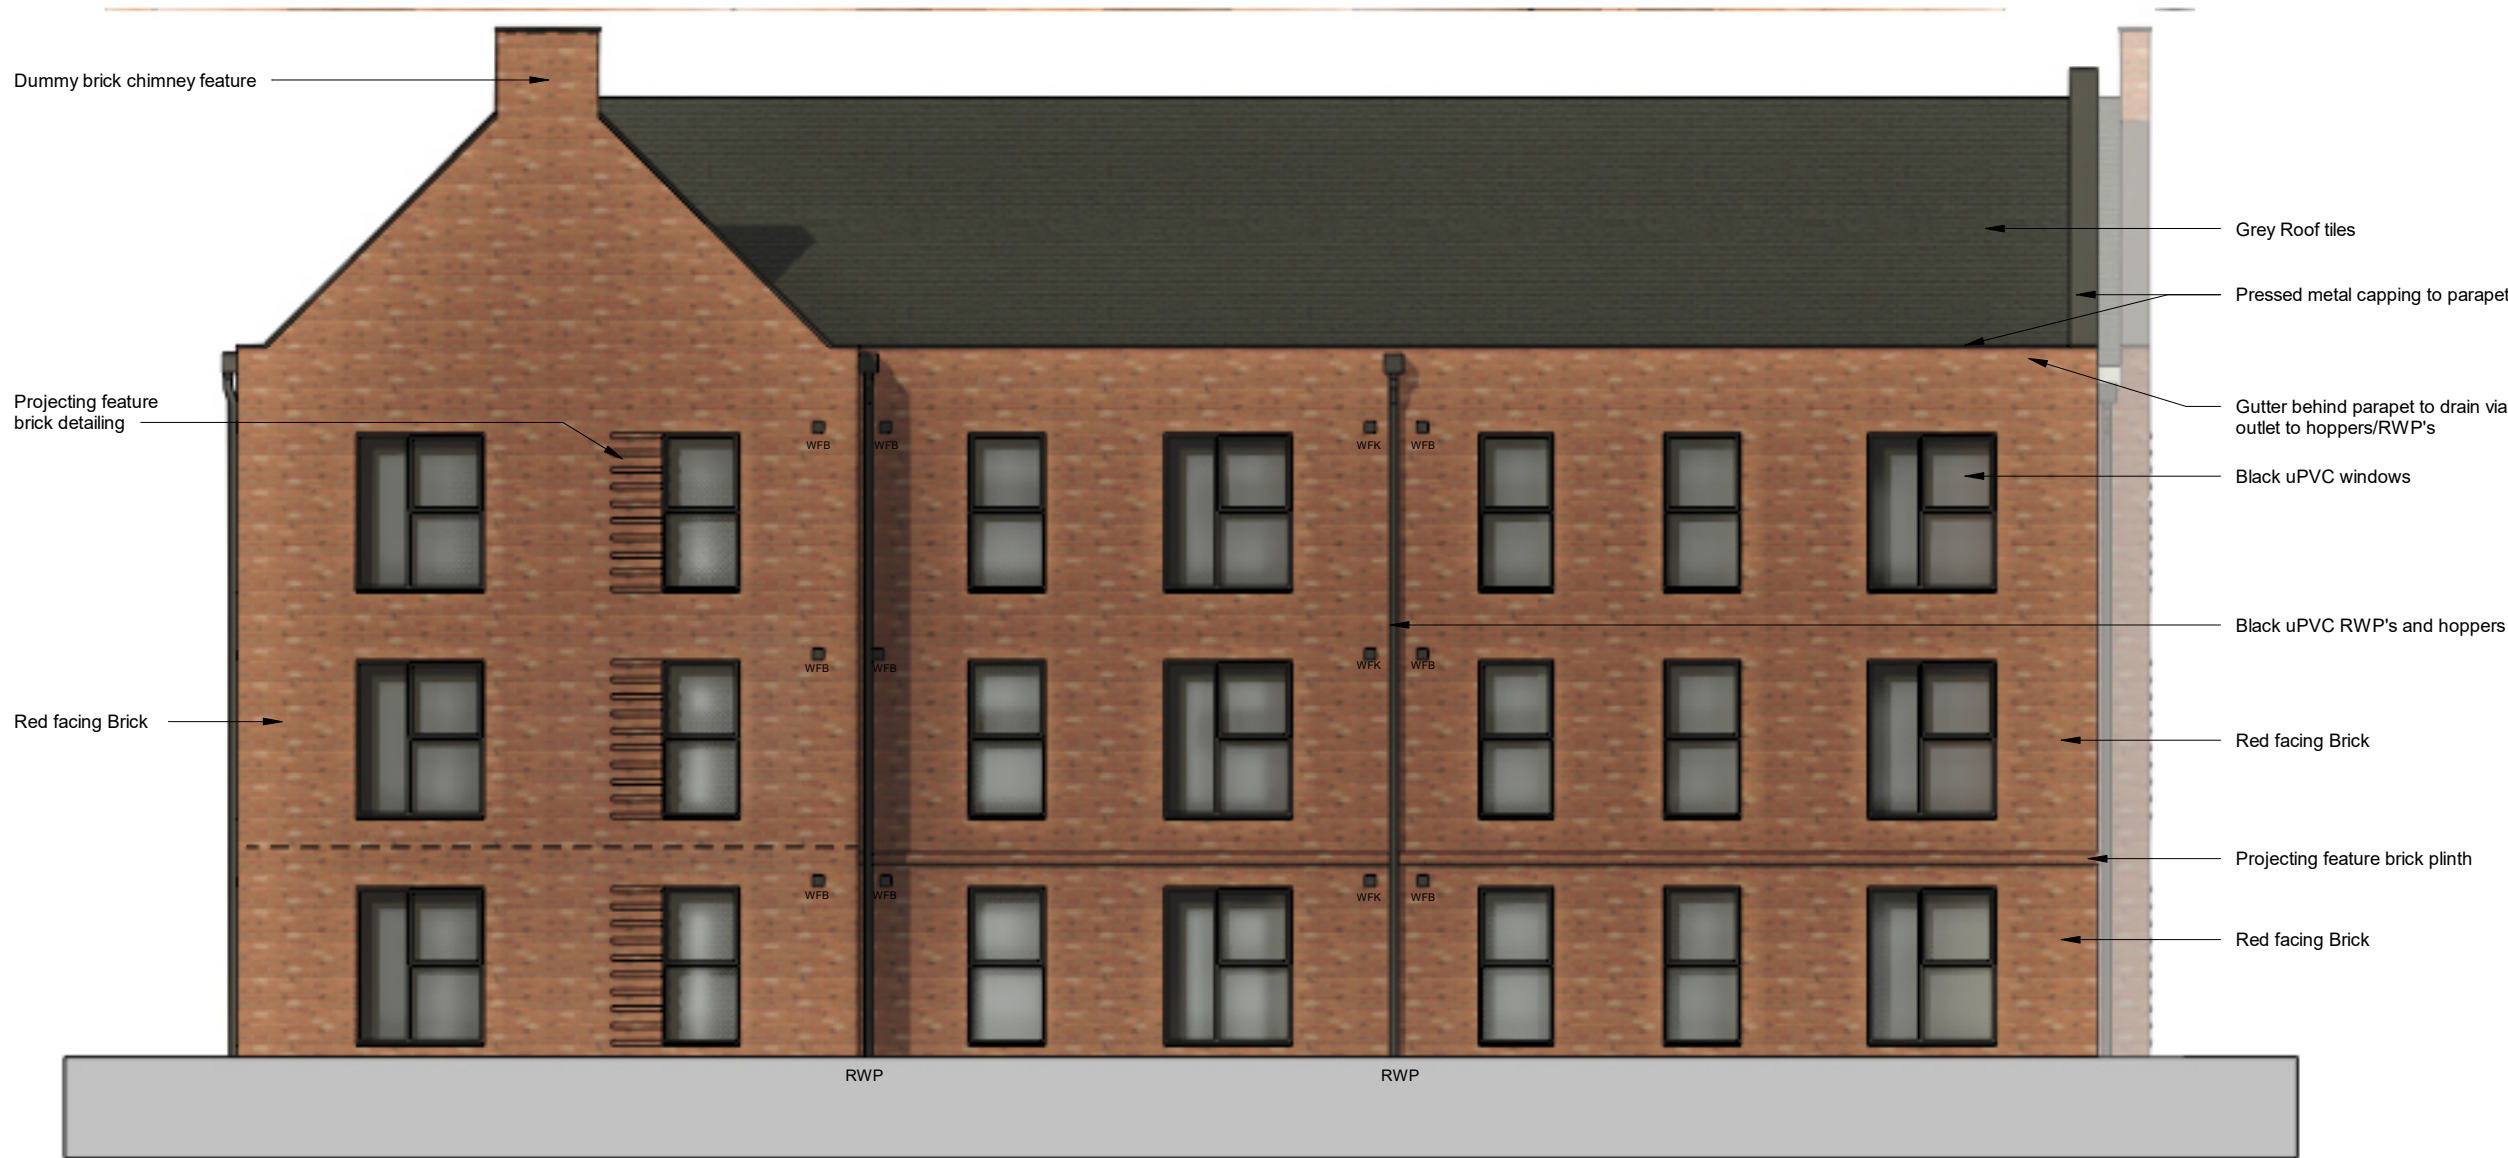

Proposed West Elevation
Scale @ 1 : 100



Proposed East Elevation
Scale @ 1 : 100



Proposed North Elevation
Scale @ 1 : 100



Proposed South Elevation
Scale @ 1 : 100


NOTES

- All dimensions and levels are to be checked on site.
 - Any discrepancies are to be reported to the architect before any work commences
 - This drawing shall not be scaled to ascertain any dimensions. Work to figured dimensions only.
 - This drawing shall not be reproduced without express written permission from AEW.
 - Title overlay drawings and ownership boundaries are produced using all reasonable endeavors. AEW cannot be responsible for the accuracy or scale discrepancy of base plans supplied to them.
 - All works are to be undertaken in accordance with Building Regulations and the latest British Standards.
 - All proprietary materials and products are to be used strictly in accordance with the manufacturers recommendations.
- This drawing contains the following model files: -
12XXX-AEW-XX-XX-M3-A-0001

CDM 2015

Client notified of duties: **December 2020**
Principal Designer: **CPC**
Unless noted below, all known hazards have been highlighted on the drawing:

- RWP Rain water
RWO Rain water
SVP Soil Vent pipe
AAV Air Admittance Valve
WFB Wall mounted bathroom extract fan
CFB Cavity Fire
WFK Wall mounted Kitchen extract fan
BF Boiler
EXL Low Energy External light fitting with PIR sensor (min efficacy of 40 lumens per circuit watt) to comply with S80.
L Glazing with laminated glass outer
T Glazing with toughened inner
E Egress windows to comply with building Regulations
OB Glazing with Obscure
G Gas
E Electricity Meter
RL Roof Light
AH Access Hatch

 

P04	10/01/23	Submitted for NMA Application	DS	RH
P03	30/05/22	Minor amendment to entrance canopy and window fenestration to south elevation. Alterations to canopy following fire engineer feedback	DAL	DS
P02	25/11/21	Planning Submission	DS	BR
P01	25/10/21	Issued For Client Feedback & Costing	DS	BR
Rev	Date	Description	Drawn By	Checked By

Status Purpose of Issue
S2 For Information

drawing stage **Stage 5**

client

Great Places Housing Group

project

ELPM Island Site - Apartment Building

drawing title

Proposed Apartment Elevations

date 25.11.21 drawn DS
scale @ A1 As indicated checked BR

Rev **P04**

12216-AEW-XX-XX-DR-A-0525

aew architects
0161 214 4370
www.aewarchitects.com