




NOTES		
• This drawing is copyright. No unauthorised copying of drawing without the express permission of the architect.		
• Do not scale from prints. Use figure dimensions only.		
• Contractors to check all dimensions on site prior to commencement of works.		
• All works to be carried out in accordance with current statutory Health and Safety Regulations.		
• This drawing is to be read in conjunction with all relevant consultants' and / or specialists' drawings/ documents and any discrepancies or variations are to be notified to the architect before affected work commences.		
REVISION	NOTES	DATE
B	Preliminary layout alterations.	09.03.22
C	Massing reduced to suit L.A comments.	10.10.22
D	Kitchen/Utility alterations. Scheme redrawn.	27.03.23
E	Scheme redrawn to suit L.A comments	19.07.23
F	Plans redrawn to suit smaller footprint. House repositioned on site & Lower G floor omitted	02.11.23
G	Plans redrawn to suit smaller footprint. House repositioned, lowered & Lower G floor reinstated	04.01.24
H	Plans redrawn to omit first floor in line with original Planning consented scheme.	
	Glazing reduced to South-West elevations.	10.01.24
	Bay added to Bed 1.	

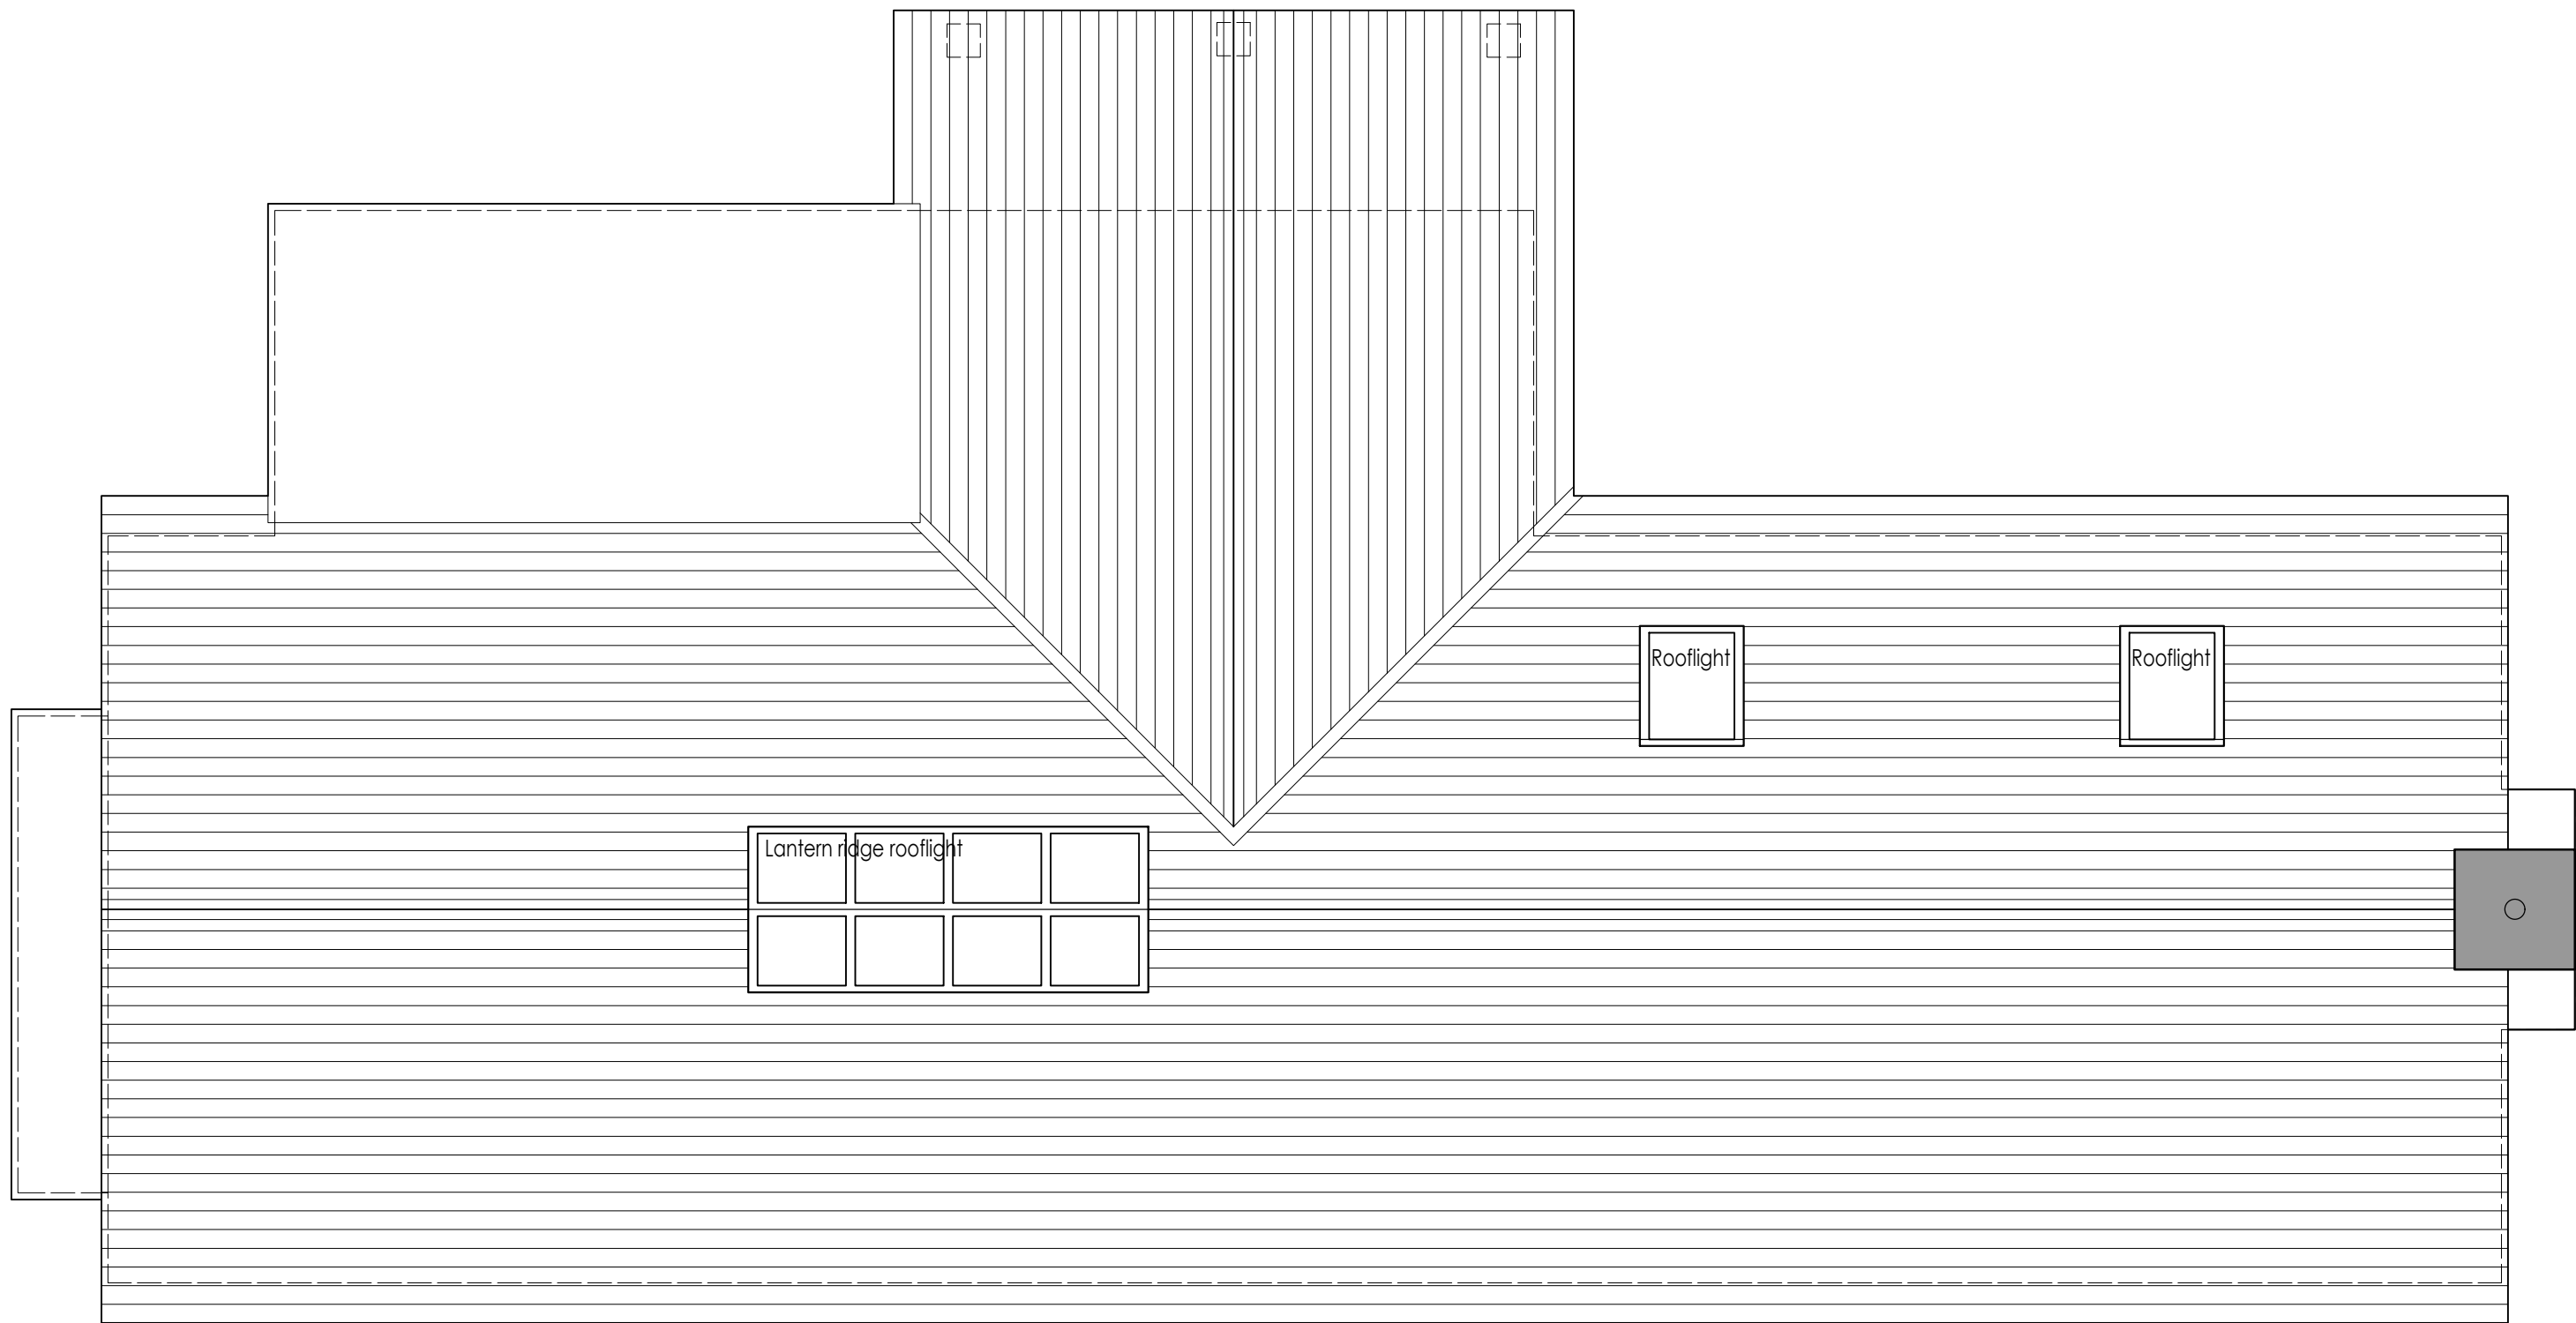

ROOF PLAN

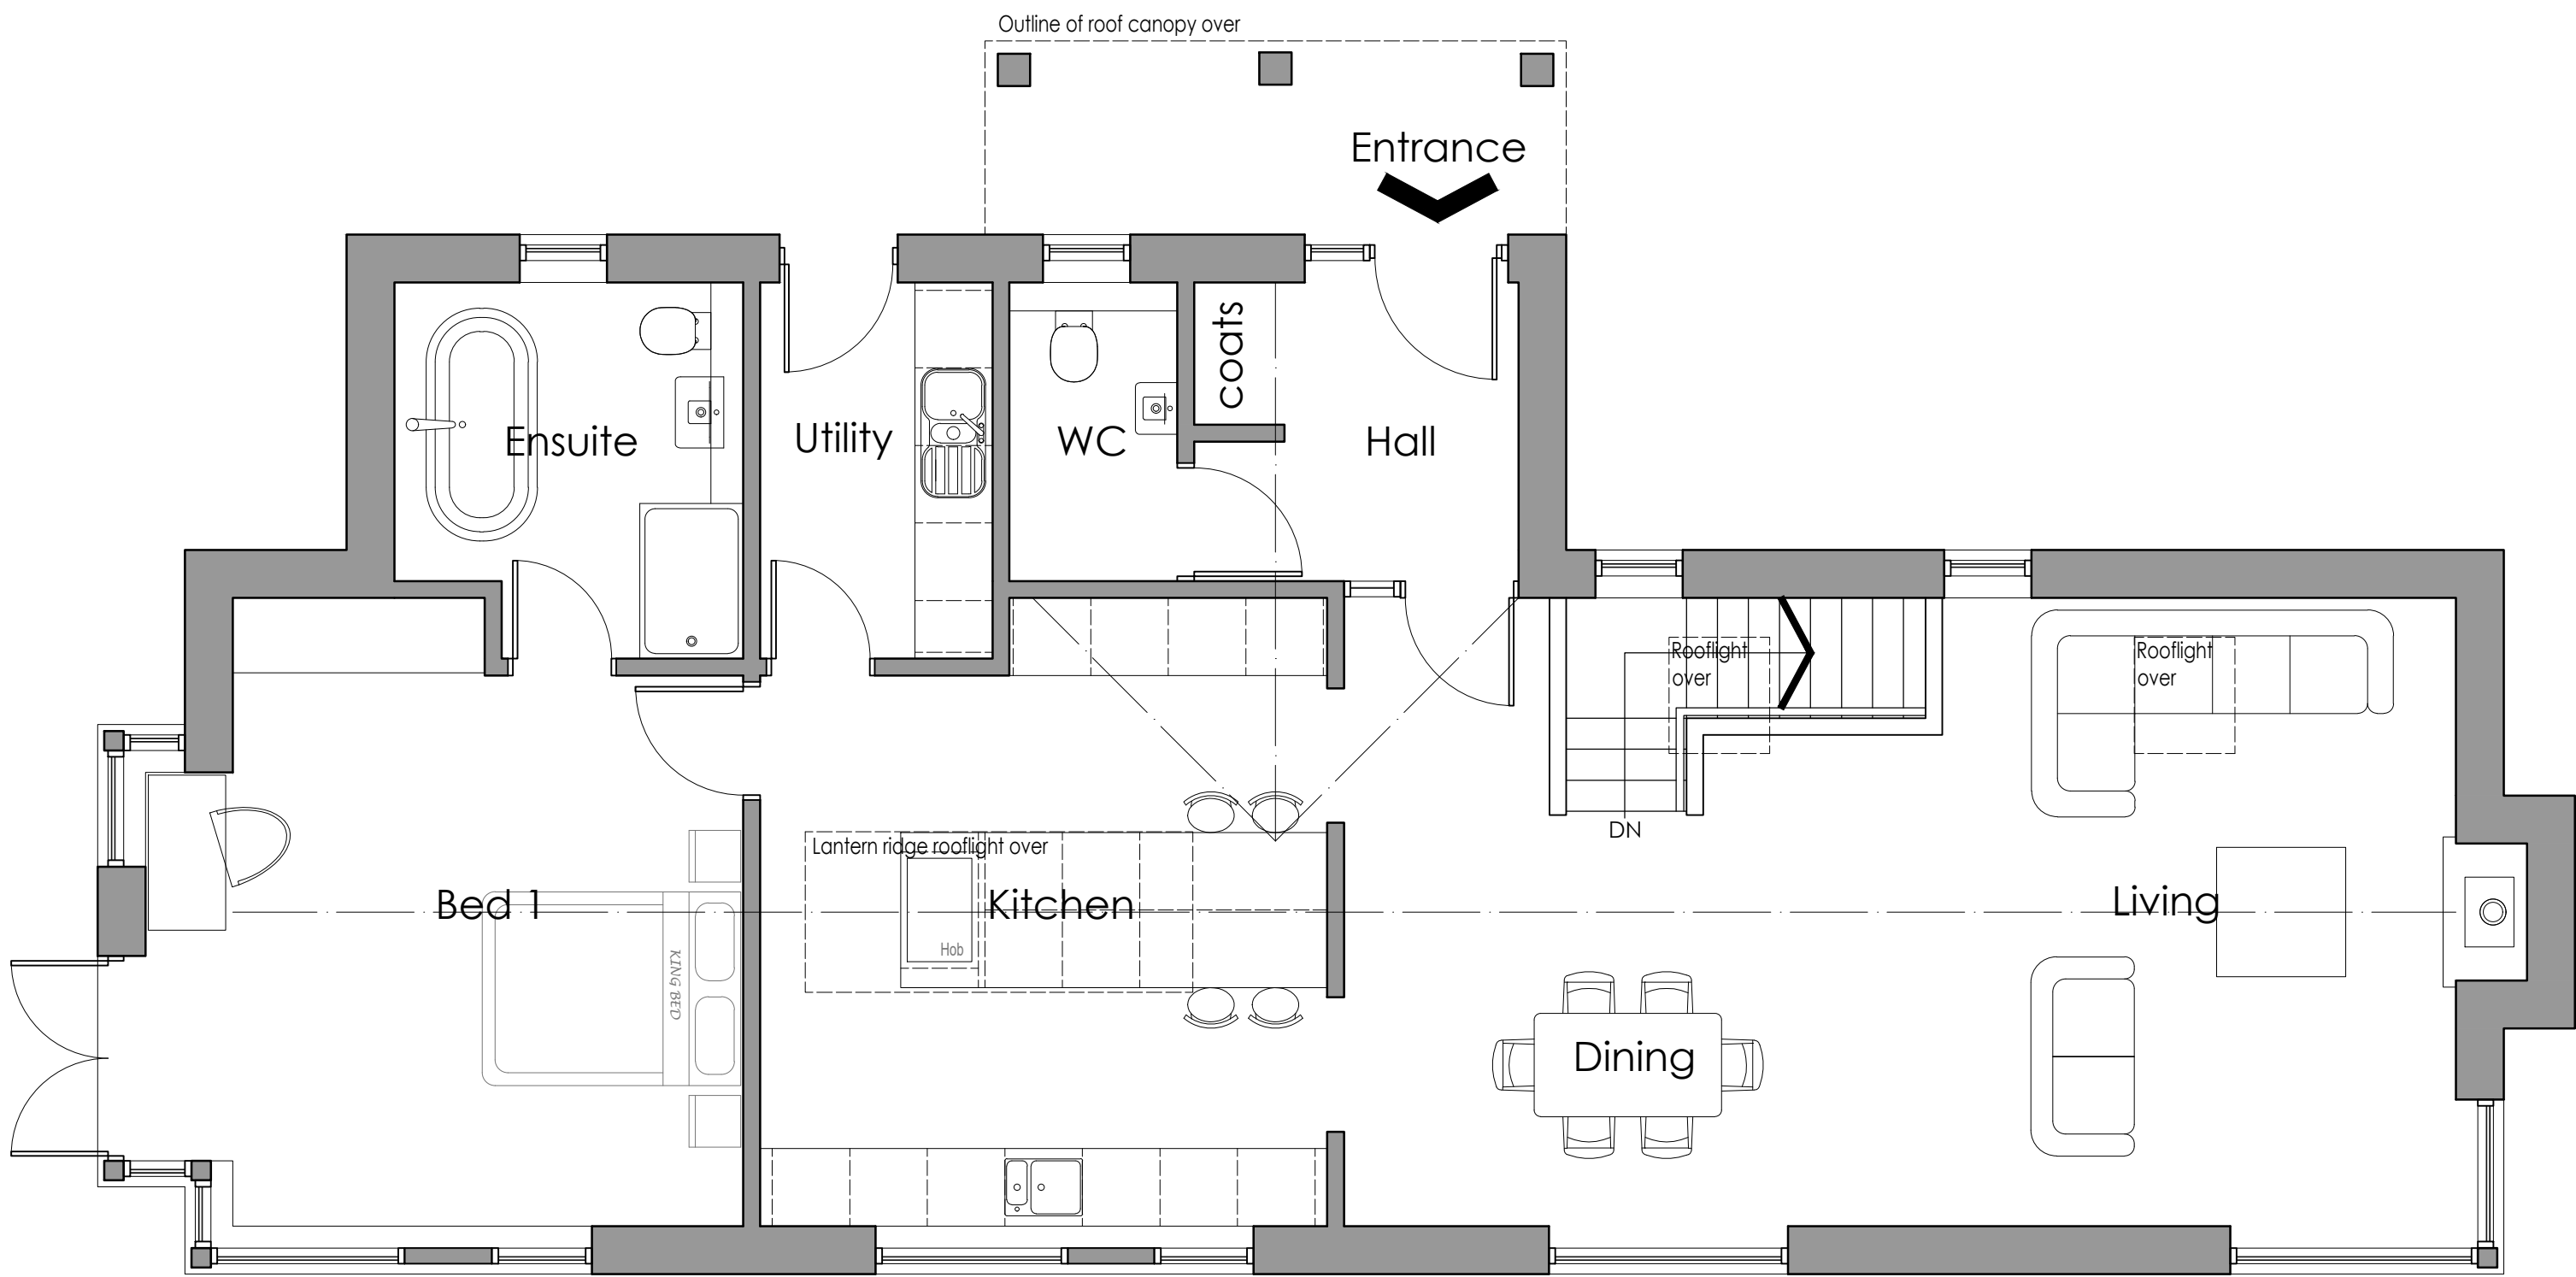

UPPER GROUND FLOOR PLAN

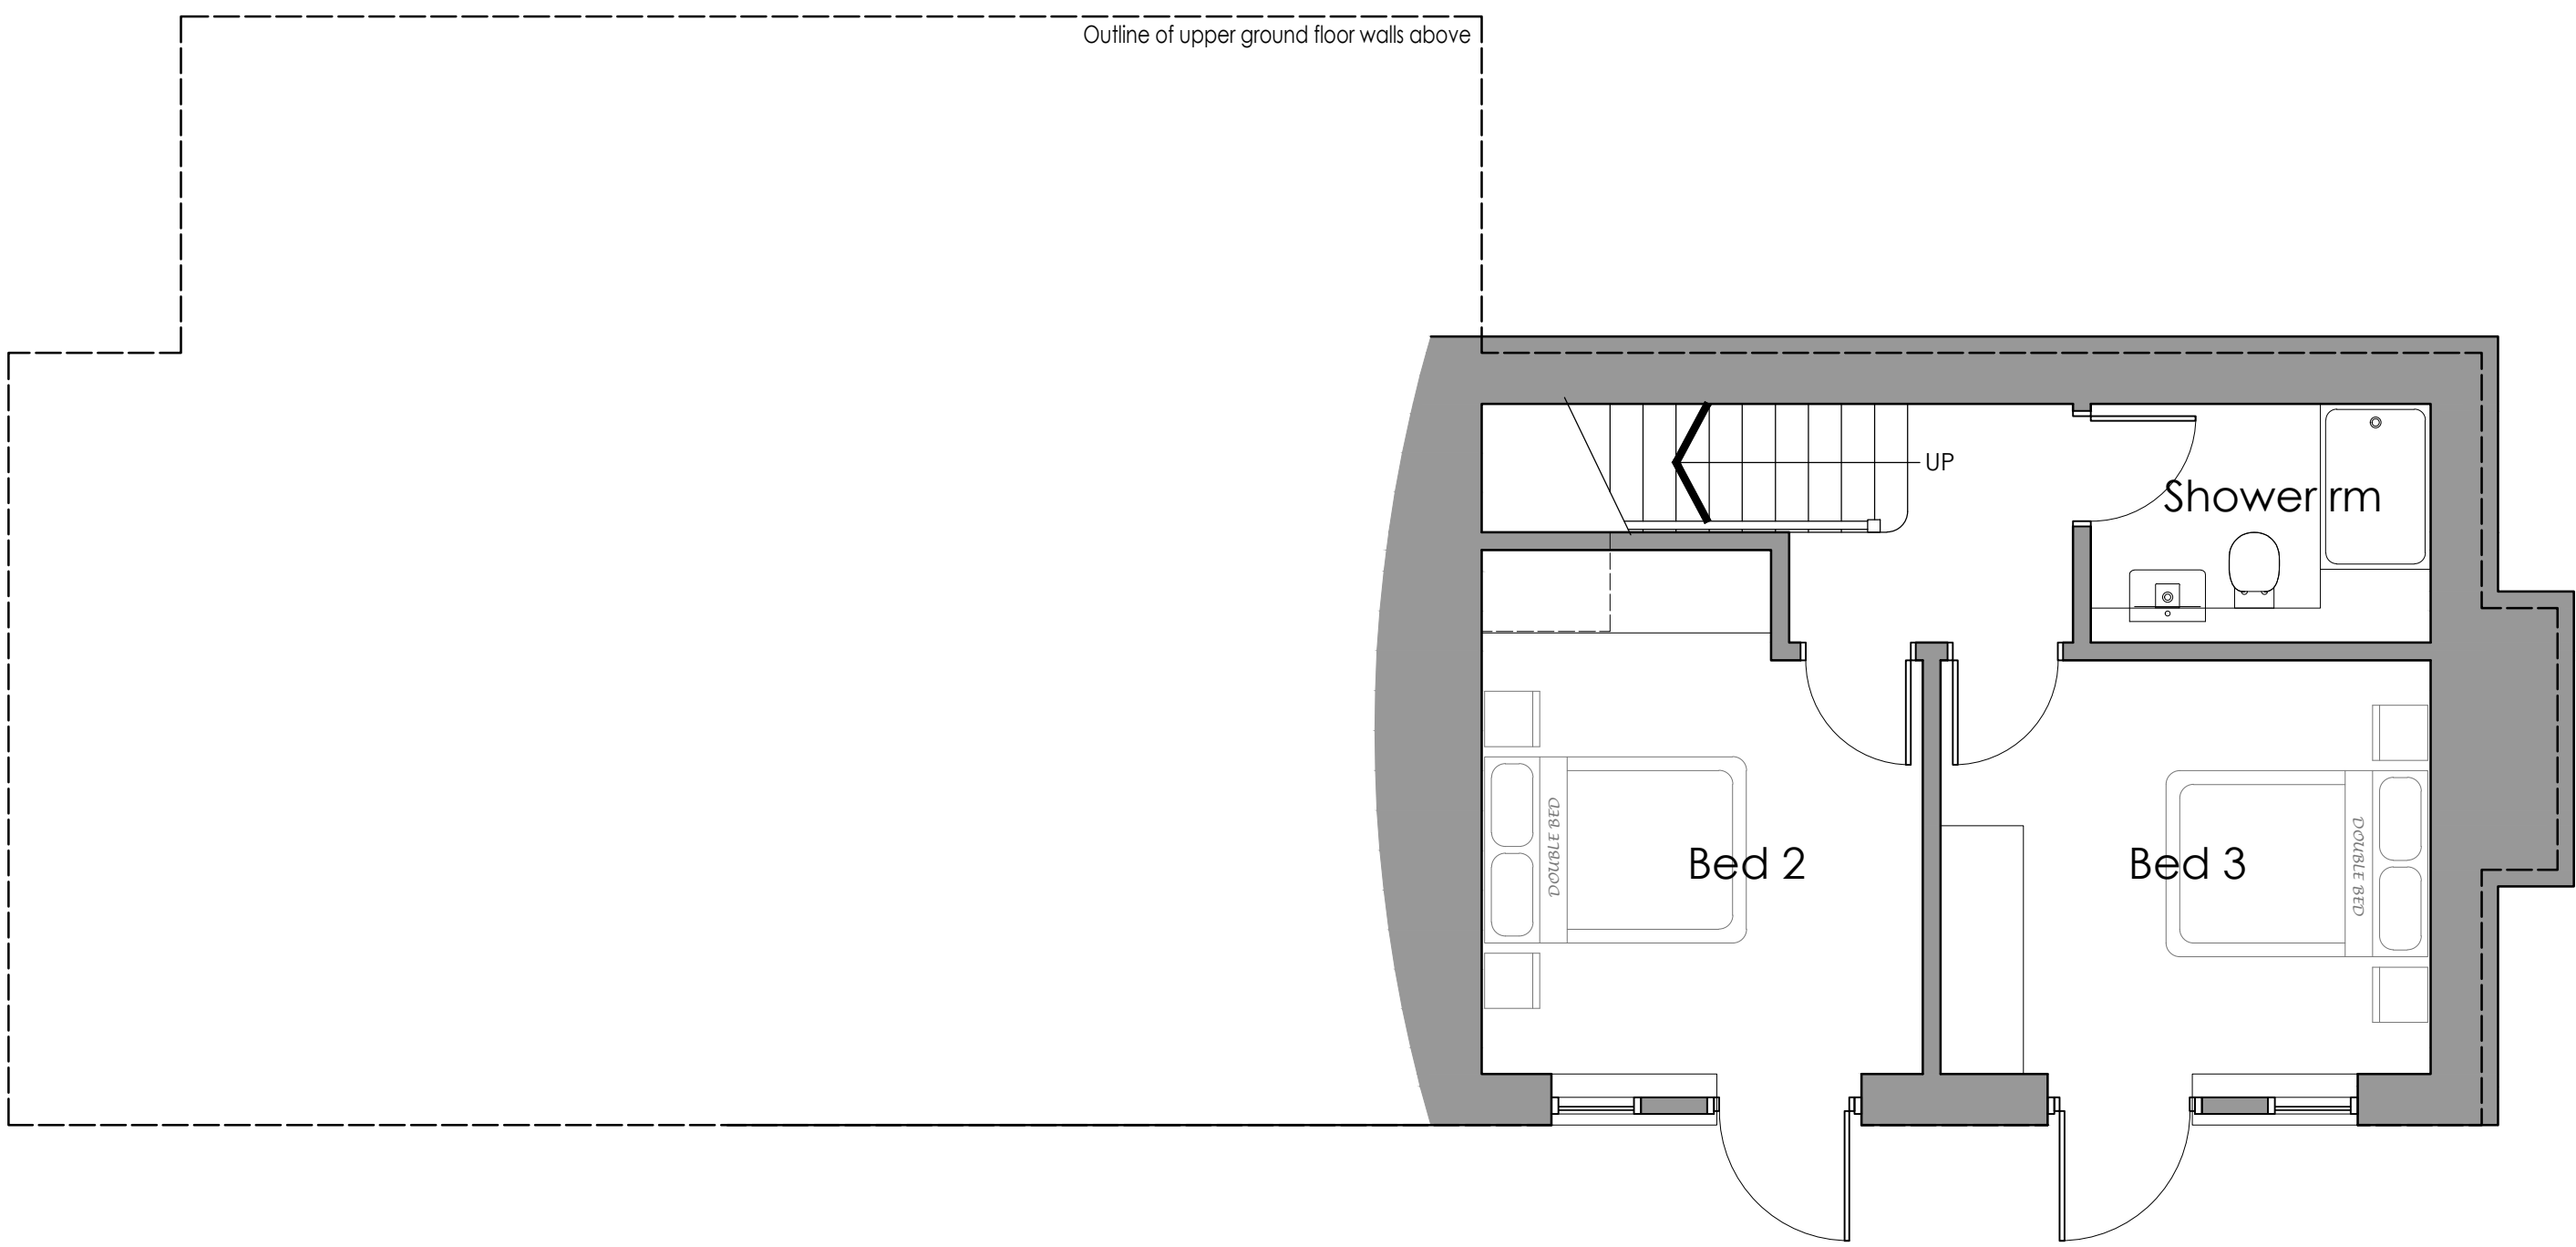

LOWER GROUND FLOOR PLAN

Project	DWELLING: IVY BANK, NANGREAVES
Drawing	FLOOR PLANS
Client	MRS J. ALEXANDER
Drawn	CPS
Scale	1:50 @ A1
Dwg. No.	20/599-11 H
Dwg. Size	A1
Date	FEB 2022

Scale 1:50 @ A1
0 1 2 2.5m