



existing front elevation




existing rear elevation

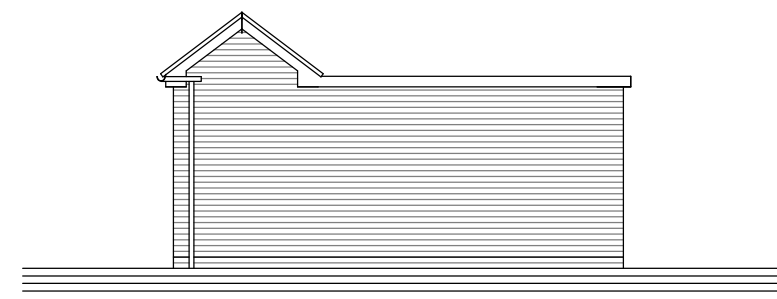

existing side elevation

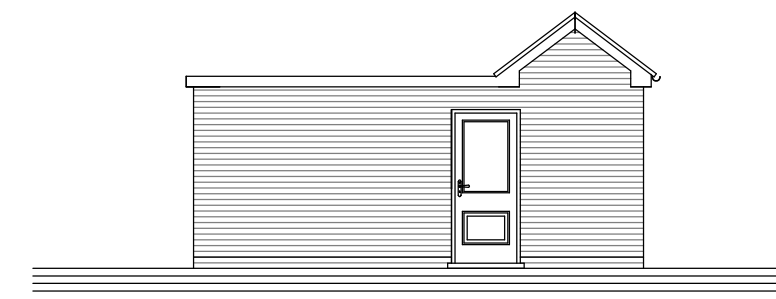


existing side elevation

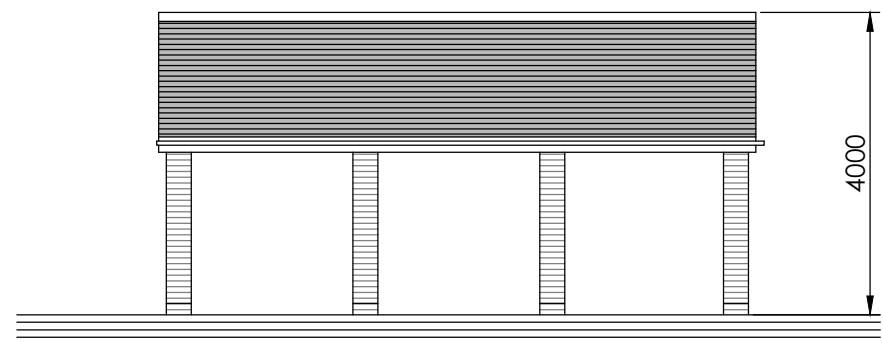


proposed front elevation



proposed rear elevation

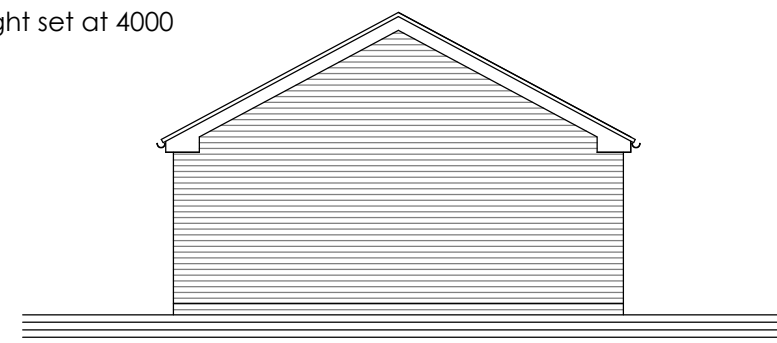


proposed side elevation

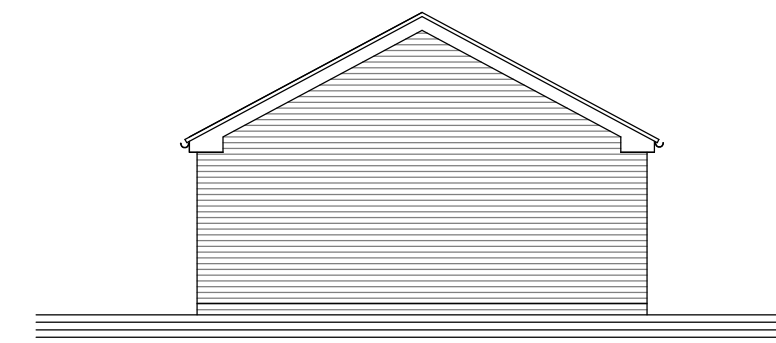


proposed side elevation


Ridge height set at 4000
from gl

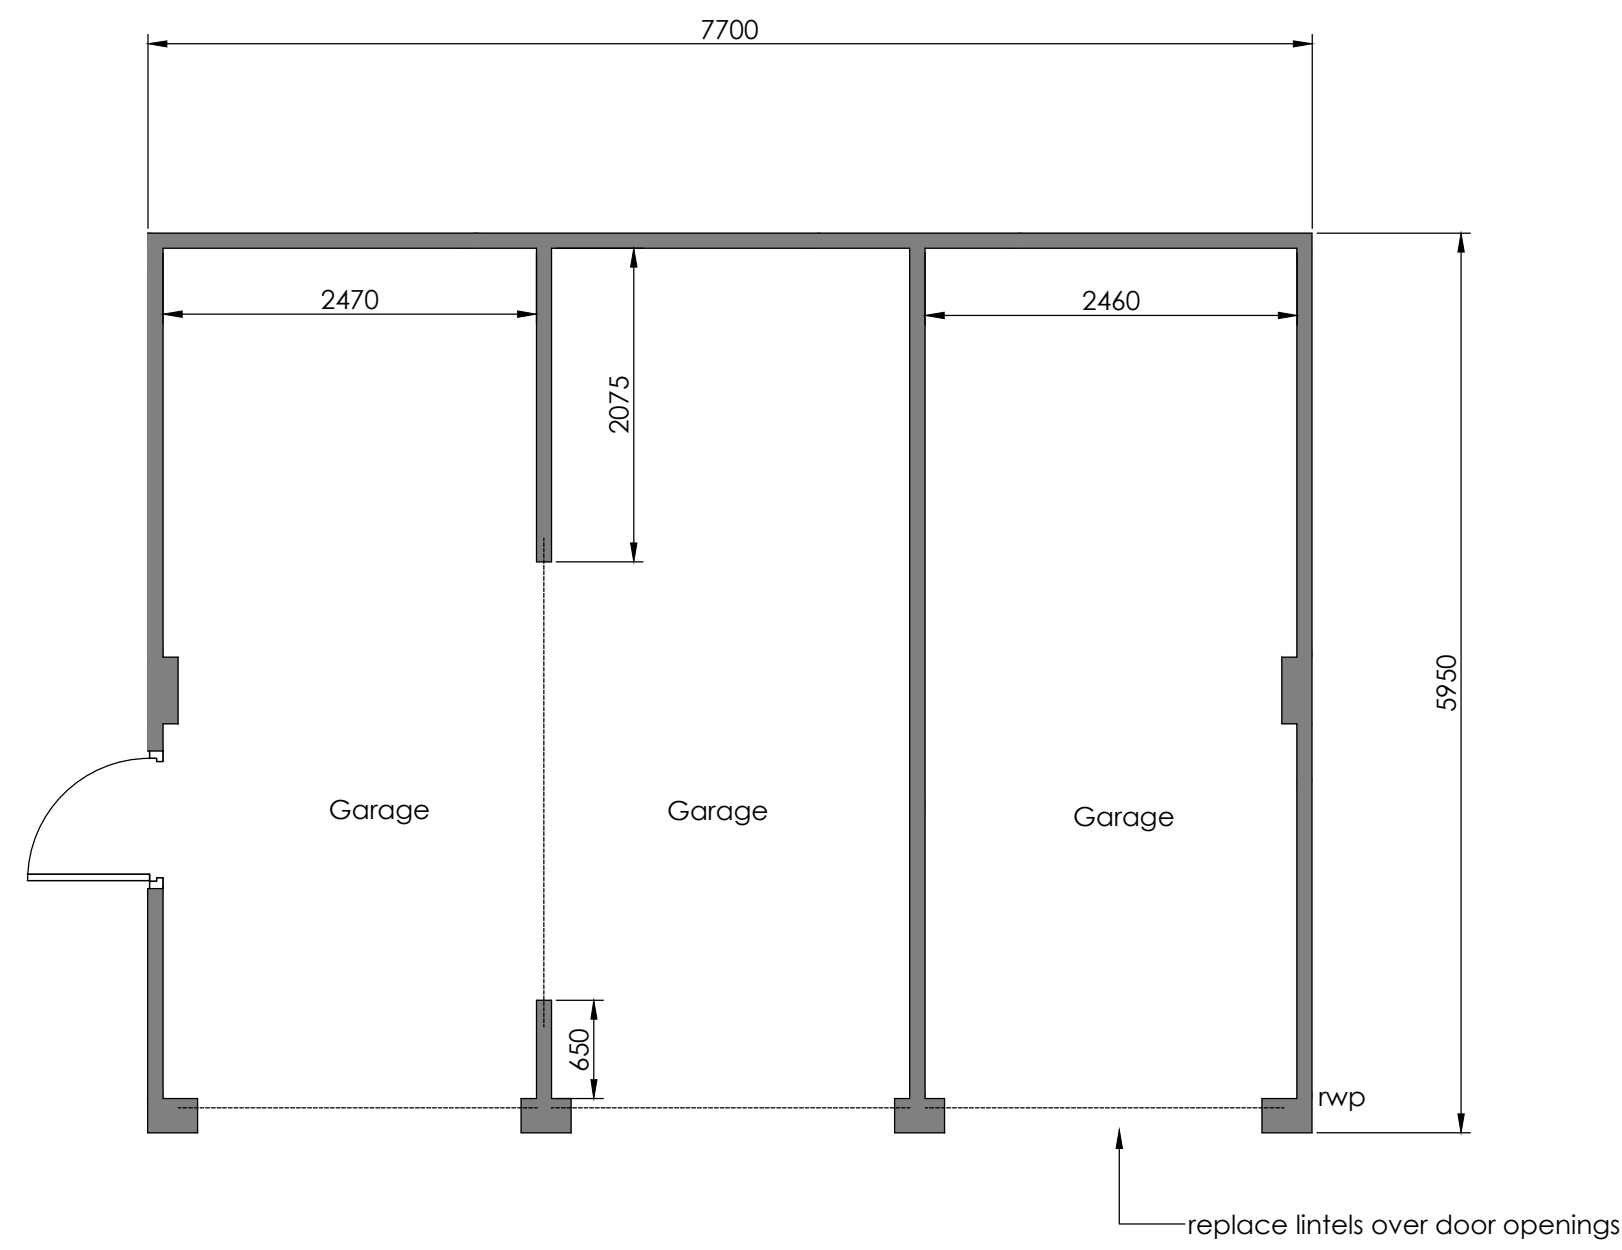

existing ground floor plan

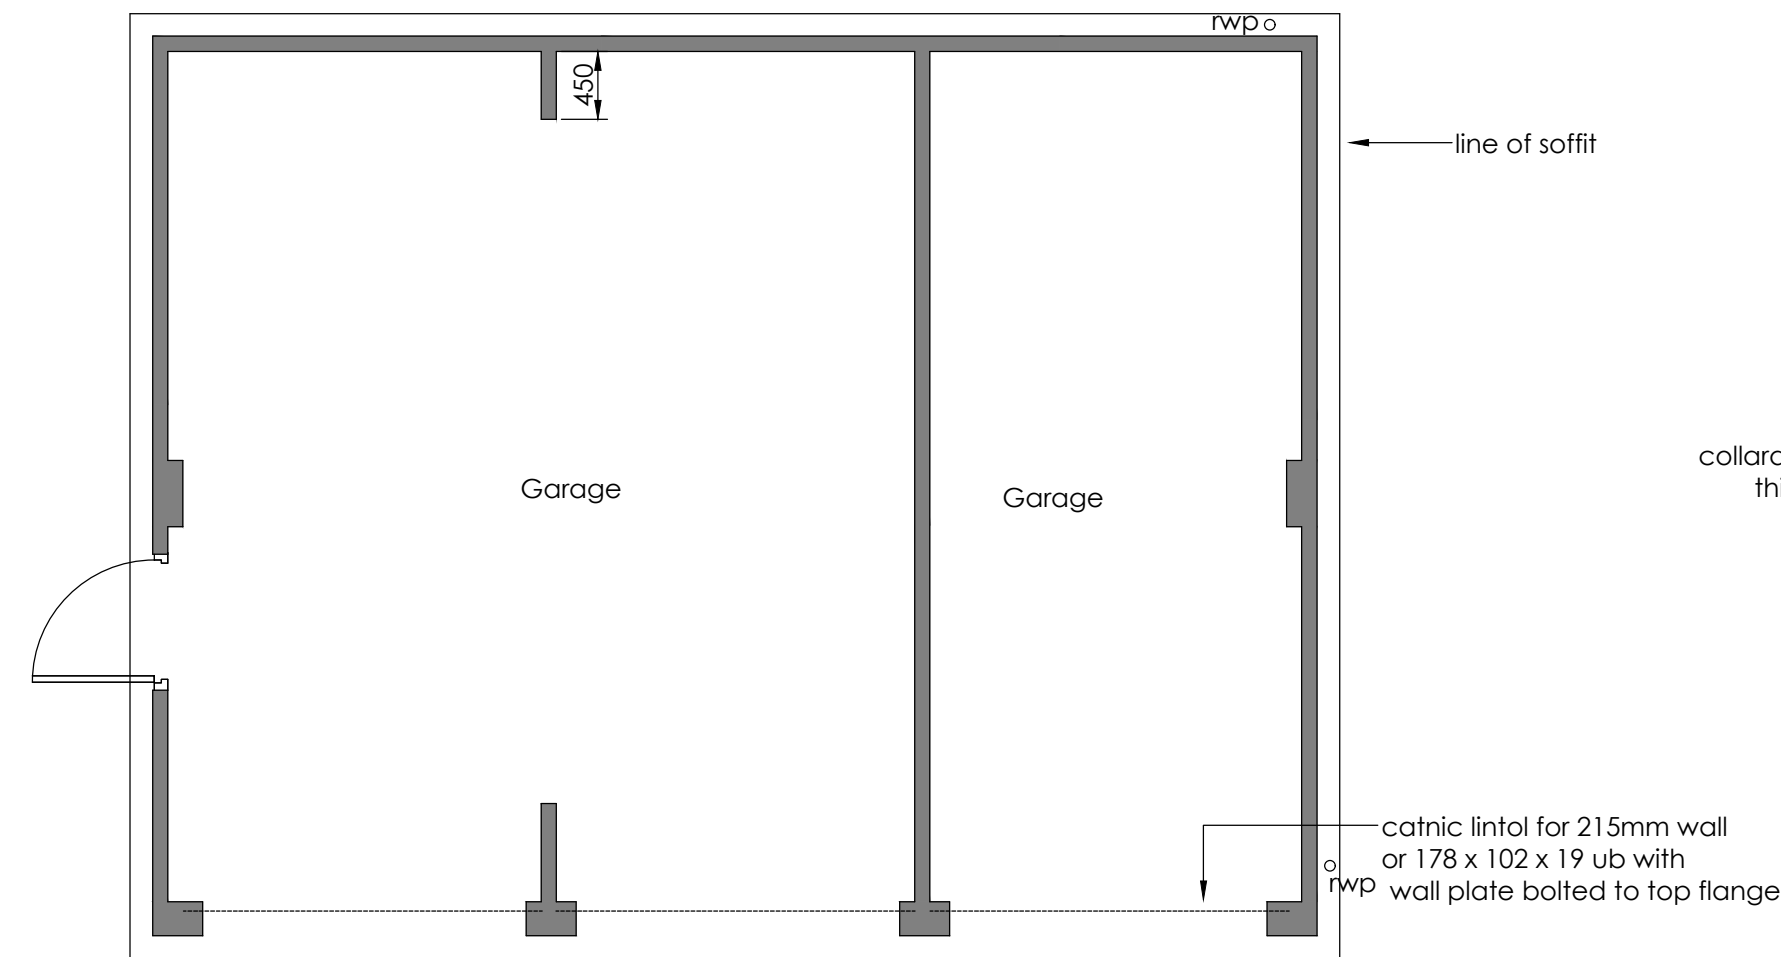

proposed ground floor plan

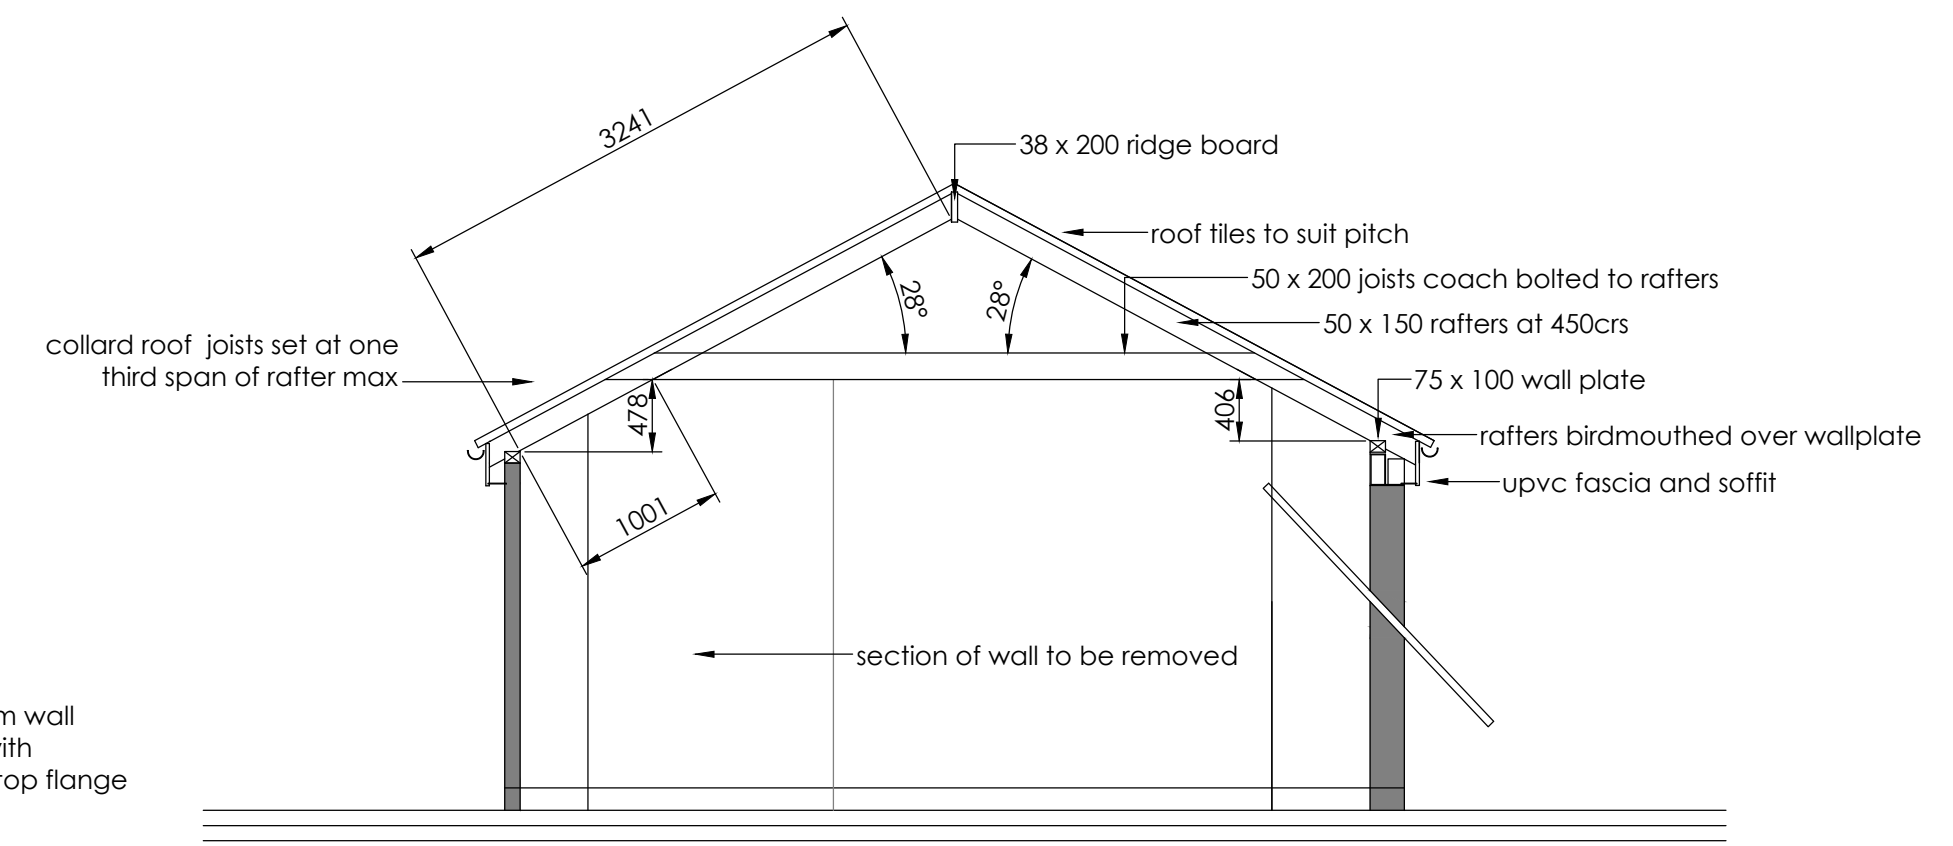


proposed section

Job: Proposed garage alteration

Scale: 1:100 1:50

Date: October 2023

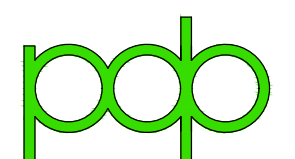

PURVIS DAWES & PARTNERS LTD
BUILDING DESIGN AND PROJECT MANAGEMENT
178a Lower High Street Stourbridge DY8 1TG
Tel: 01384 905058 e: enquiries@pdp-ltd.co.uk

Title: floor plans & elevations

Drawing No.
23/102-1