


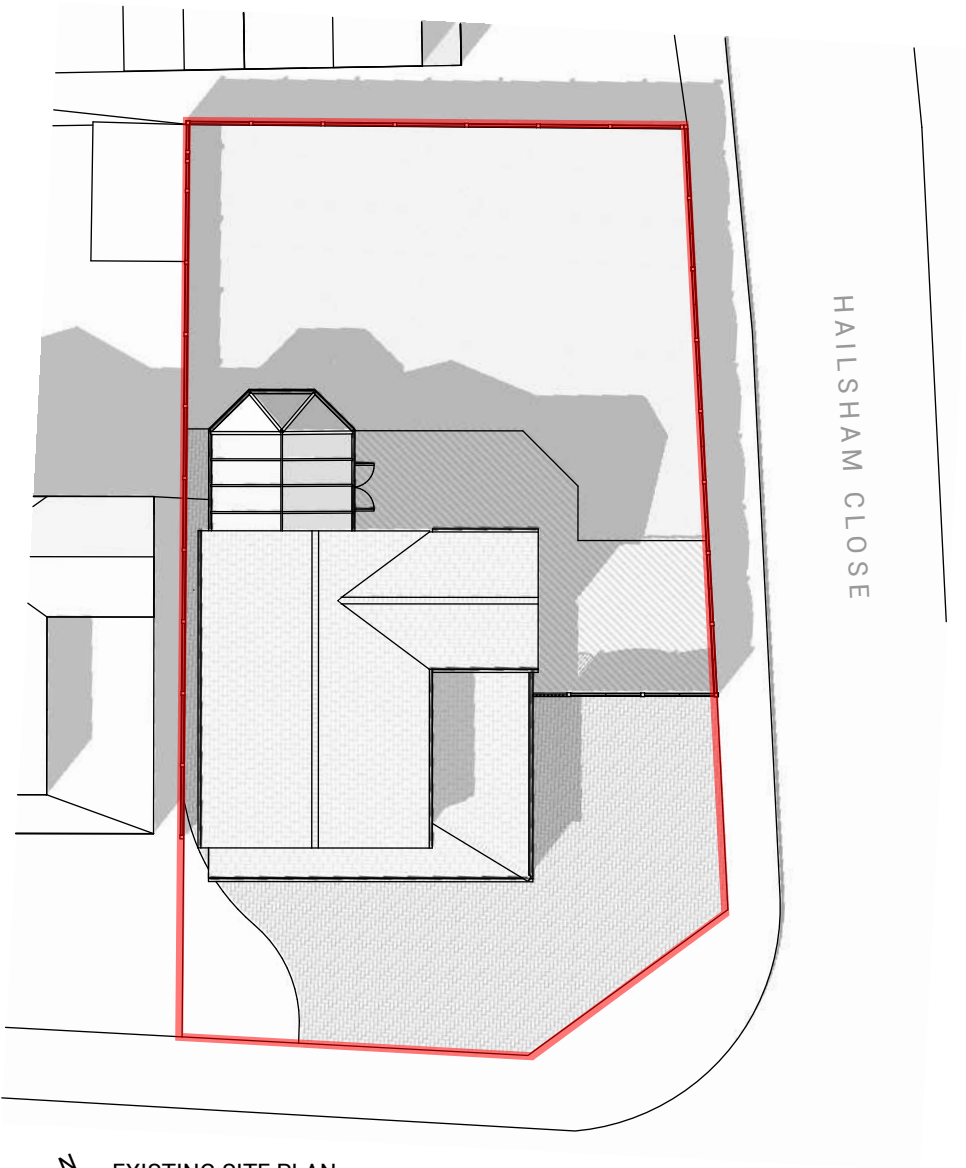

EXISTING SITE PLAN
Scale 1:200 @ A4



LOCATION PLAN
Scale 1:1250 @ A4



Area of Proposed Side Extension & Proposed Entrance Porch



Notes: Do not scale from this drawing. Use figured dimensions in all cases. Check all dimensions on site. Report any drawing errors or discrepancies to O'Brien & Noel Architects before proceeding. This drawing has been created for the purposes identified in the status and should only be used for this purpose. This is not a construction drawing. To be read in conjunction with all approved documents, permits, drawings and information and drawings from other appointed consultants.

Project: 48 Rudgwick Drive _ Bury _ BL81YA

Drawing: Existing Location & Site Plan

Job-Dwg No: 112-L01_RevB

tel: 0151 528 2211

email: contact@obriennoel.com

web: www.obriennoel.com

PLANNING

21/04/2022