




01 PROPOSED BASEMENT

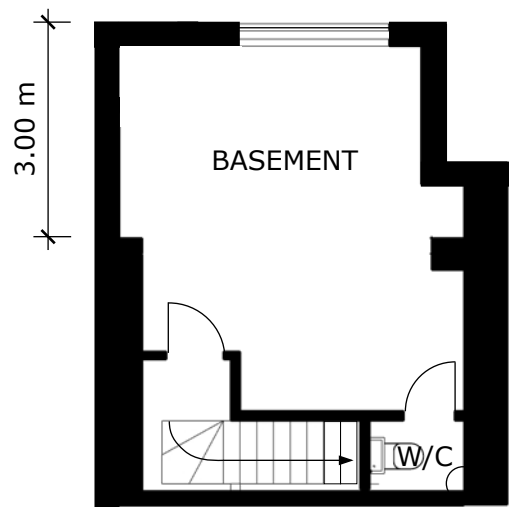

02 PROPOSED GROUND FLOOR

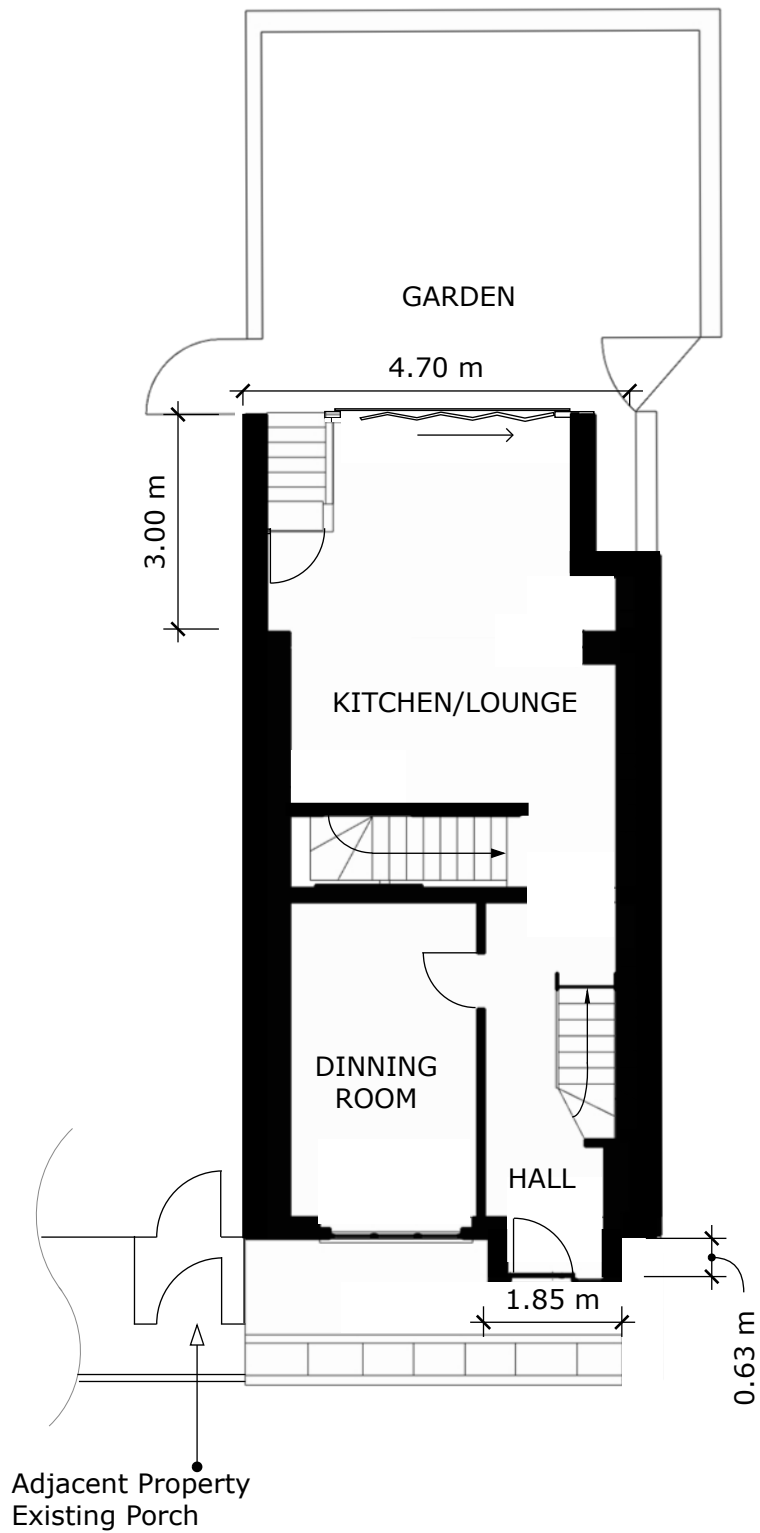

03 PROPOSED FIRST FLOOR

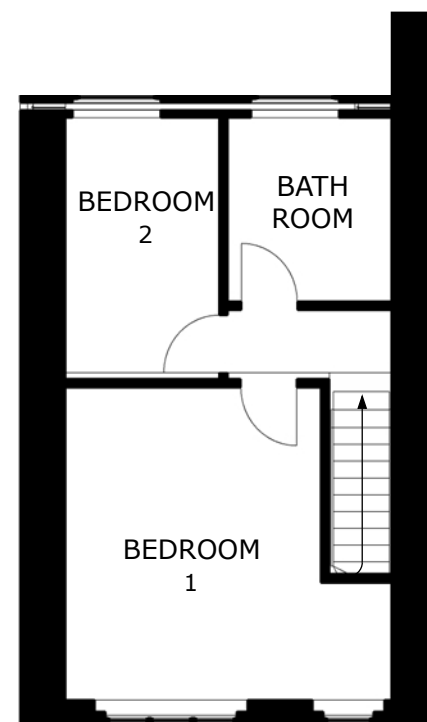

39 Bradshaw Rd
Tottington
Bury
BL8 3PW

MR KENYON

Title: Proposed Floor Plans

Property Address:
39 Bradshaw Rd,
Tottington Bury, BL8 3PW

Scale

1:105@A3

Date

21/05/2021

Drawn by

MK

Drawing No.

7M