


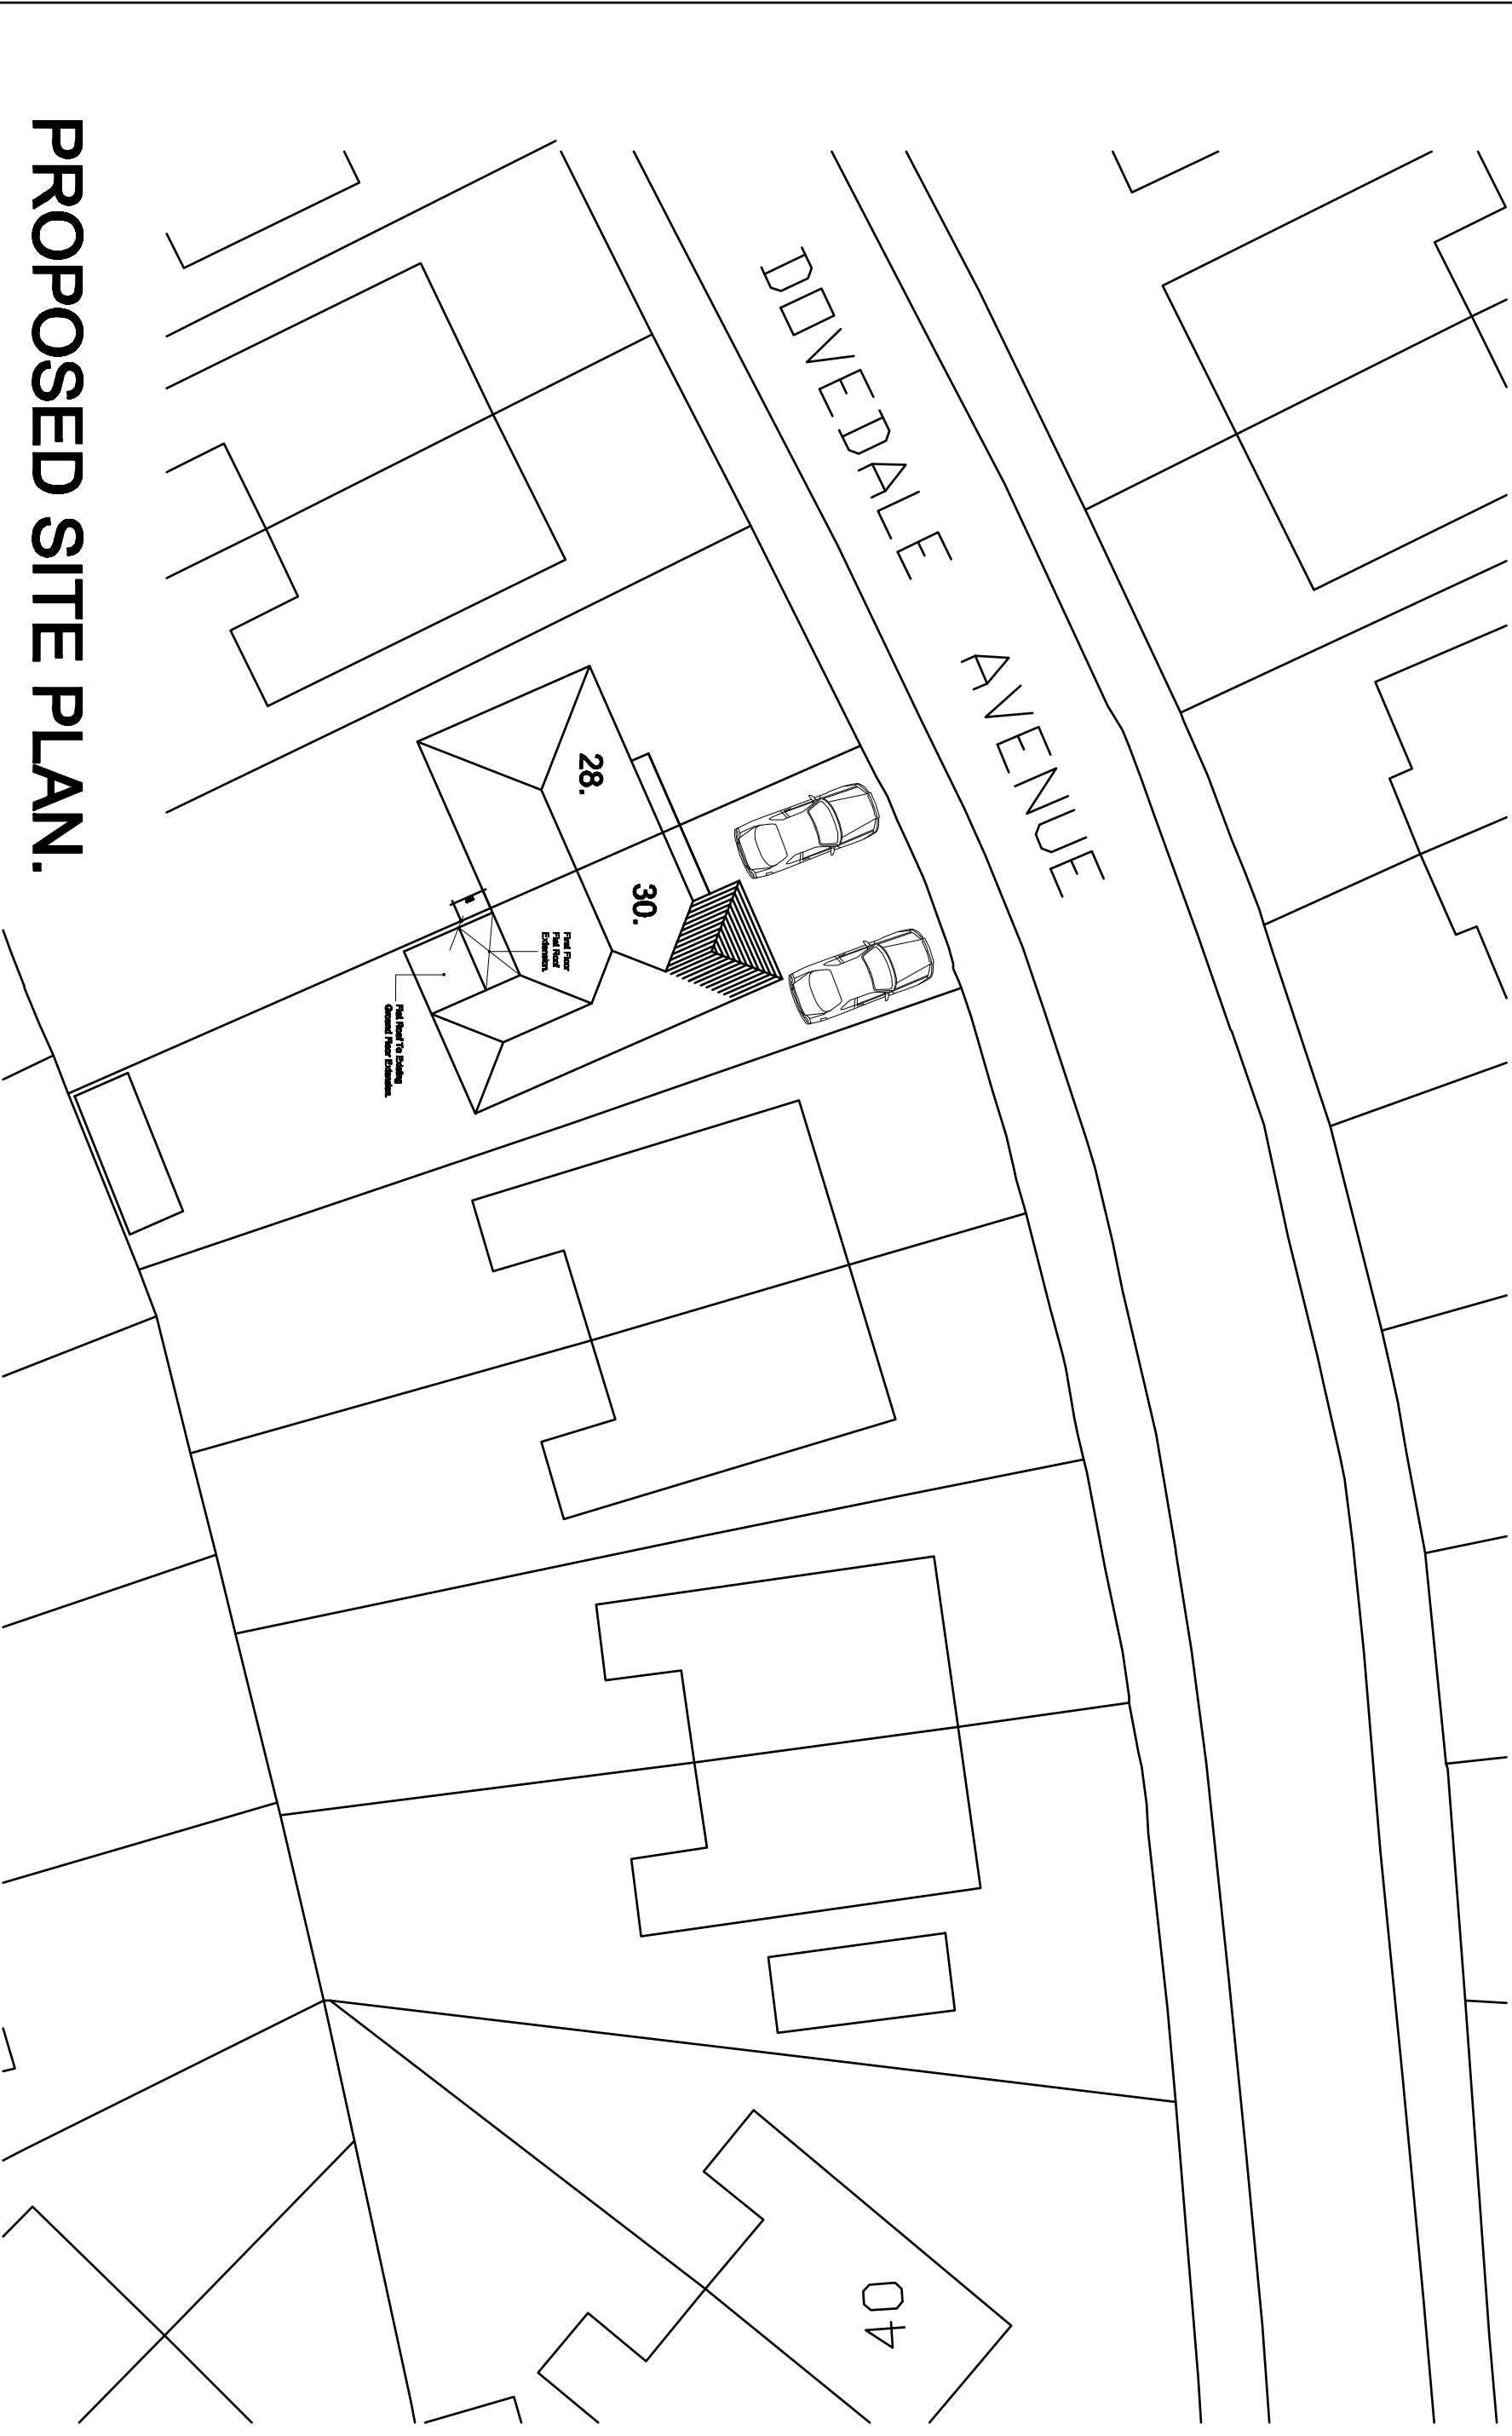

# PROPOSED SITE PLAN.

|           |                                                                                             |                                                     |                                                                                                  |
|-----------|---------------------------------------------------------------------------------------------|-----------------------------------------------------|--------------------------------------------------------------------------------------------------|
| Revision. | Title :                                                                                     | Project :                                           | MTC Designs                                                                                      |
|           | PROPOSED TWO STOREY EXTENSION AT FRONT AND FIRST FLOOR EXTENSION AT REAR ABOVE DINING ROOM. | 30, DOVEDALE AVENUE, PRESTWICH, MANCHESTER, M25 0BU | 31 Eccles Drive Bolton BL2 6TB<br>T: 01504 418714 M: 07700280914<br>Email: info@mtcdesigns.co.uk |
|           |                                                                                             |                                                     | Scale: 1:500 @ A3<br>Date: May 2022                                                              |
|           |                                                                                             |                                                     | Drawing No: P06                                                                                  |