




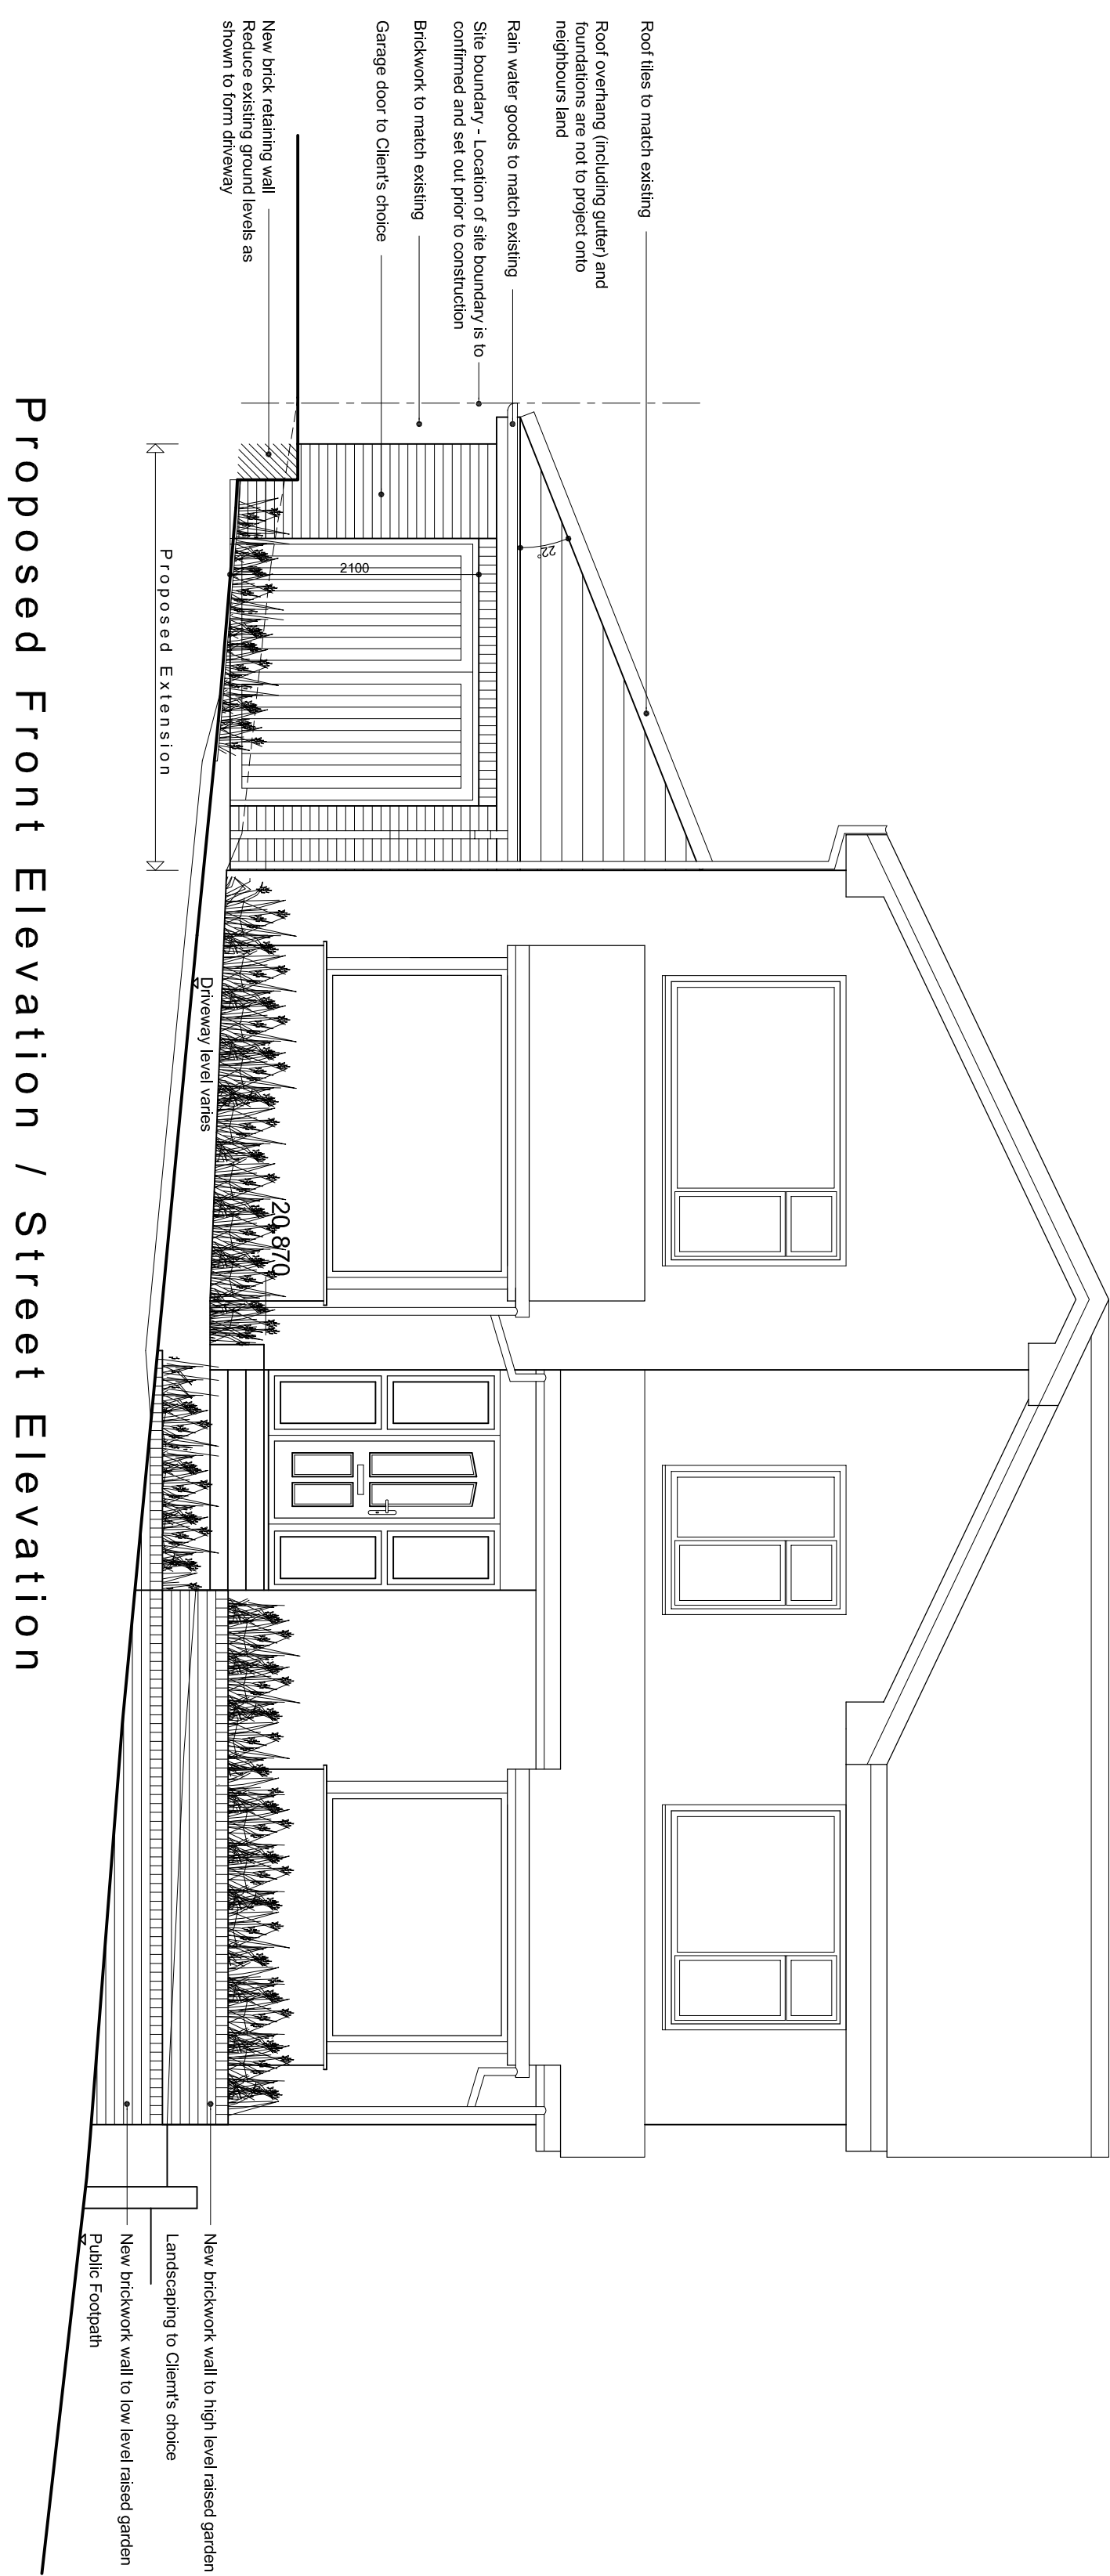


Proposed Front Elevation / Street Elevation

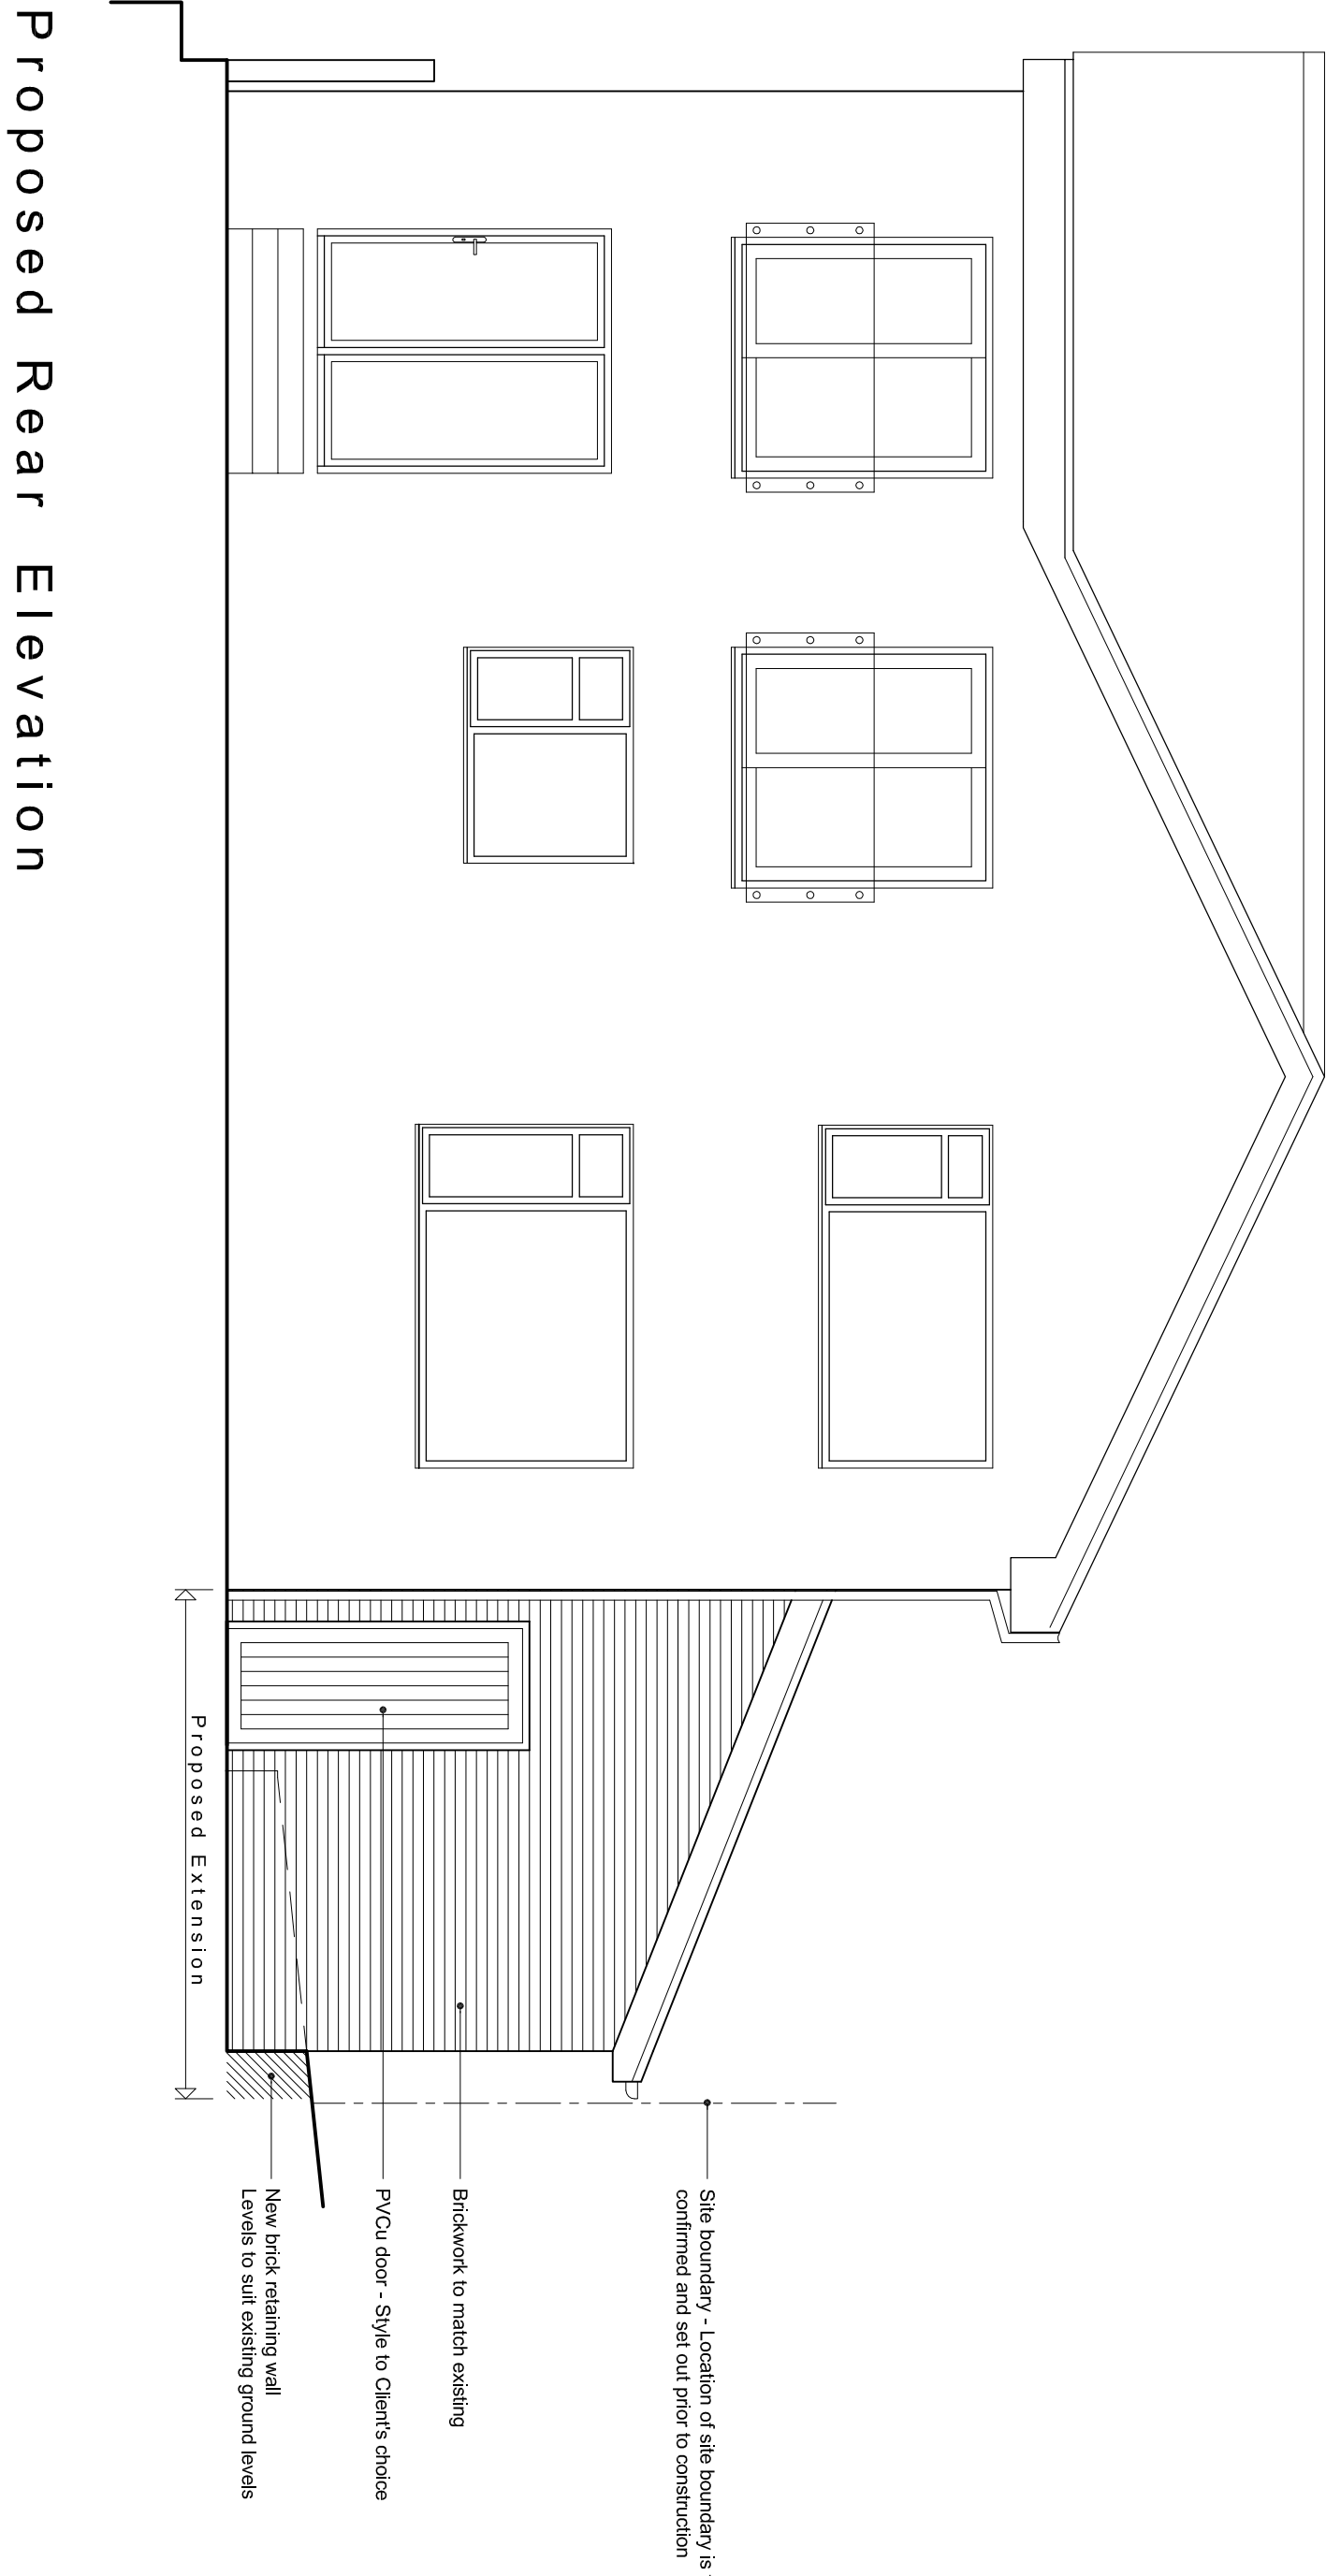

Proposed Rear Elevation

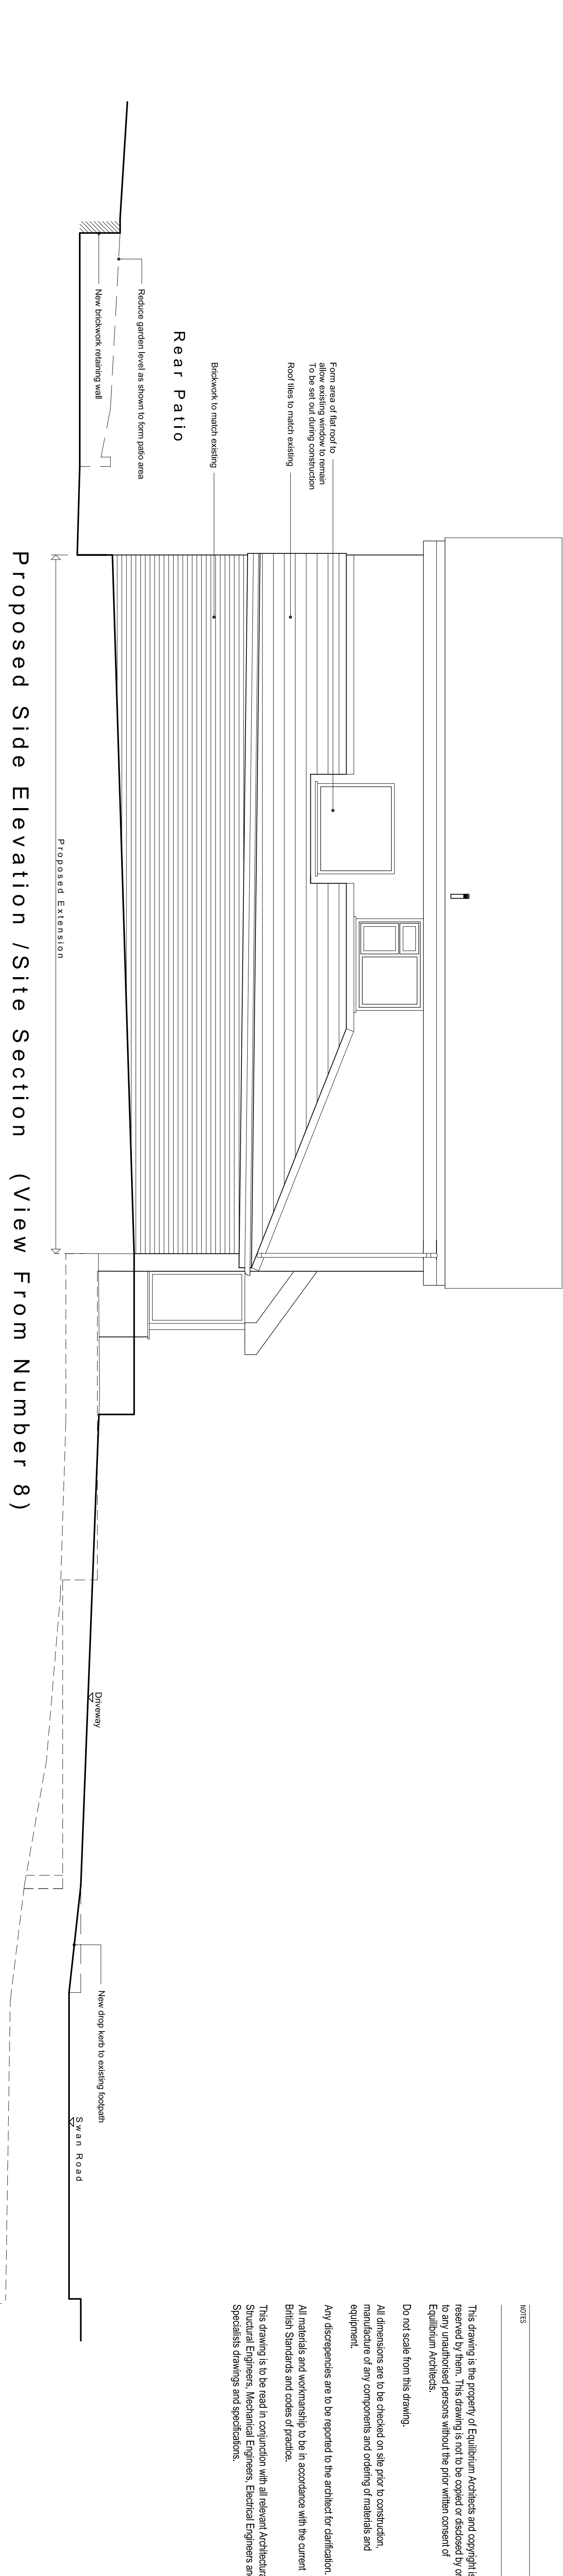

Proposed Side Elevation / Site Section (View From Number 8)

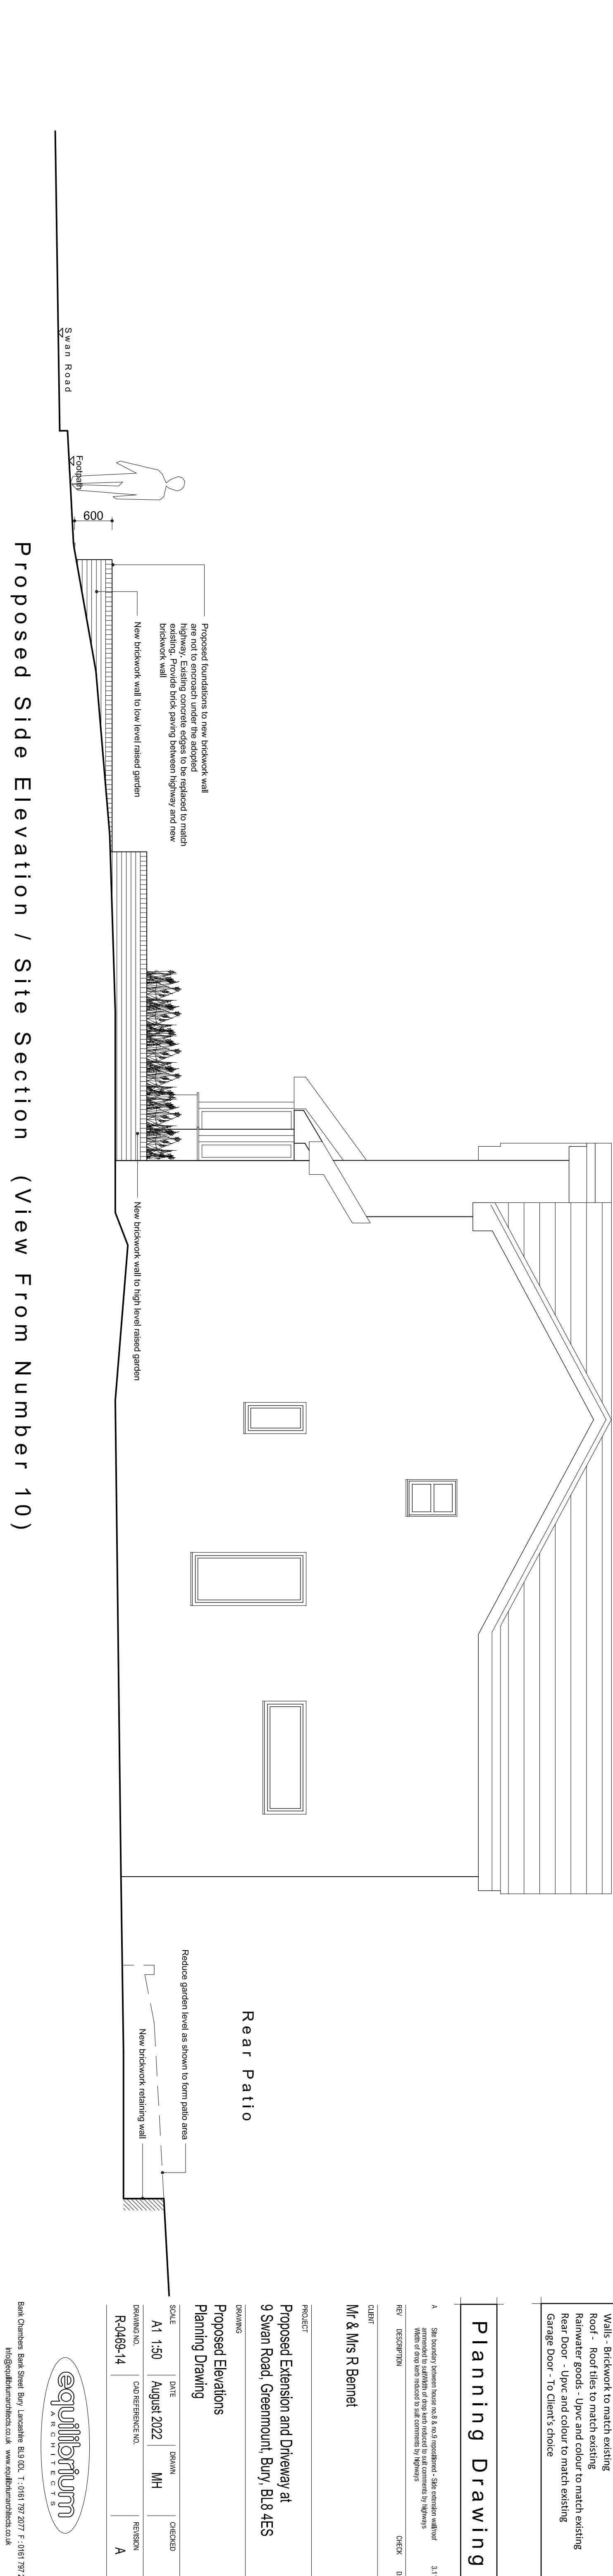

Proposed Side Elevation / Site Section (View From Number 10)

NOTES

This drawing is the property of Equilibrium Architects and copyright is reserved by them. This drawing is not to be copied or disclosed by or to any unauthorised persons without the prior written consent of Equilibrium Architects.

Do not scale from this drawing.

All dimensions are to be checked on site prior to construction, manufacture of any components and ordering of materials and equipment.

Any discrepancies are to be reported to the architect for clarification. All materials and workmanship to be in accordance with the current British Standards and codes of practice.

This drawing is to be read in conjunction with all relevant Architectural, Structural Engineers, Mechanical Engineers, Electrical Engineers and Specialists drawings and specifications.

Planning Drawing

A Site boundary between house no.8 & no.9 uncoloured - Site extension walls/roof shown in red to indicate to highway authority that the extension is not to be constructed within the highway boundary.

3.11.22

REV DESCRIPTION CHECK DATE

CLIENT Mr & Mrs R Bennet

PROJECT Proposed Extension and Driveway at 9 Swan Road, Greenmount, Bury, BL8 4ES

DRAWING Proposed Elevations Planning Drawing

SCALE	DATE	DRAWN	CHECKED
A1 1:50	August 2022	MH	
DRAWING NO. R-0469-14	CAD REFERENCE NO.	REVISION	
		A	

