




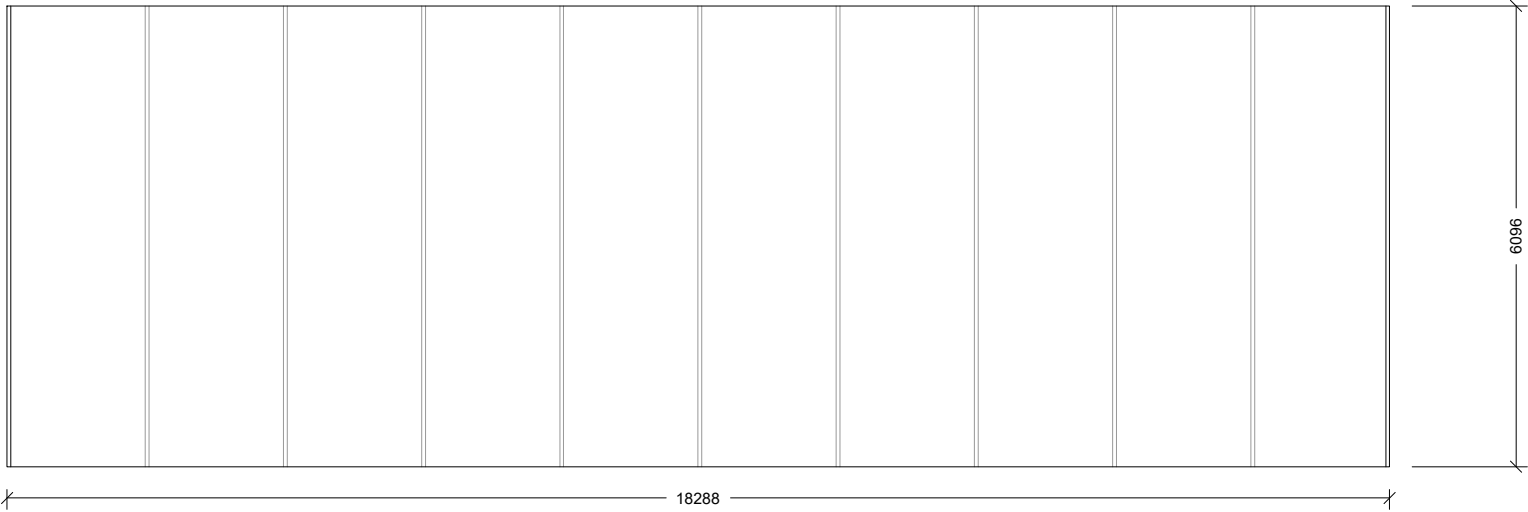


Proposed Roof Plan 1:100

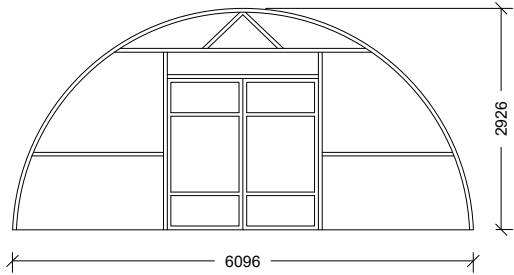


Proposed Northerly Elevation 1:100

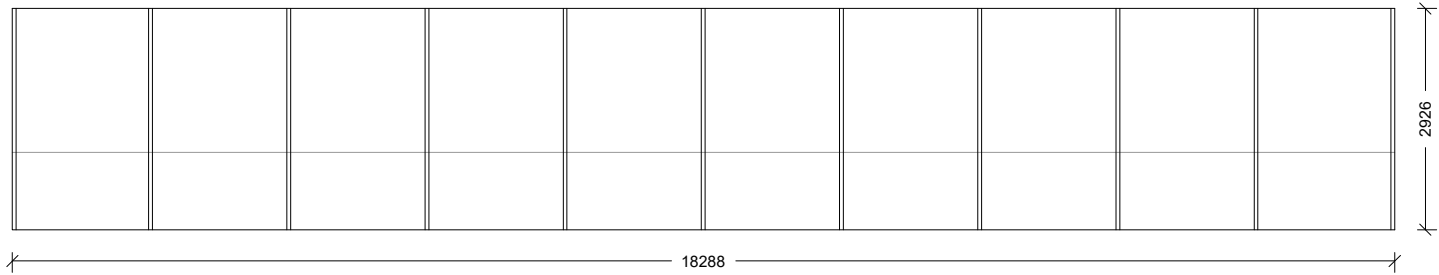


Proposed Westerly Elevation 1:100

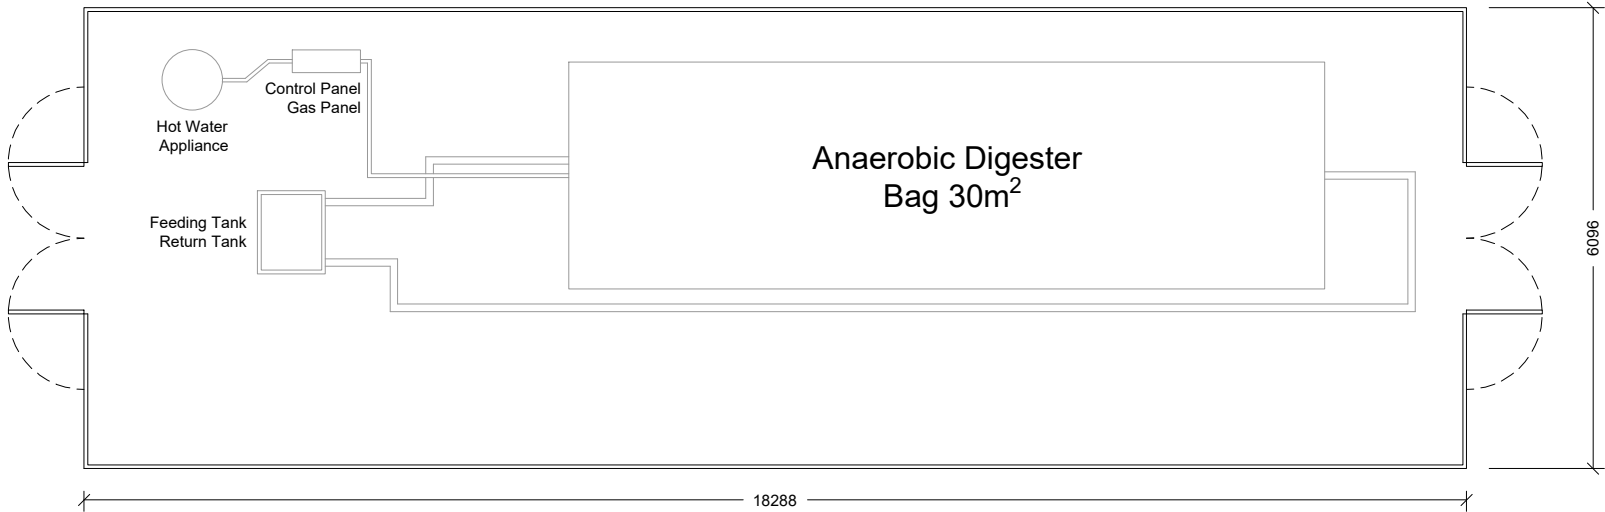

Proposed Floor Plan 1:100

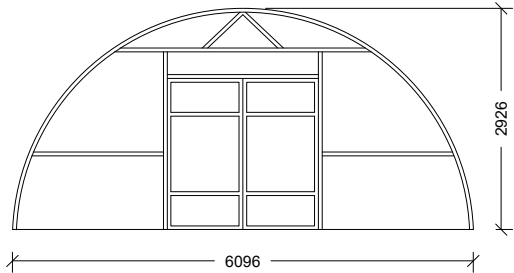


Proposed Southerly Elevation 1:100

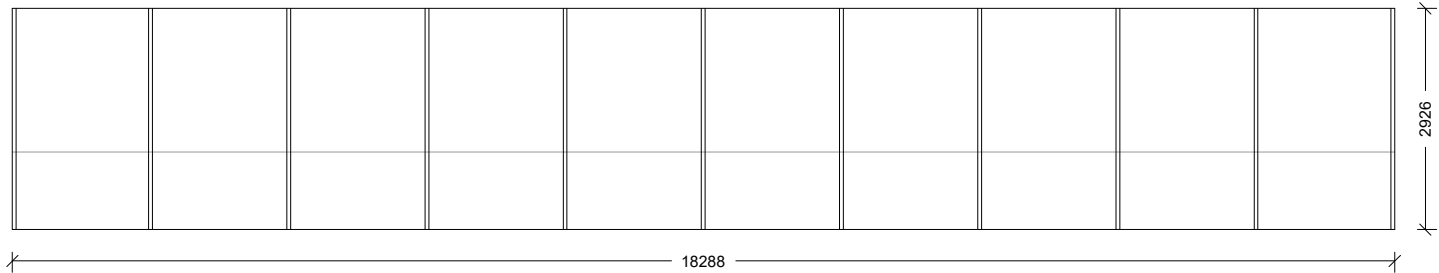

Proposed Easterly Elevation 1:100



Location Plan - 1:1250

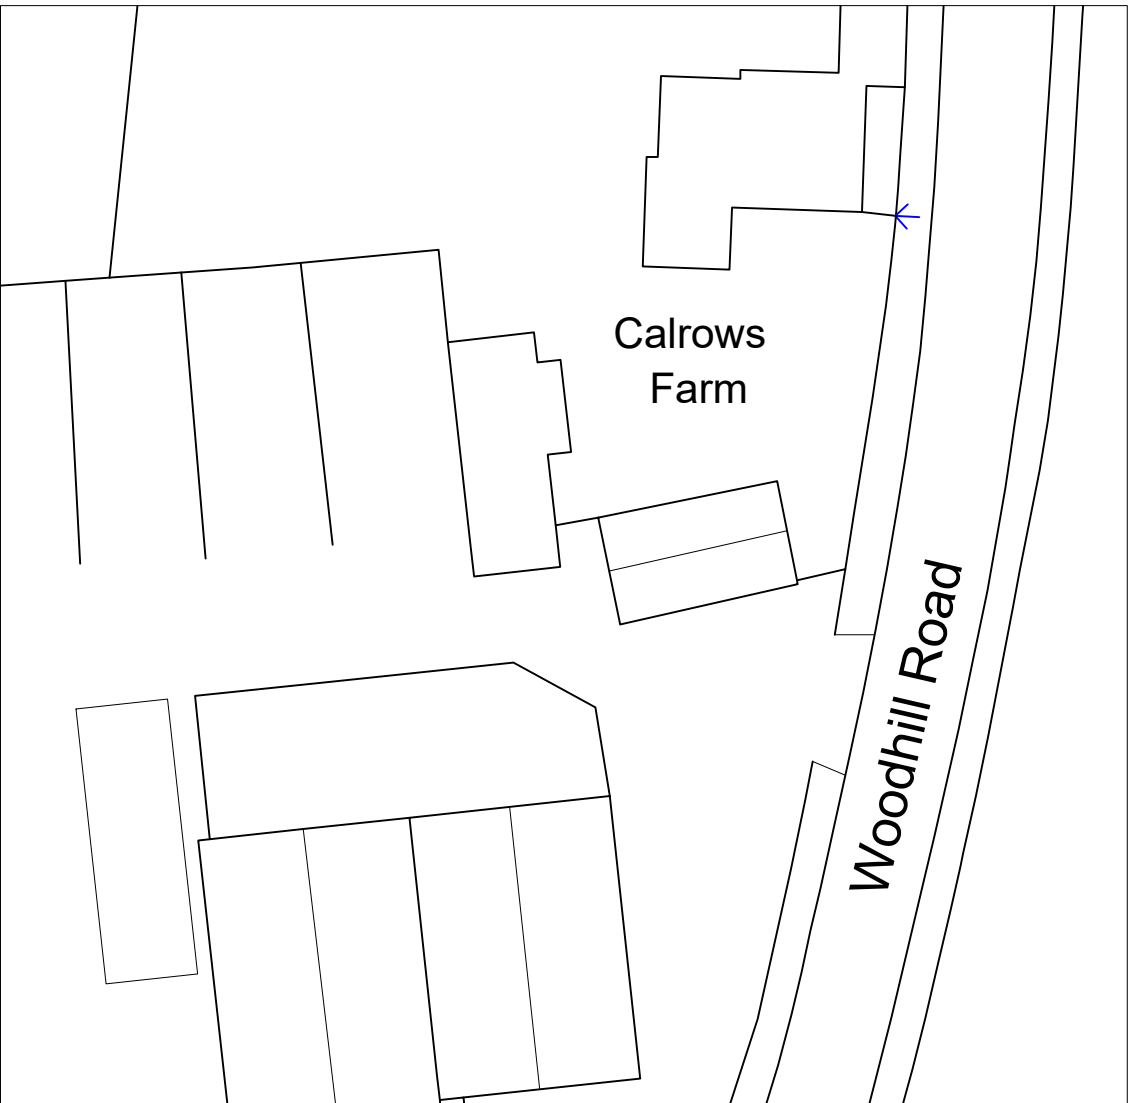

Existing Site Plan - 1:500



Proposed Site Plan - 1:500

- Notes:**
- All work is to be carried out to the latest current British standards Codes of Practice and recognised working practices.
 - All work and materials should comply with Health and Safety legislation.
 - All dimensions are in millimetres where explicitly shown otherwise.
 - The contractor should check and certify all dimensions as work proceeds and notify the architect of any discrepancies.
 - Do not scale off the drawings, if in doubt ask.

GHA

Gary Hoerty Associates

Gary Hoerty Associates Chartered Surveyors
Suite 9 - Grindleton Business Centre
The Spinney
Grindleton
Clitheroe
Lancashire BB7 4DH

T: 01200 449700
Email: info@ghaonline.co.uk

Project: (No: Ent.508.3572.FP)

Retrospective Planning - New Polytunnel for Anaerobic Digester at:

Higher Woodhill Farm
Woodhill Road
Bury
BL8 1BS

Title: Proposed & Existing Plans Elevations Site Location Plan

Drawing No: Ent.508.3572.01

Drawn: KA

Client: Mr. J. Entwistle

Date: 14.08.2024

Scale: 1:100,
1:1250 @ A2

Amendments: