


EXISTING GROUND FLOOR PLAN 1 : 100


EXISTING FIRST FLOOR PLAN 1 : 100




PROPOSED ELEVATIONS 1 : 100

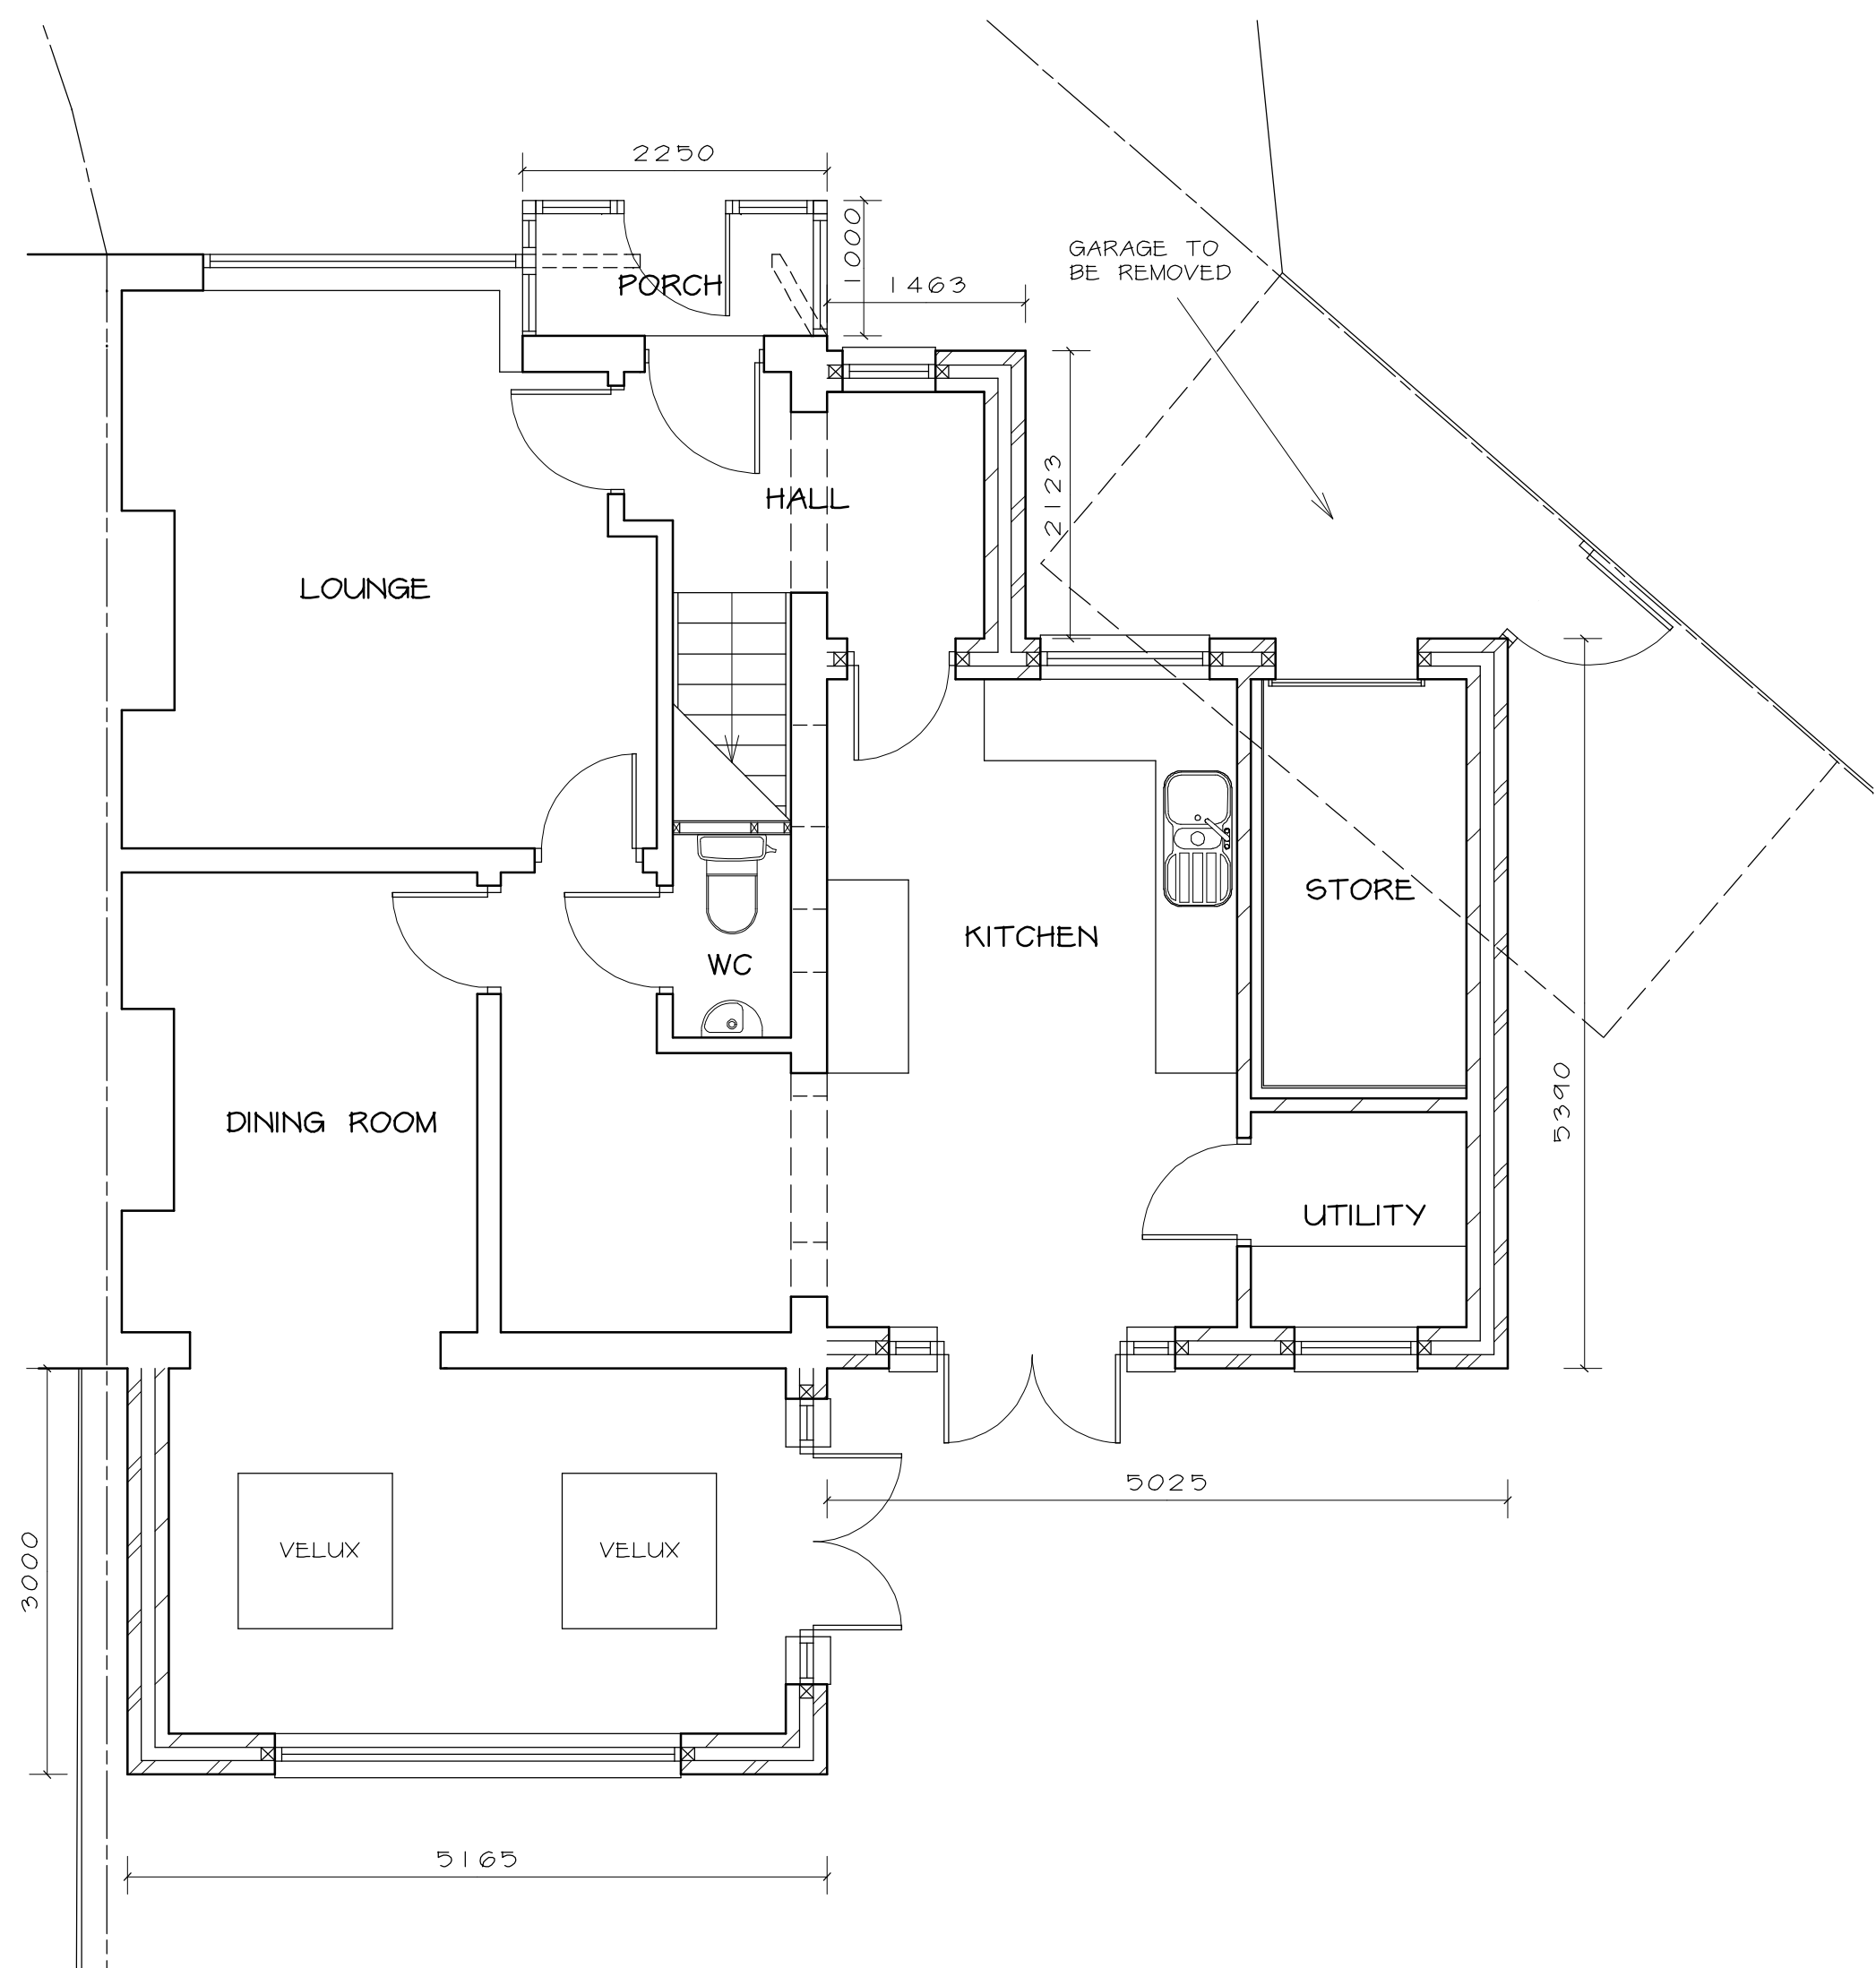

PROPOSED GROUND FLOOR PLAN 1 : 50

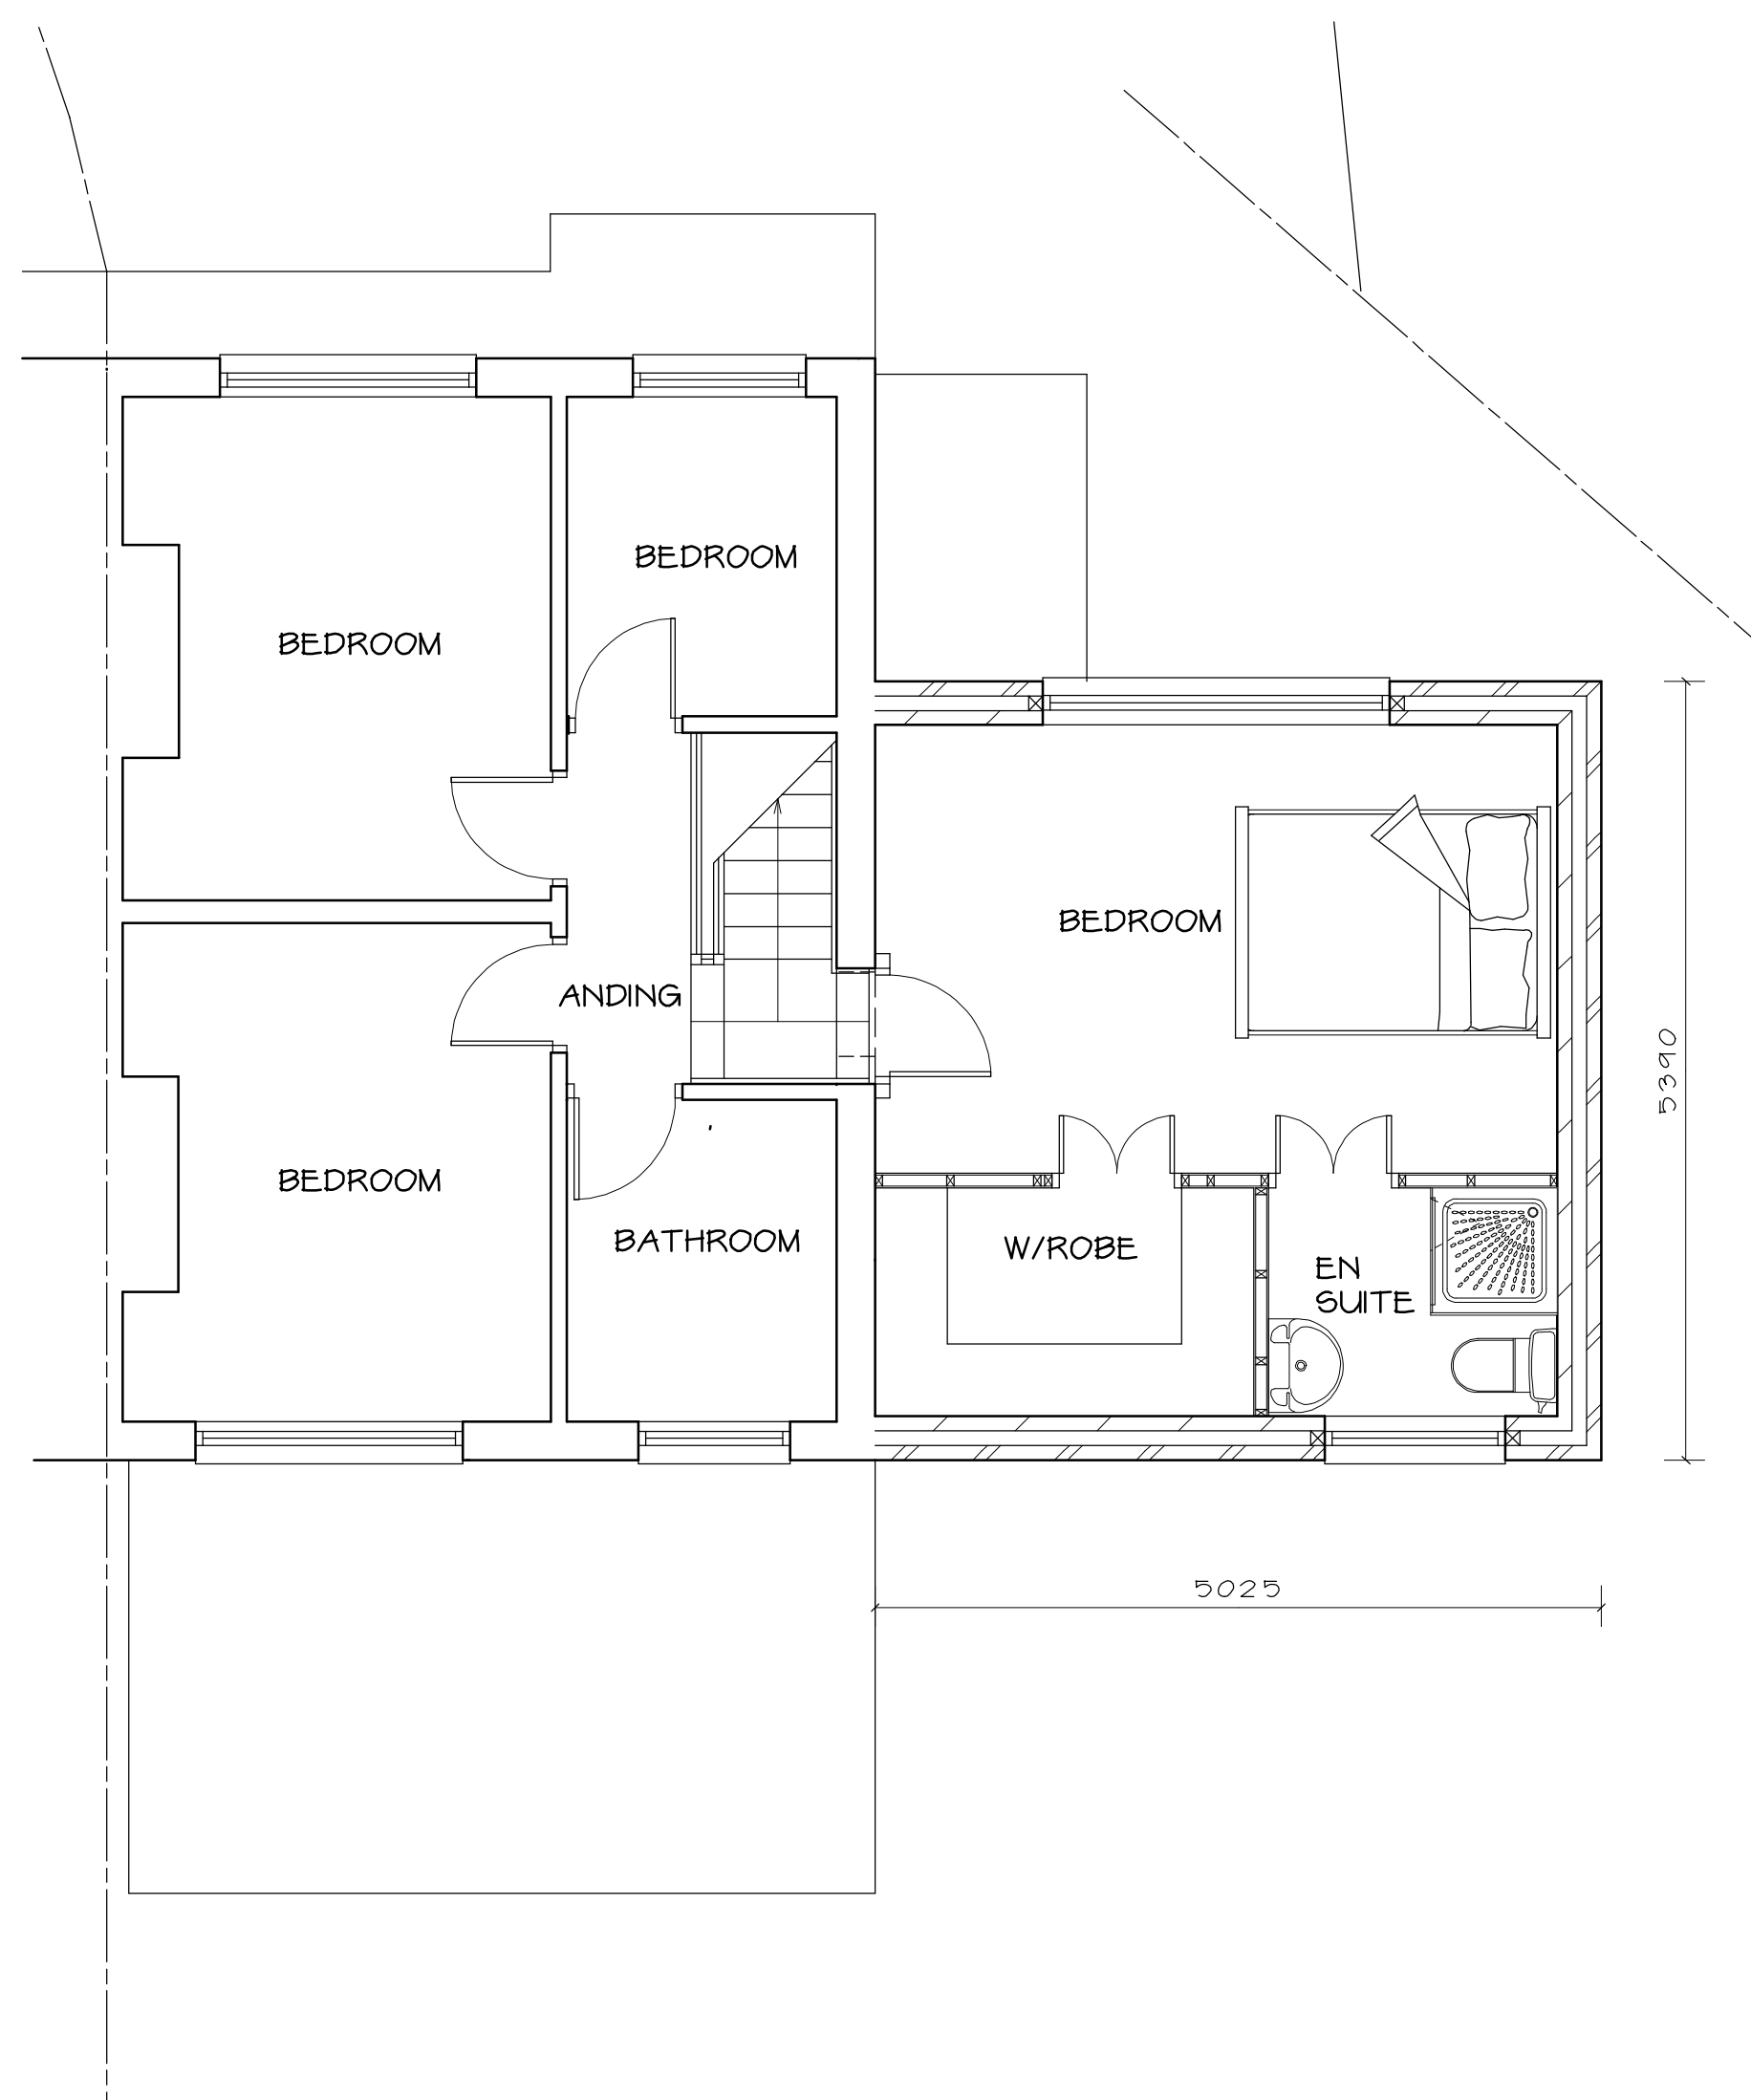

PROPOSED FIRST FLOOR PLAN 1 : 50

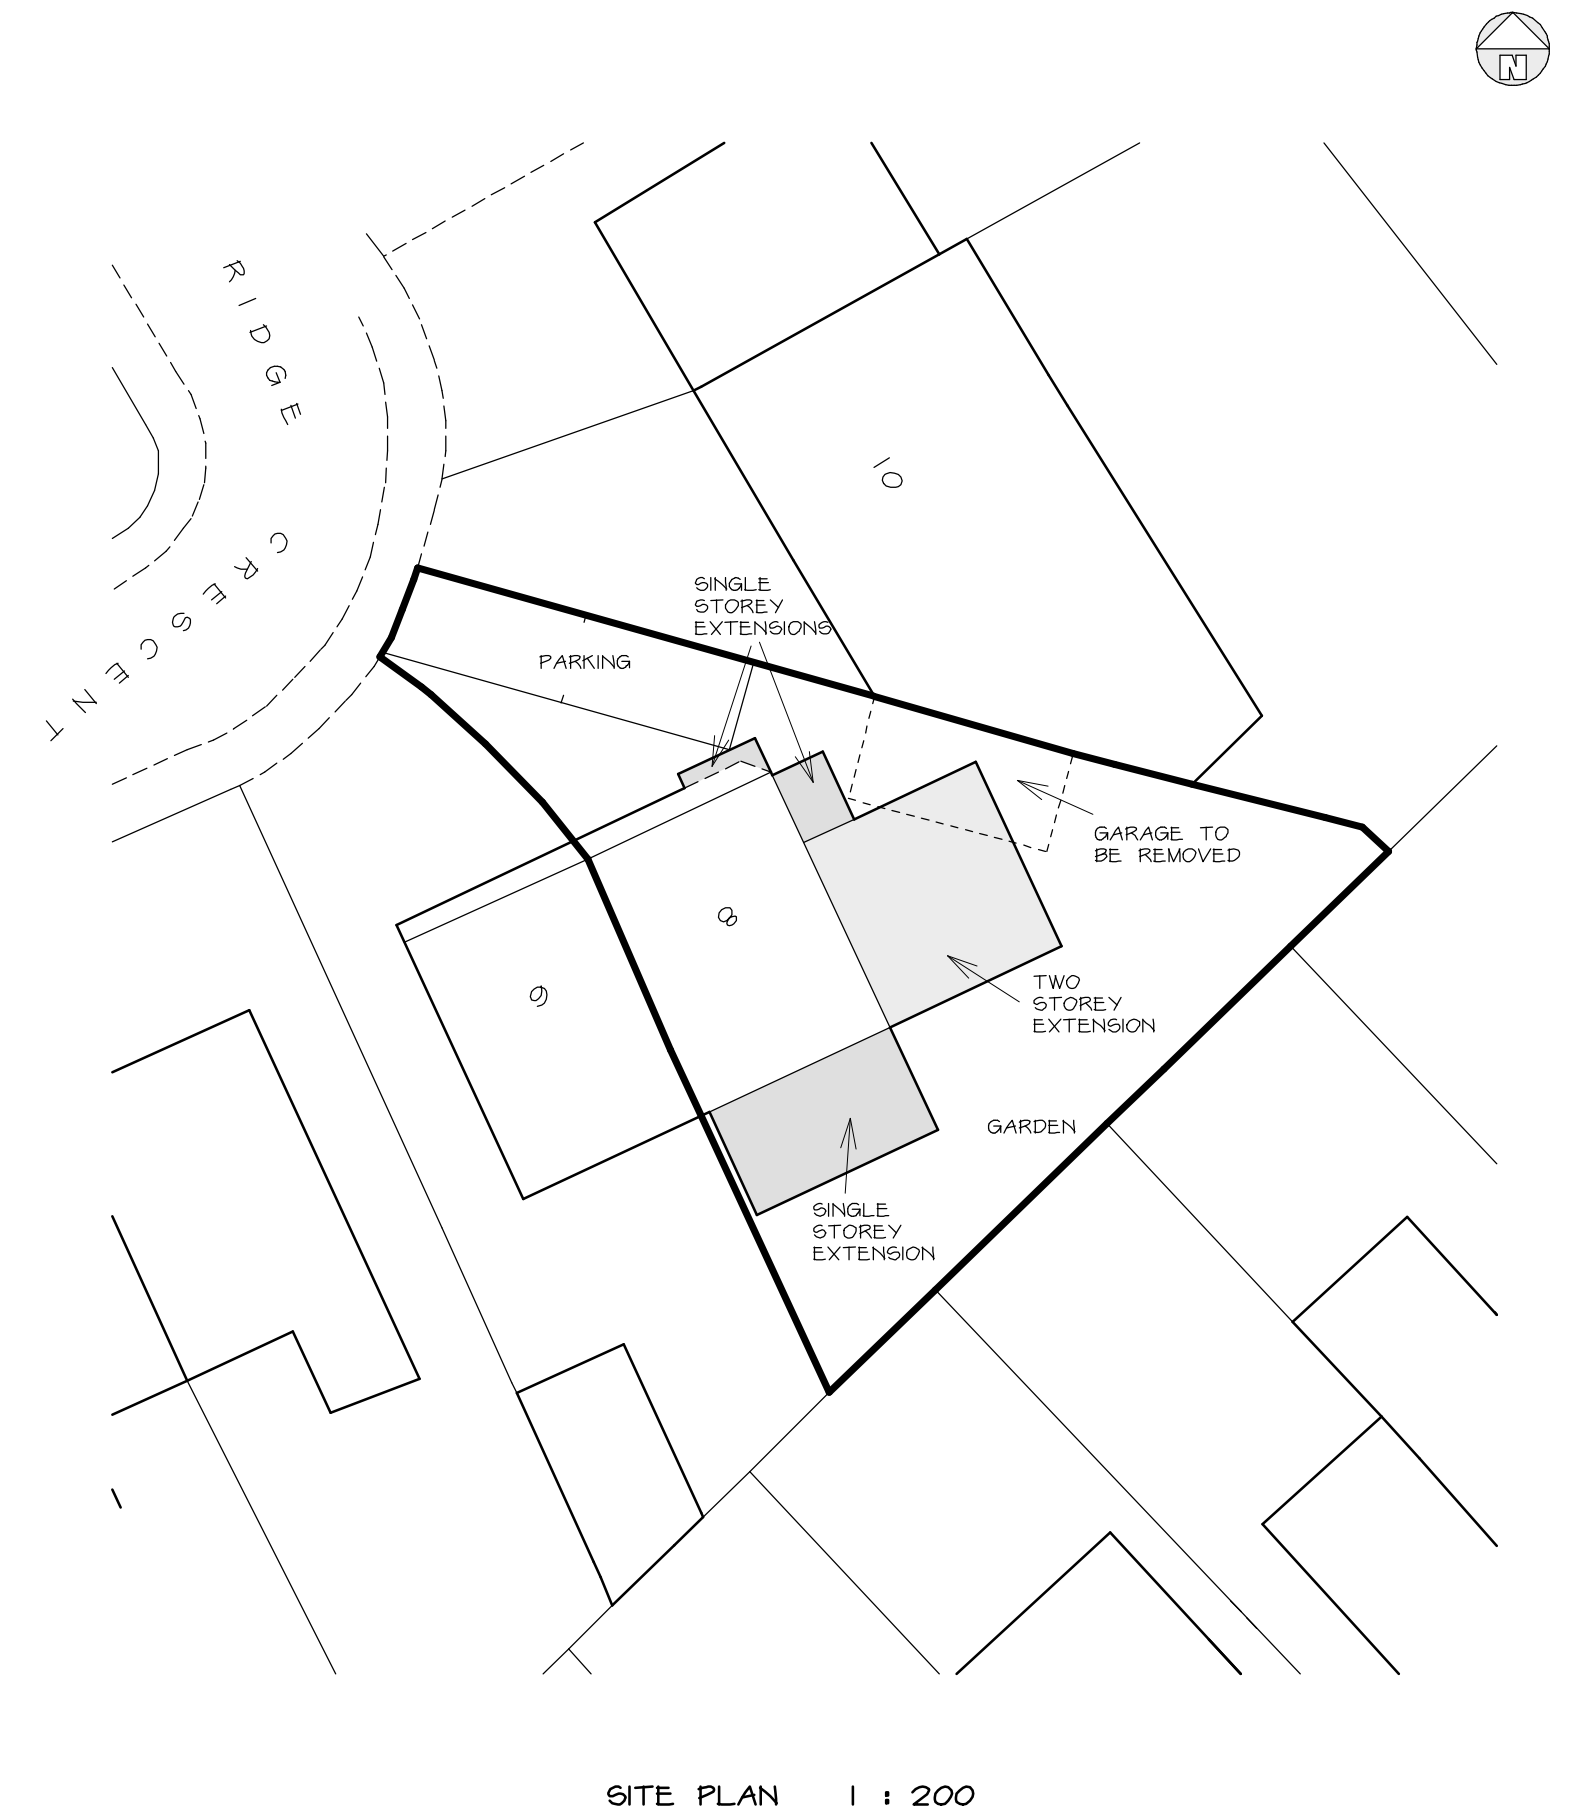

SITE PLAN 1 : 200

MATERIALS
ROOFS - ROOF TILES TO MATCH EXISTING
EXTERNAL WALLS - BRICKWORK TO MATCH EXISTING

Telephone 0161 643 2422

Northside Plans Ltd

Planning and Building Design

116 Simister Lane Prestwich Manchester M25 2SB

Project

TWO STOREY AND SINGLE STOREY
SIDE EXTENSION, SINGLE STOREY
REAR EXTENSION AND EXTENSION
TO FRONT PORCH

8 RIDGE GROVE
WHITEFIELD

Title

PLANS, ELEVATIONS AND SITE PLAN

Scale 1:50 1:100 1:200 (A1) Date 09/2020
Drawn by NIGEL TAMS Dwg.no. 8RG/1B



LOCATION PLAN 1 : 1250