


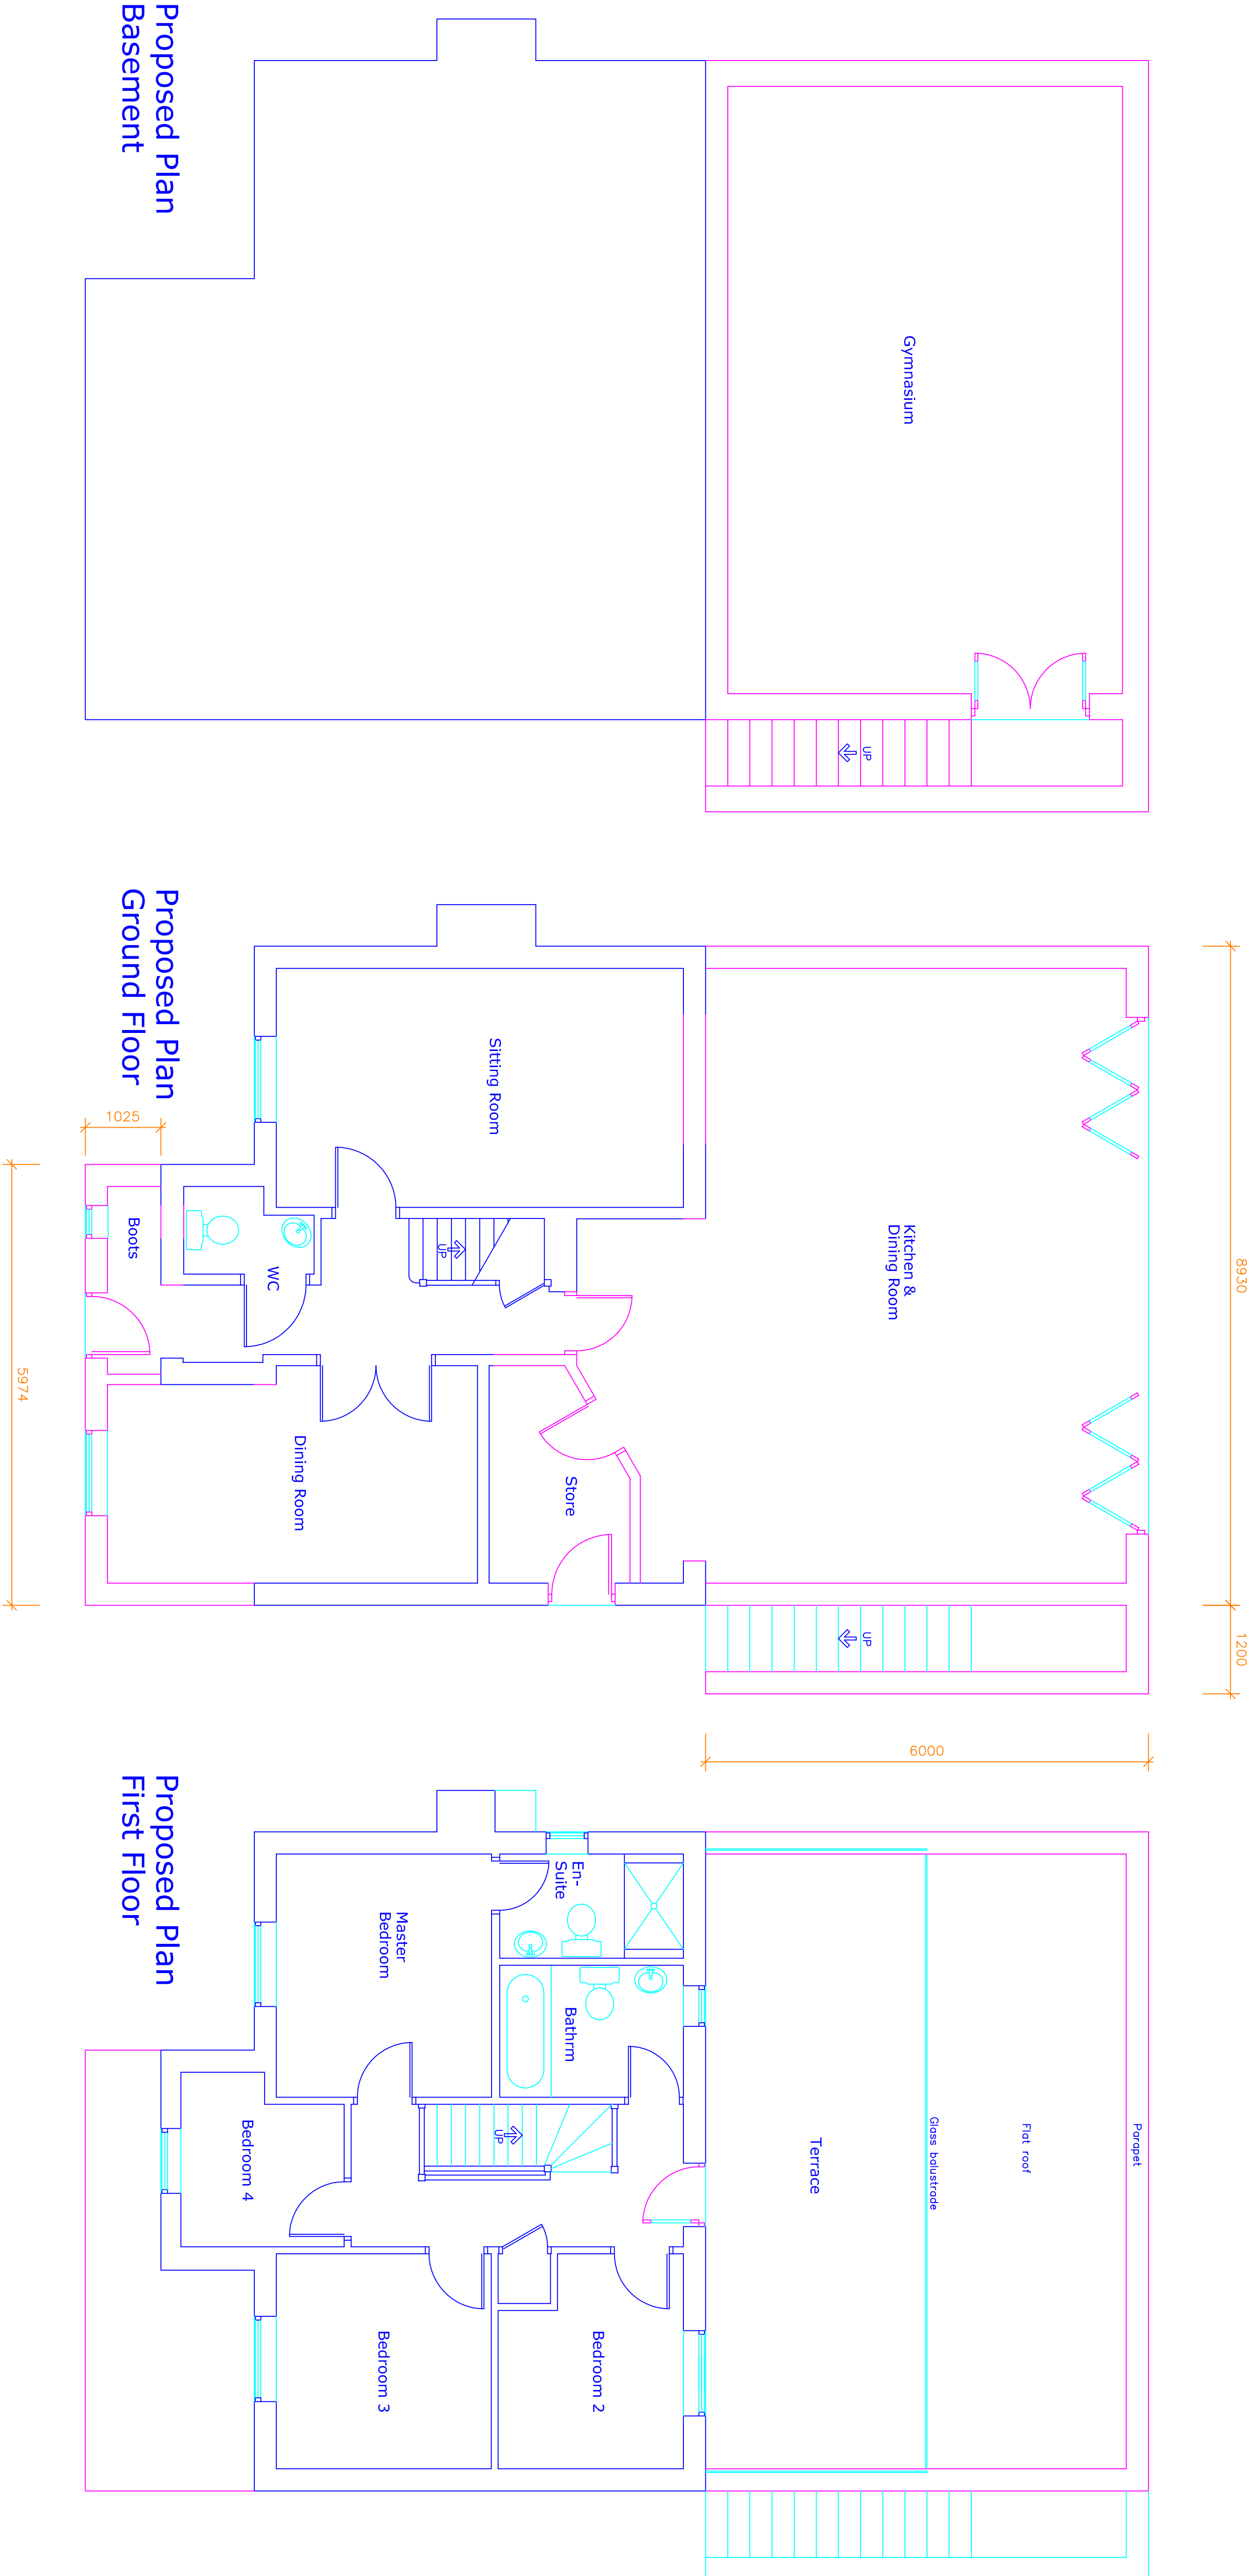

This drawing and design concept is the property of PPV design. It should not be reproduced without written permission

2 Helmsford Road, Holcombe Village
Ramsbottom, Lancashire BL8 4PA
Gary Dearden (BA(hons)) DipArch RIBA
gary@ppv-design.co.uk www.ppv-design.co.uk
T. 0706 822751 M. 0712 669482

67 Hutchinson Way Radcliffe M26 3AB	scale 1:50 at A1 June 2020
CM1-02A	Proposed Floor Plans
PPV design Ltd	