


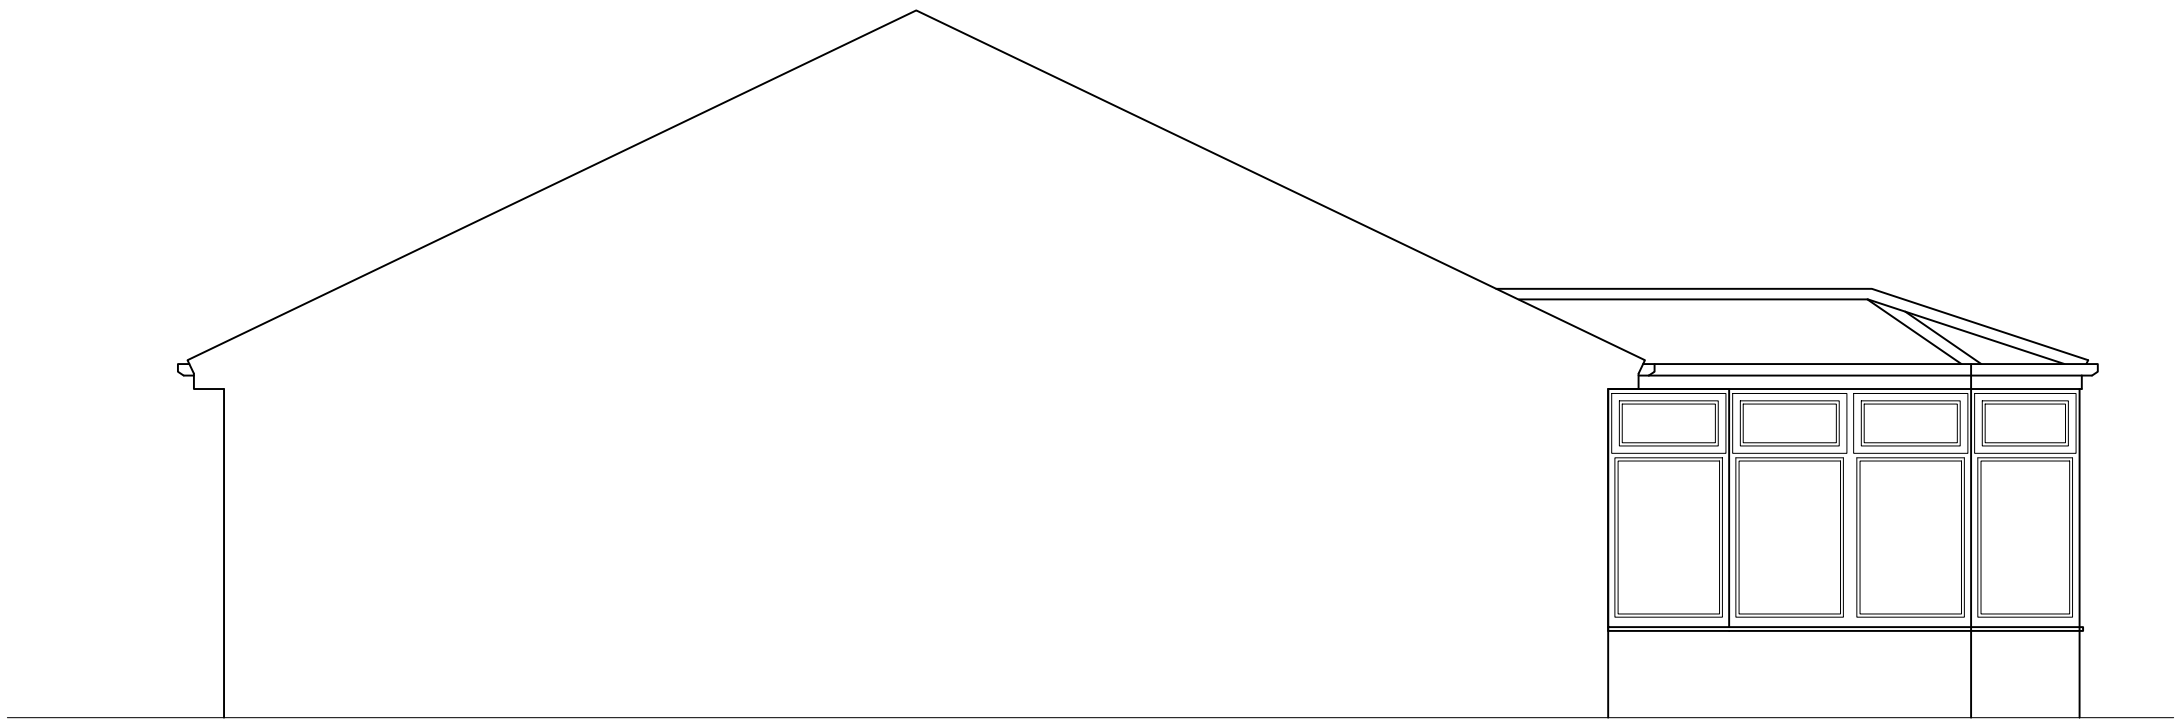

EXISTING RIGHT SIDE ELEVATION
(SCALE 1:50)




EXISTING FRONT ELEVATION
(SCALE 1:50)




EXISTING LEFT SIDE ELEVATION
(SCALE 1:50)




PROPOSED RIGHT SIDE ELEVATION
(SCALE 1:50)

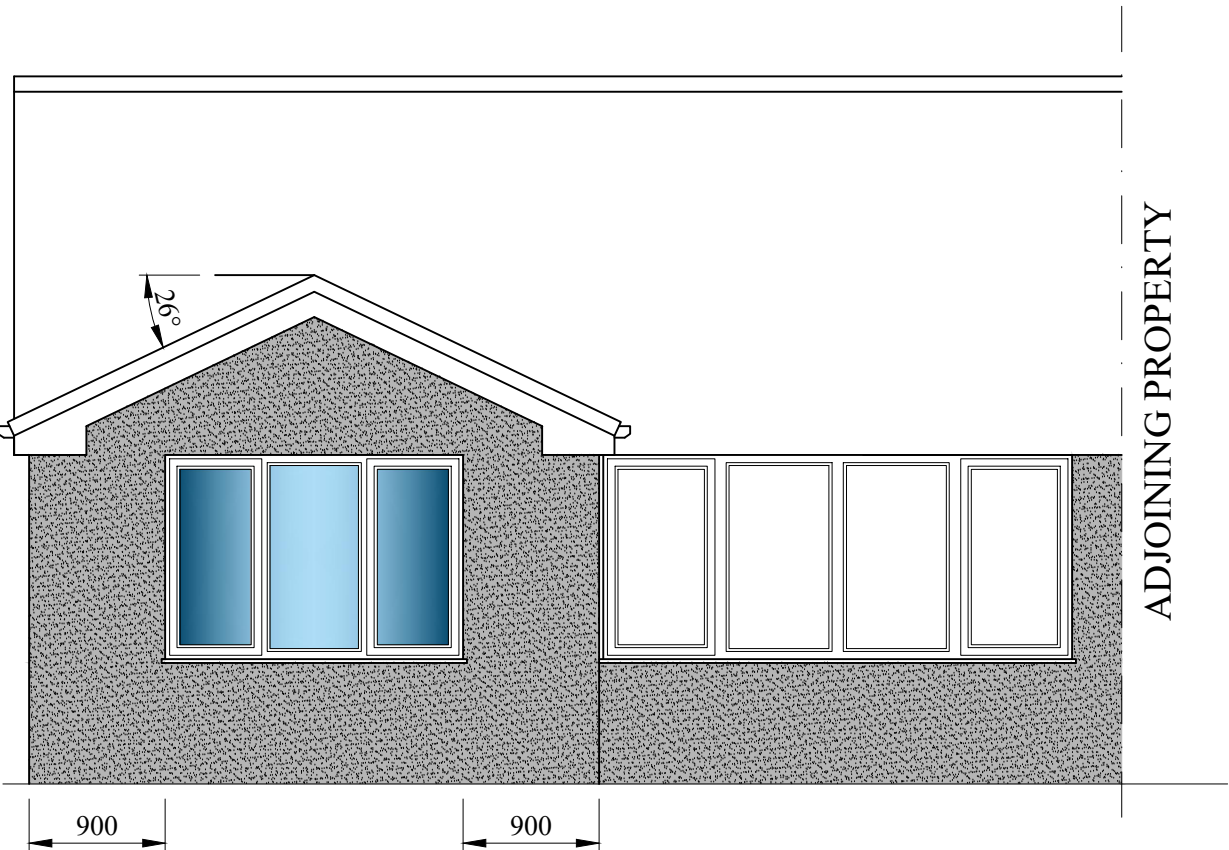

PROPOSED FRONT ELEVATION
(SCALE 1:50)

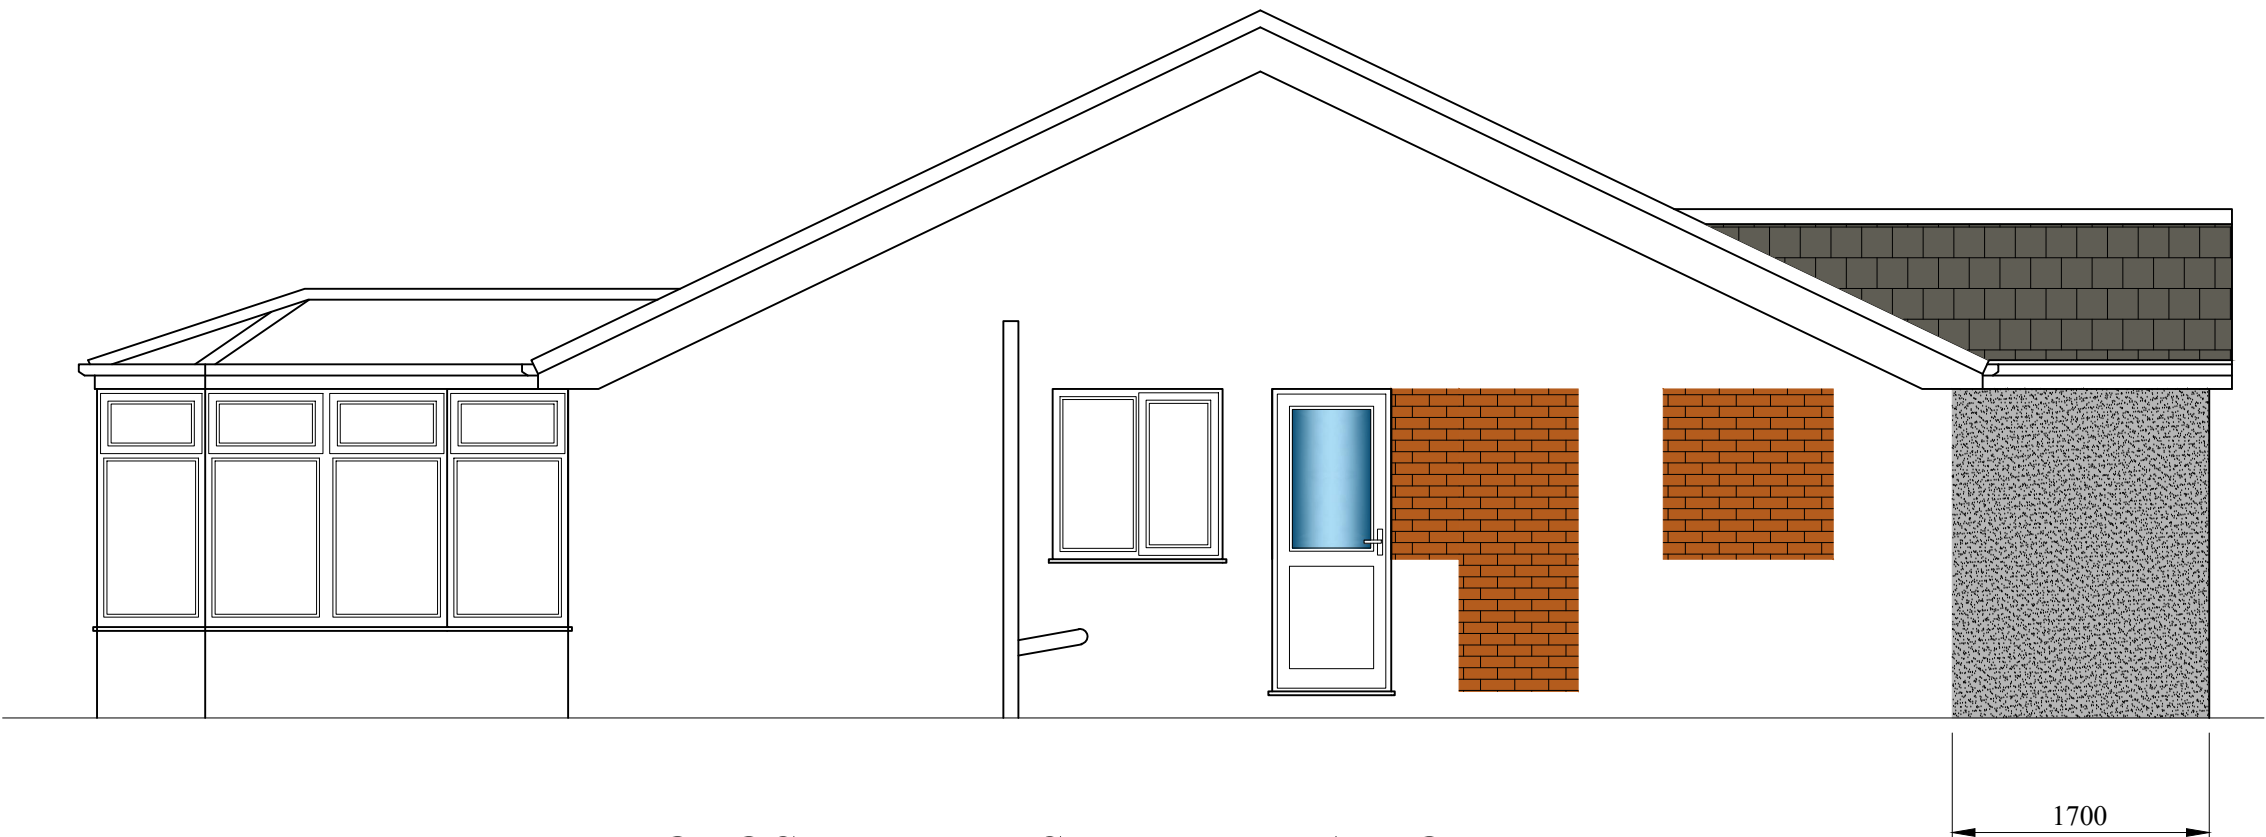

PROPOSED LEFT SIDE ELEVATION
(SCALE 1:50)

 

A	14.08.26	ISSUED FOR PLANNING APPROVAL	
DRAWING STATUS:		PLANNING APPROVAL	
PROJECT:		33 HARRIS DRIVE UNSWORTH, BURY	
TITLE:		SINGLE STOREY FRONT EXTENSION & RENDER OF THE FRONT OF PROPERTY	
SCALE @ SIZE:		STATUS:	DATE:
1:50 @ A1 U.N.O		PLANNING APP.	AUG '26
PROJECT No:		DRAWING No:	REV:
HD-033		002	A