


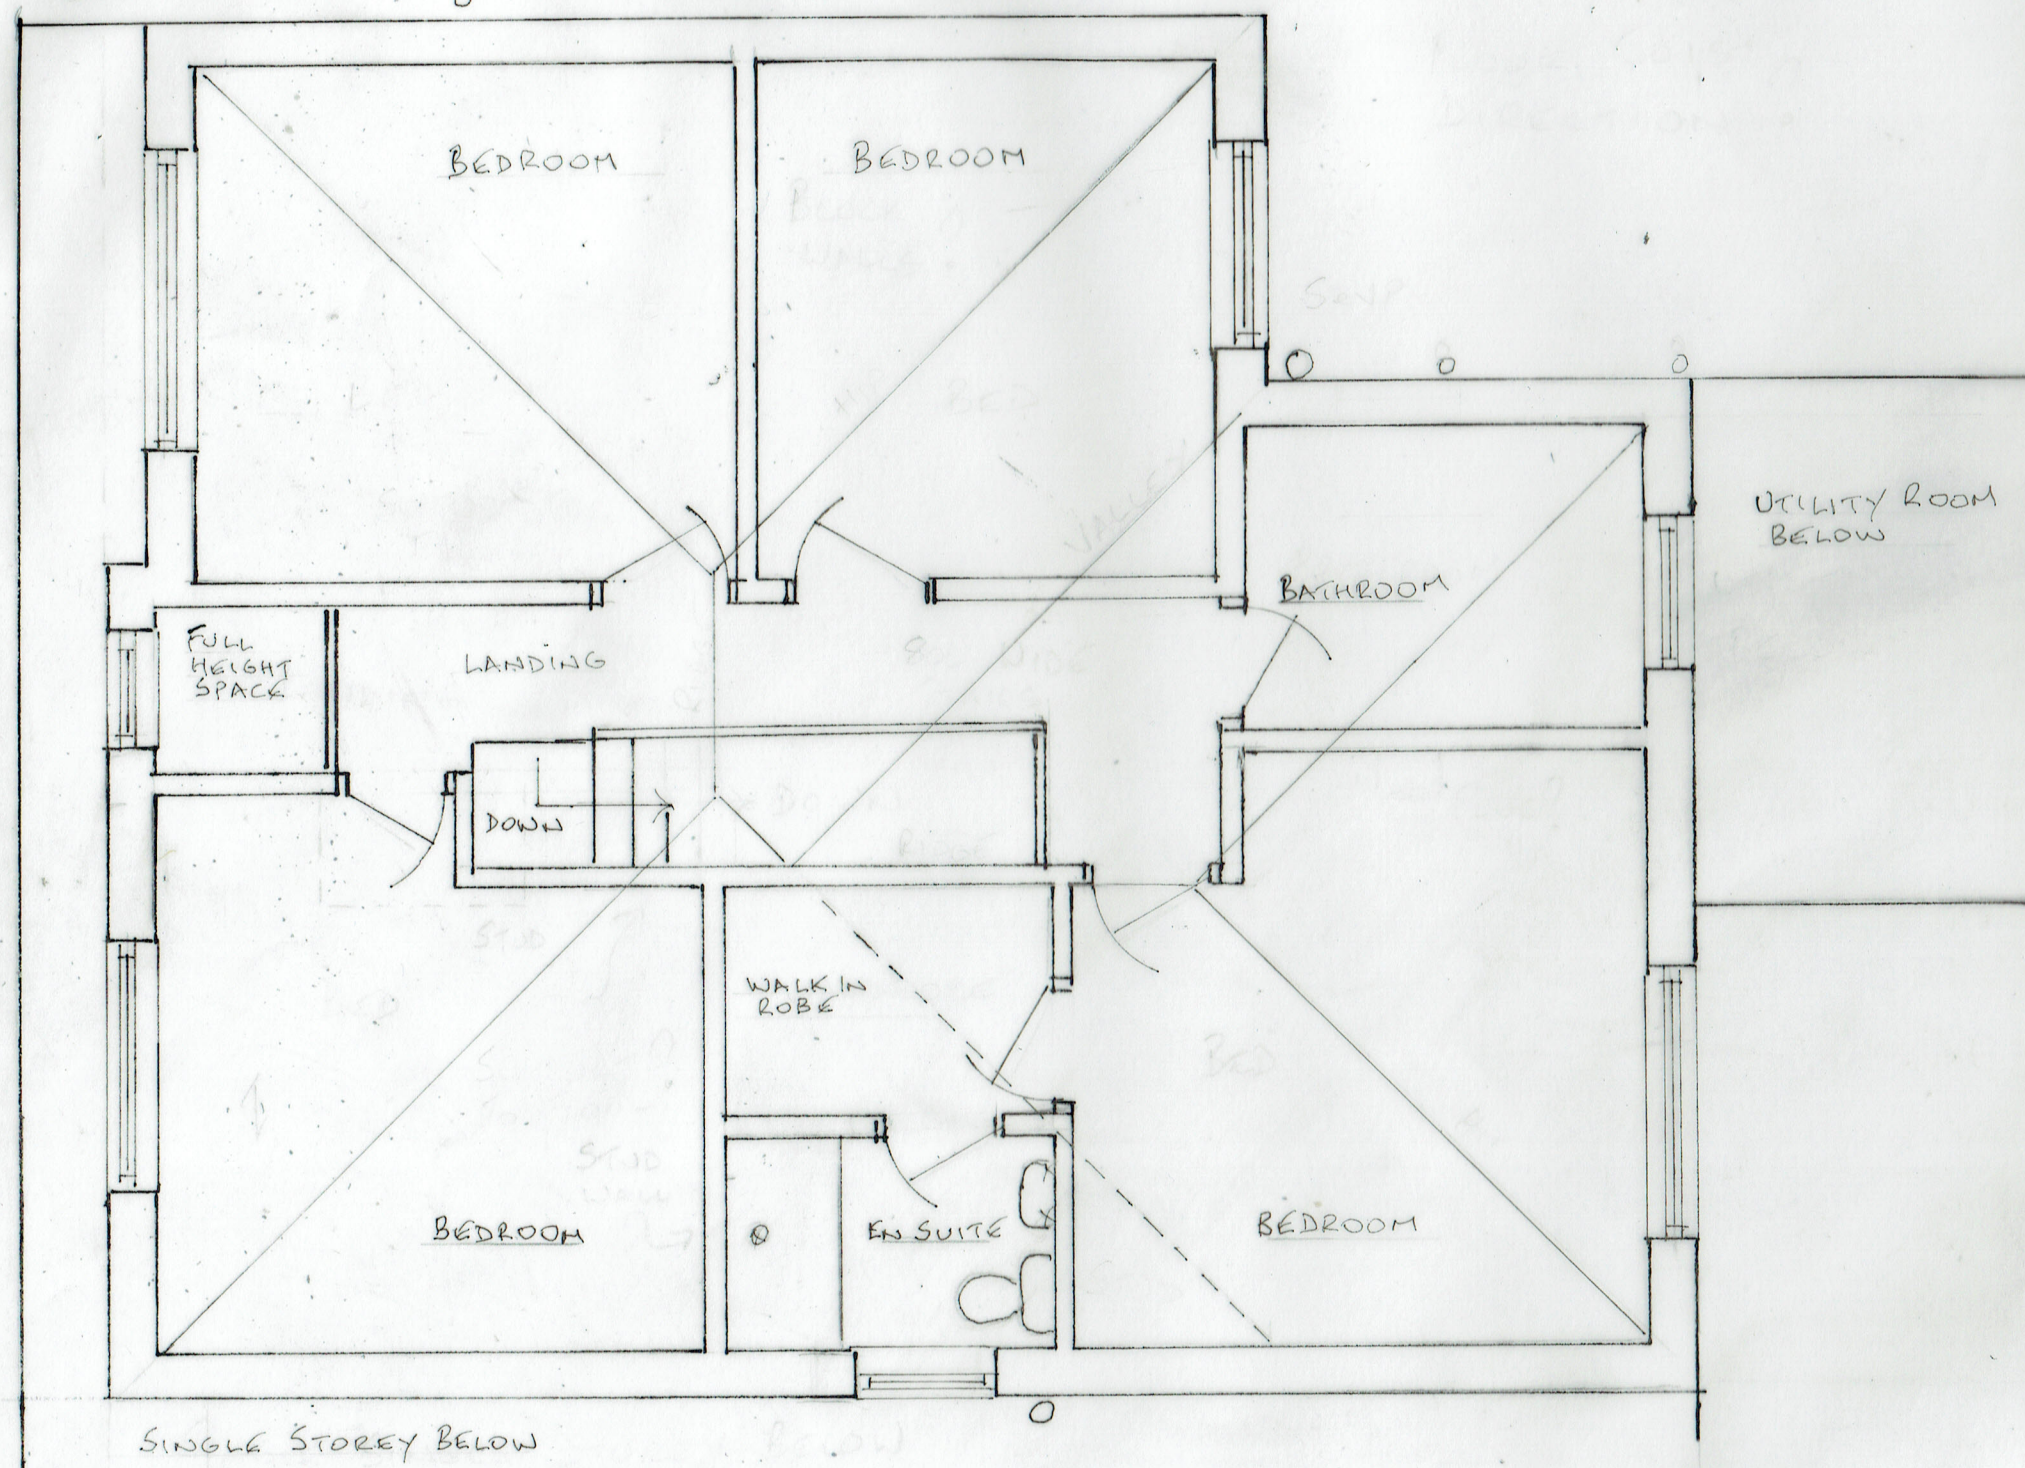

3. PROPOSED FIRST FLOOR PLAN

30/05/2023

23/124/03

0 ————— 5
METRES

SCALE 1:50 @ A3

EXTENSIONS

5 BEECH GROVE, GREENMOUNT BL84DY.