



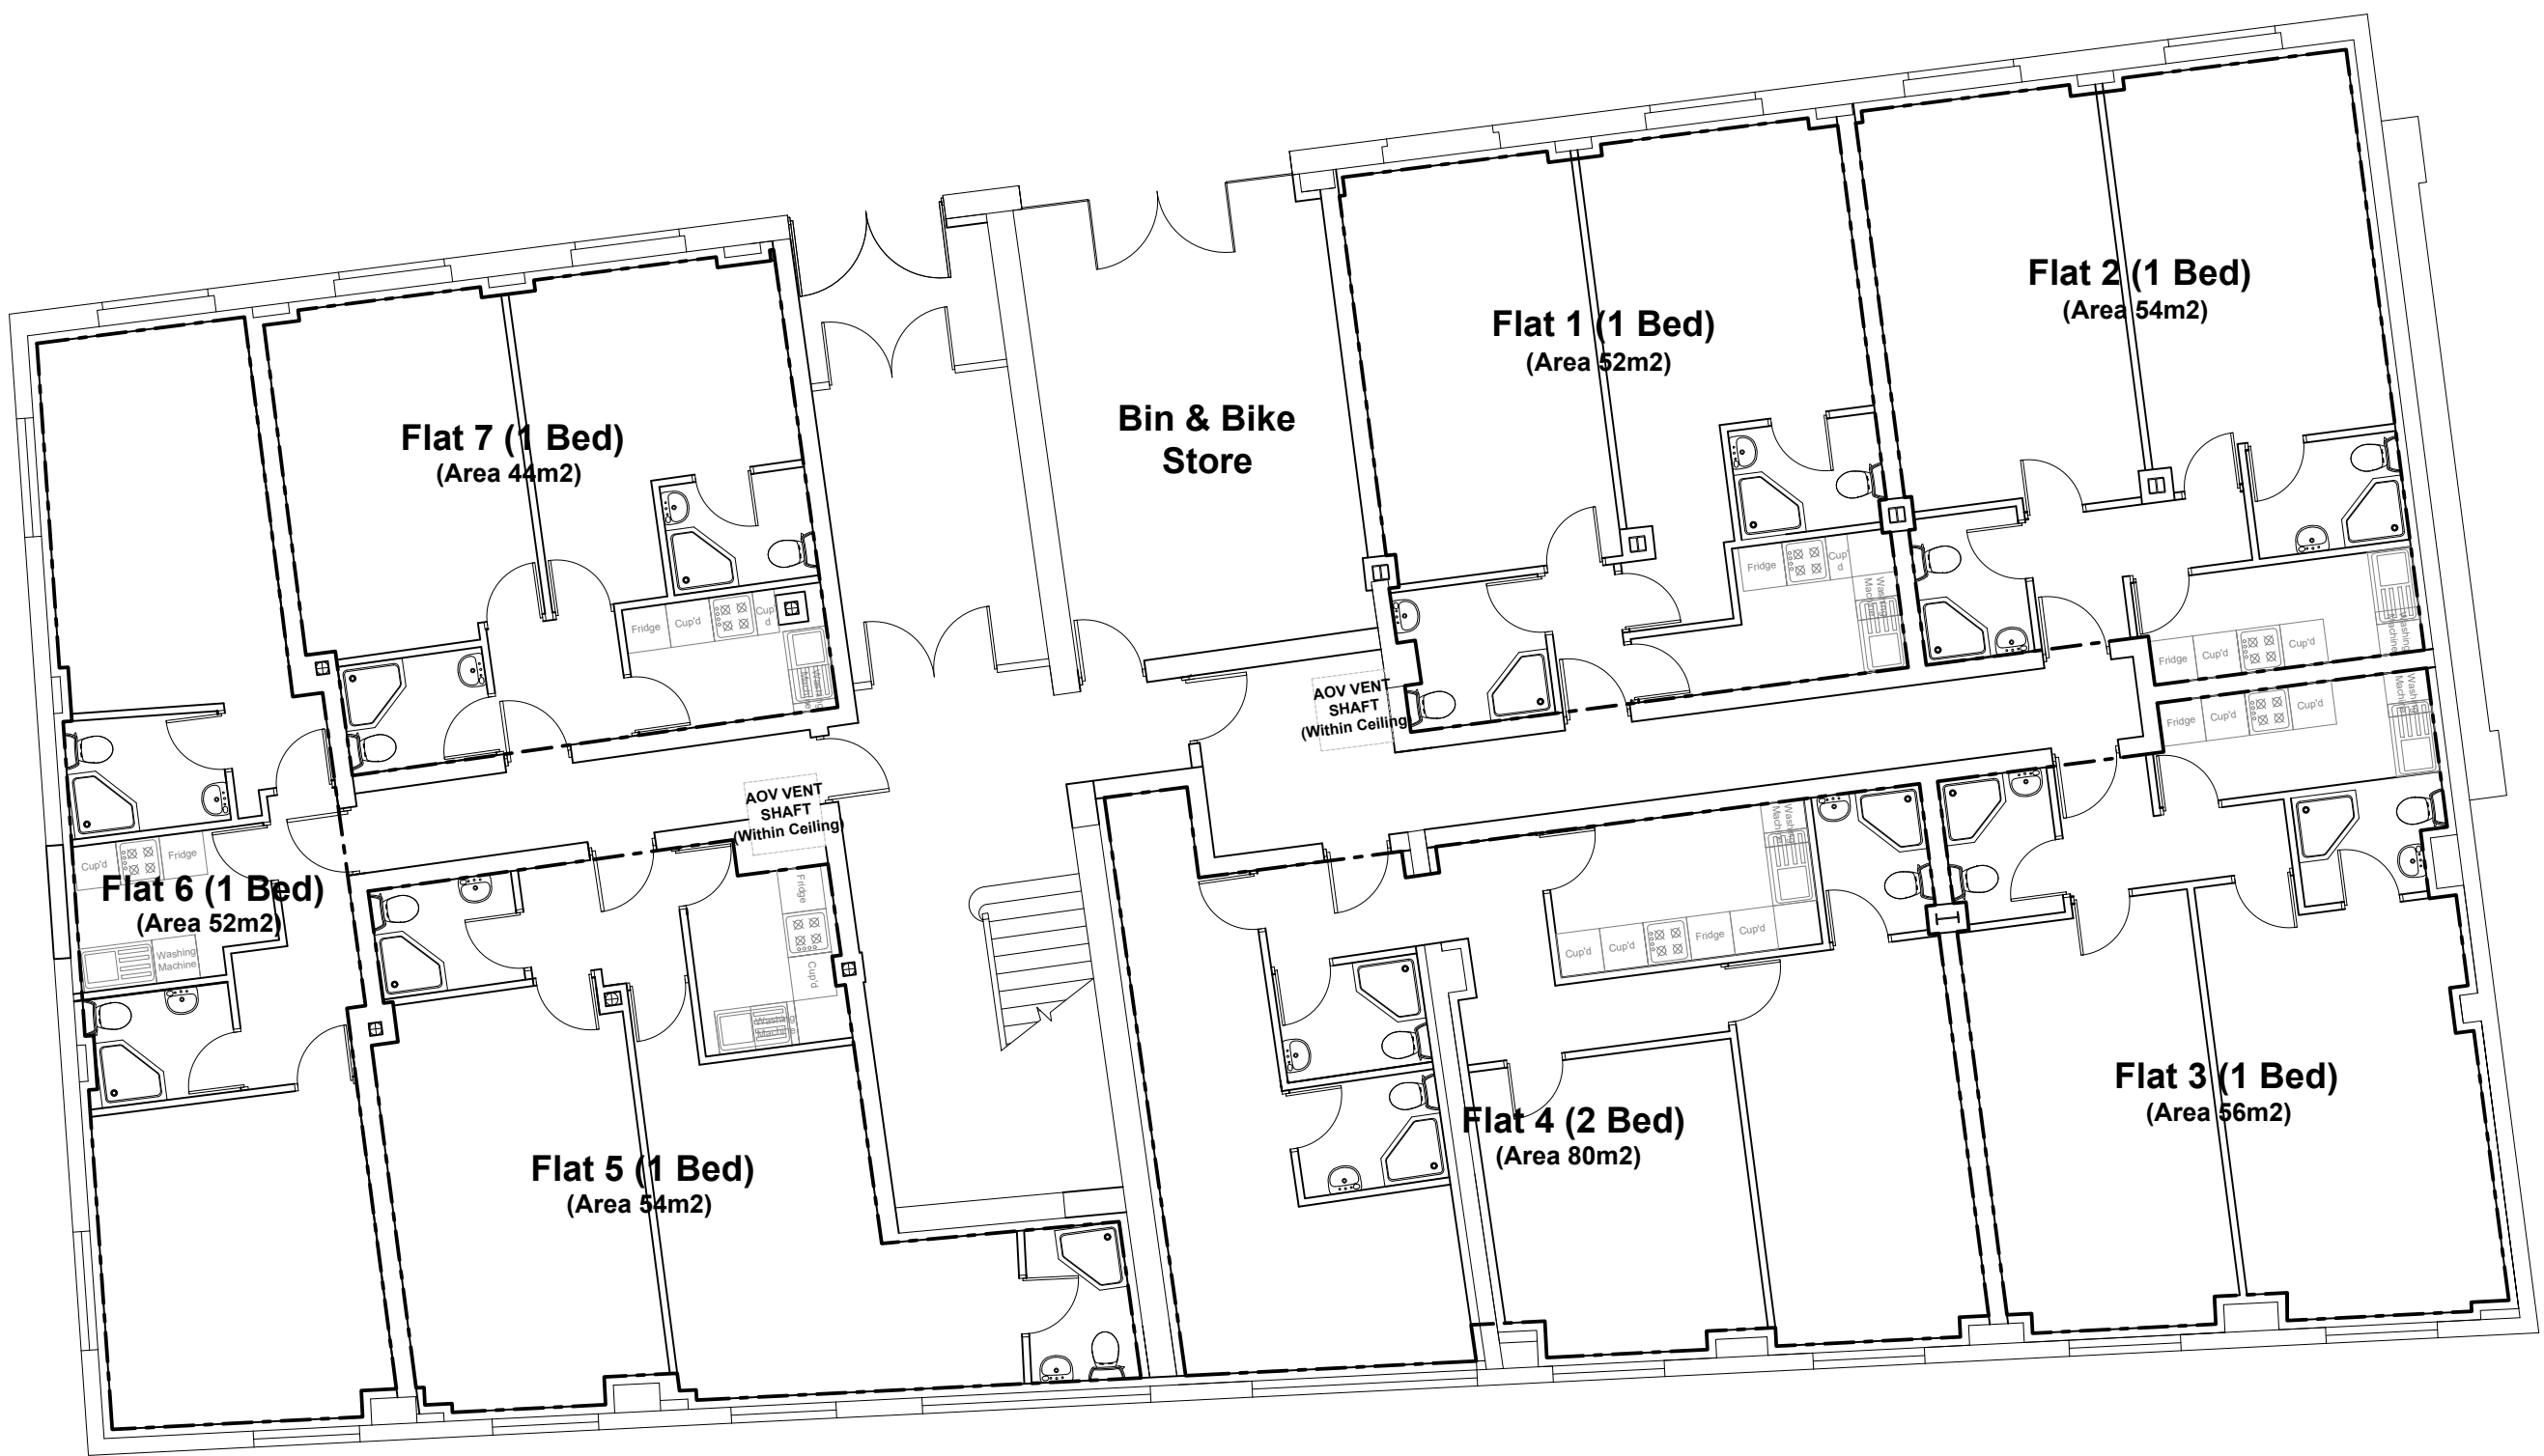

Proposed Ground Floor Plan

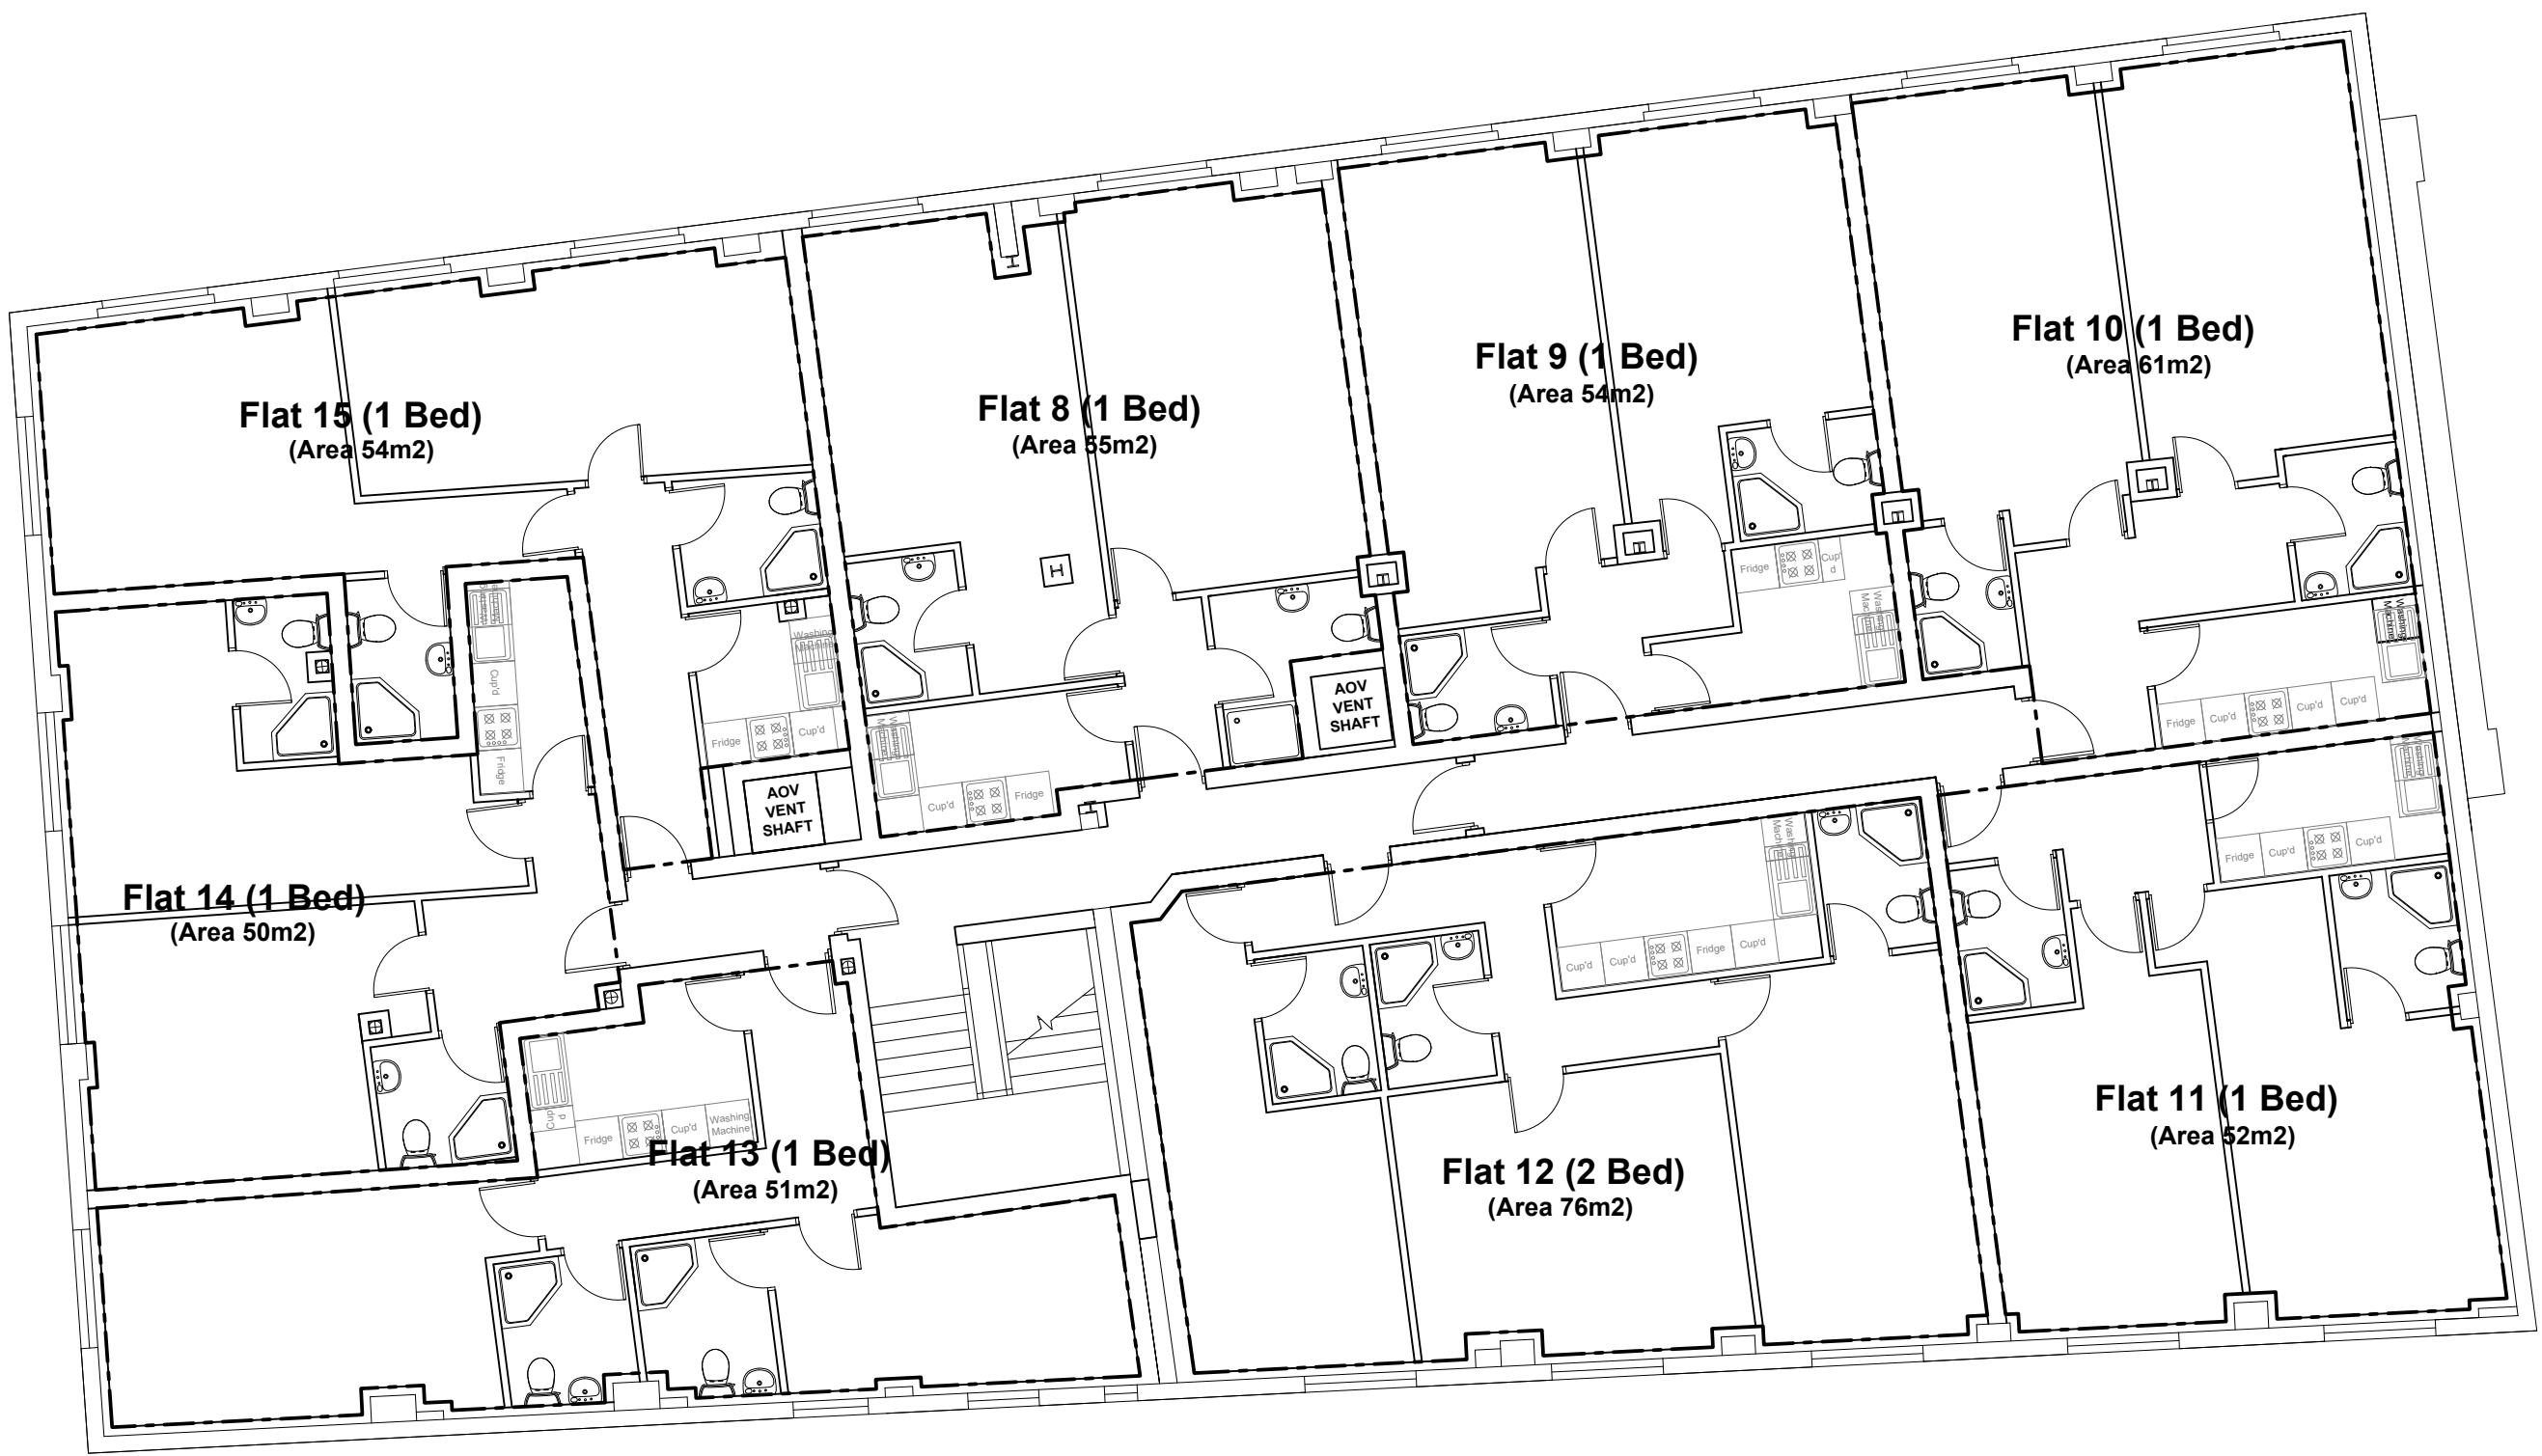

Proposed First Floor Plan

Revision	Description	Date	By
A	Amendment to rooms layouts with minor alteration to window configuration	08.12.2020	SET



Client:
St David Project Omega Ltd

Project:
Topping Mill, Topping Street, Bury, BL9 6DR

Drawing:
Proposed Floor Plans

Set up size:	A1	Drawn by:	SET
Scale:	1/100	Checked by:	JPC
Date:	06.05.2020	Date:	06.05.2020
Drawing Number:	1076-PP-10	Revision:	A