

Rev	Revision note	Date	Signature	Checked
P1	Issued for Planning	27.03.25	EB	MT


Please note, these drawings are based on a rough site measure and should not be used for construction. Everything should be checked measured on site prior to any works commencing.

DESIGN TONIC


Out of this world spaces

design@tdt.co.uk				hello@designtonitd.co.uk			
Item#	Quantity	Title/Name, designation, material, dimension etc	Article No./Reference	File name	Date	Scale	
Designed by	DT	Checked by	Approved by - date	0003	27.03.2025	1:50	
EB		XXX					
THE_CELLAR_DOOR				PROPOSED_CONCEPT_PLANS_C			
DN0003				Revision	1	Sheet	

THECELLARDOOR,BURYNEWRD,PRESTWICH,M251AF

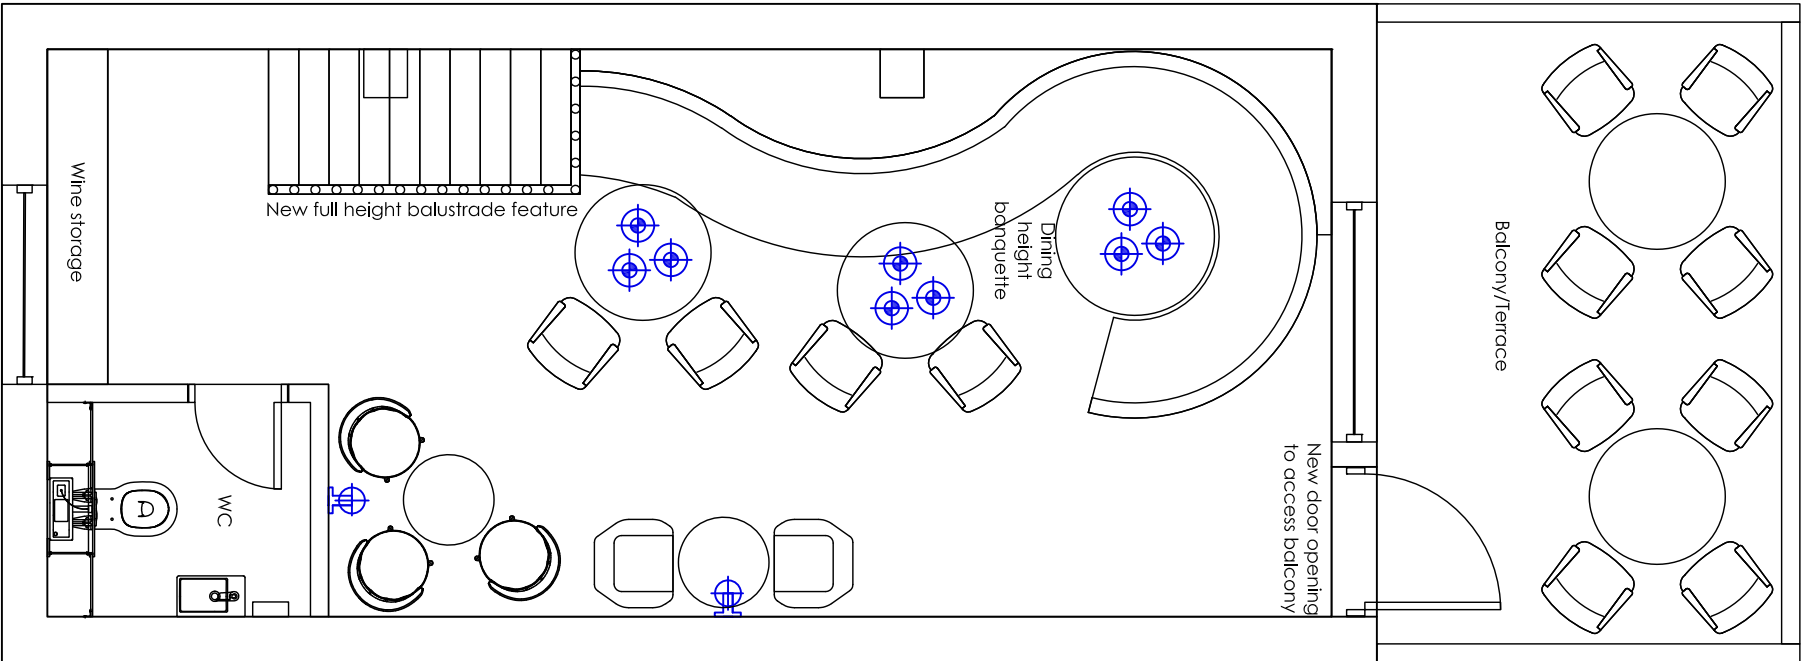

Proposed First Floor Plan - Option 3
Scale 1:50
Covers: 19 inside, 8 outside, 27 Total.

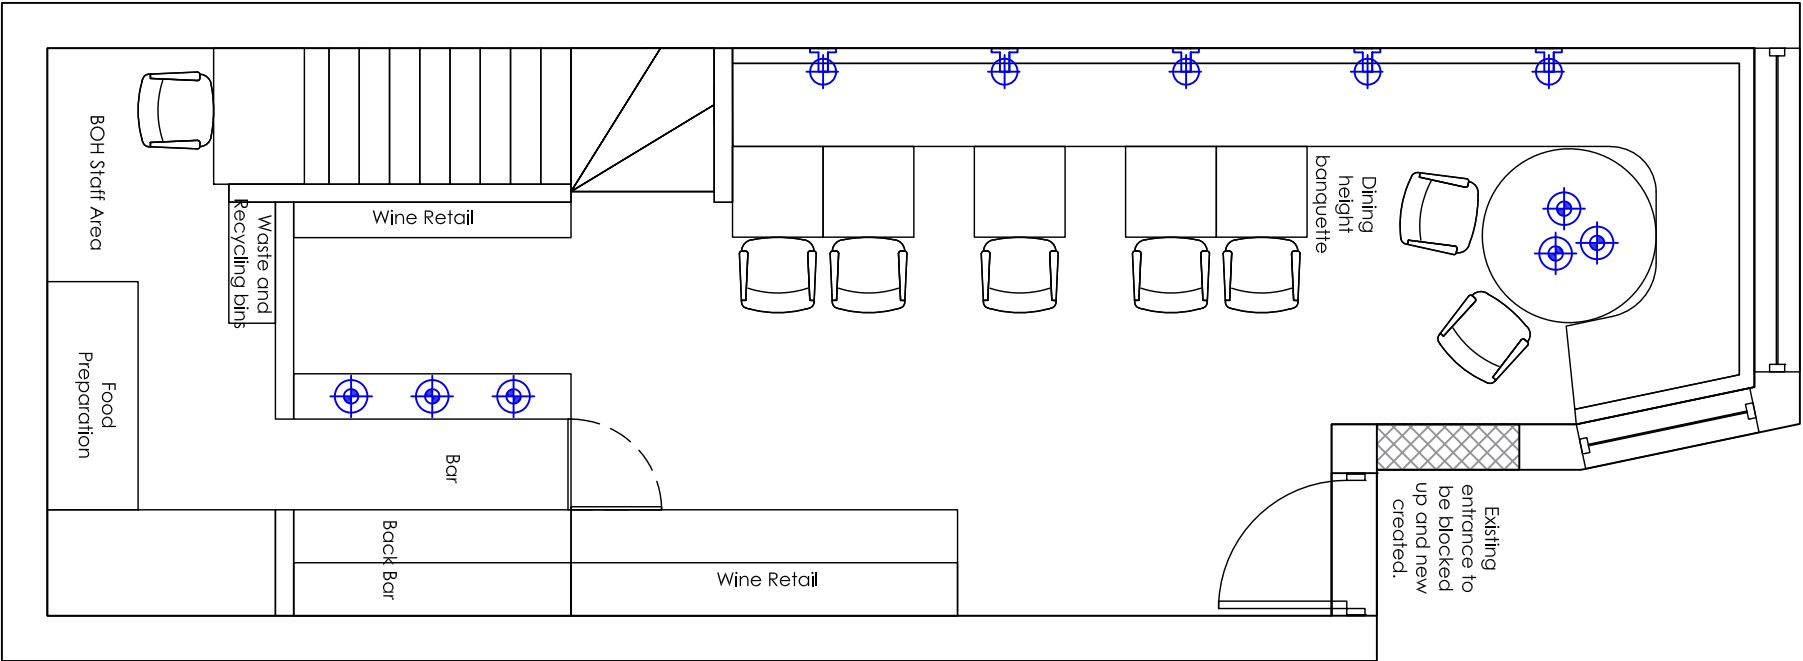

Proposed Ground Floor Plan - Option 3
Scale 1:50
Covers: 16