


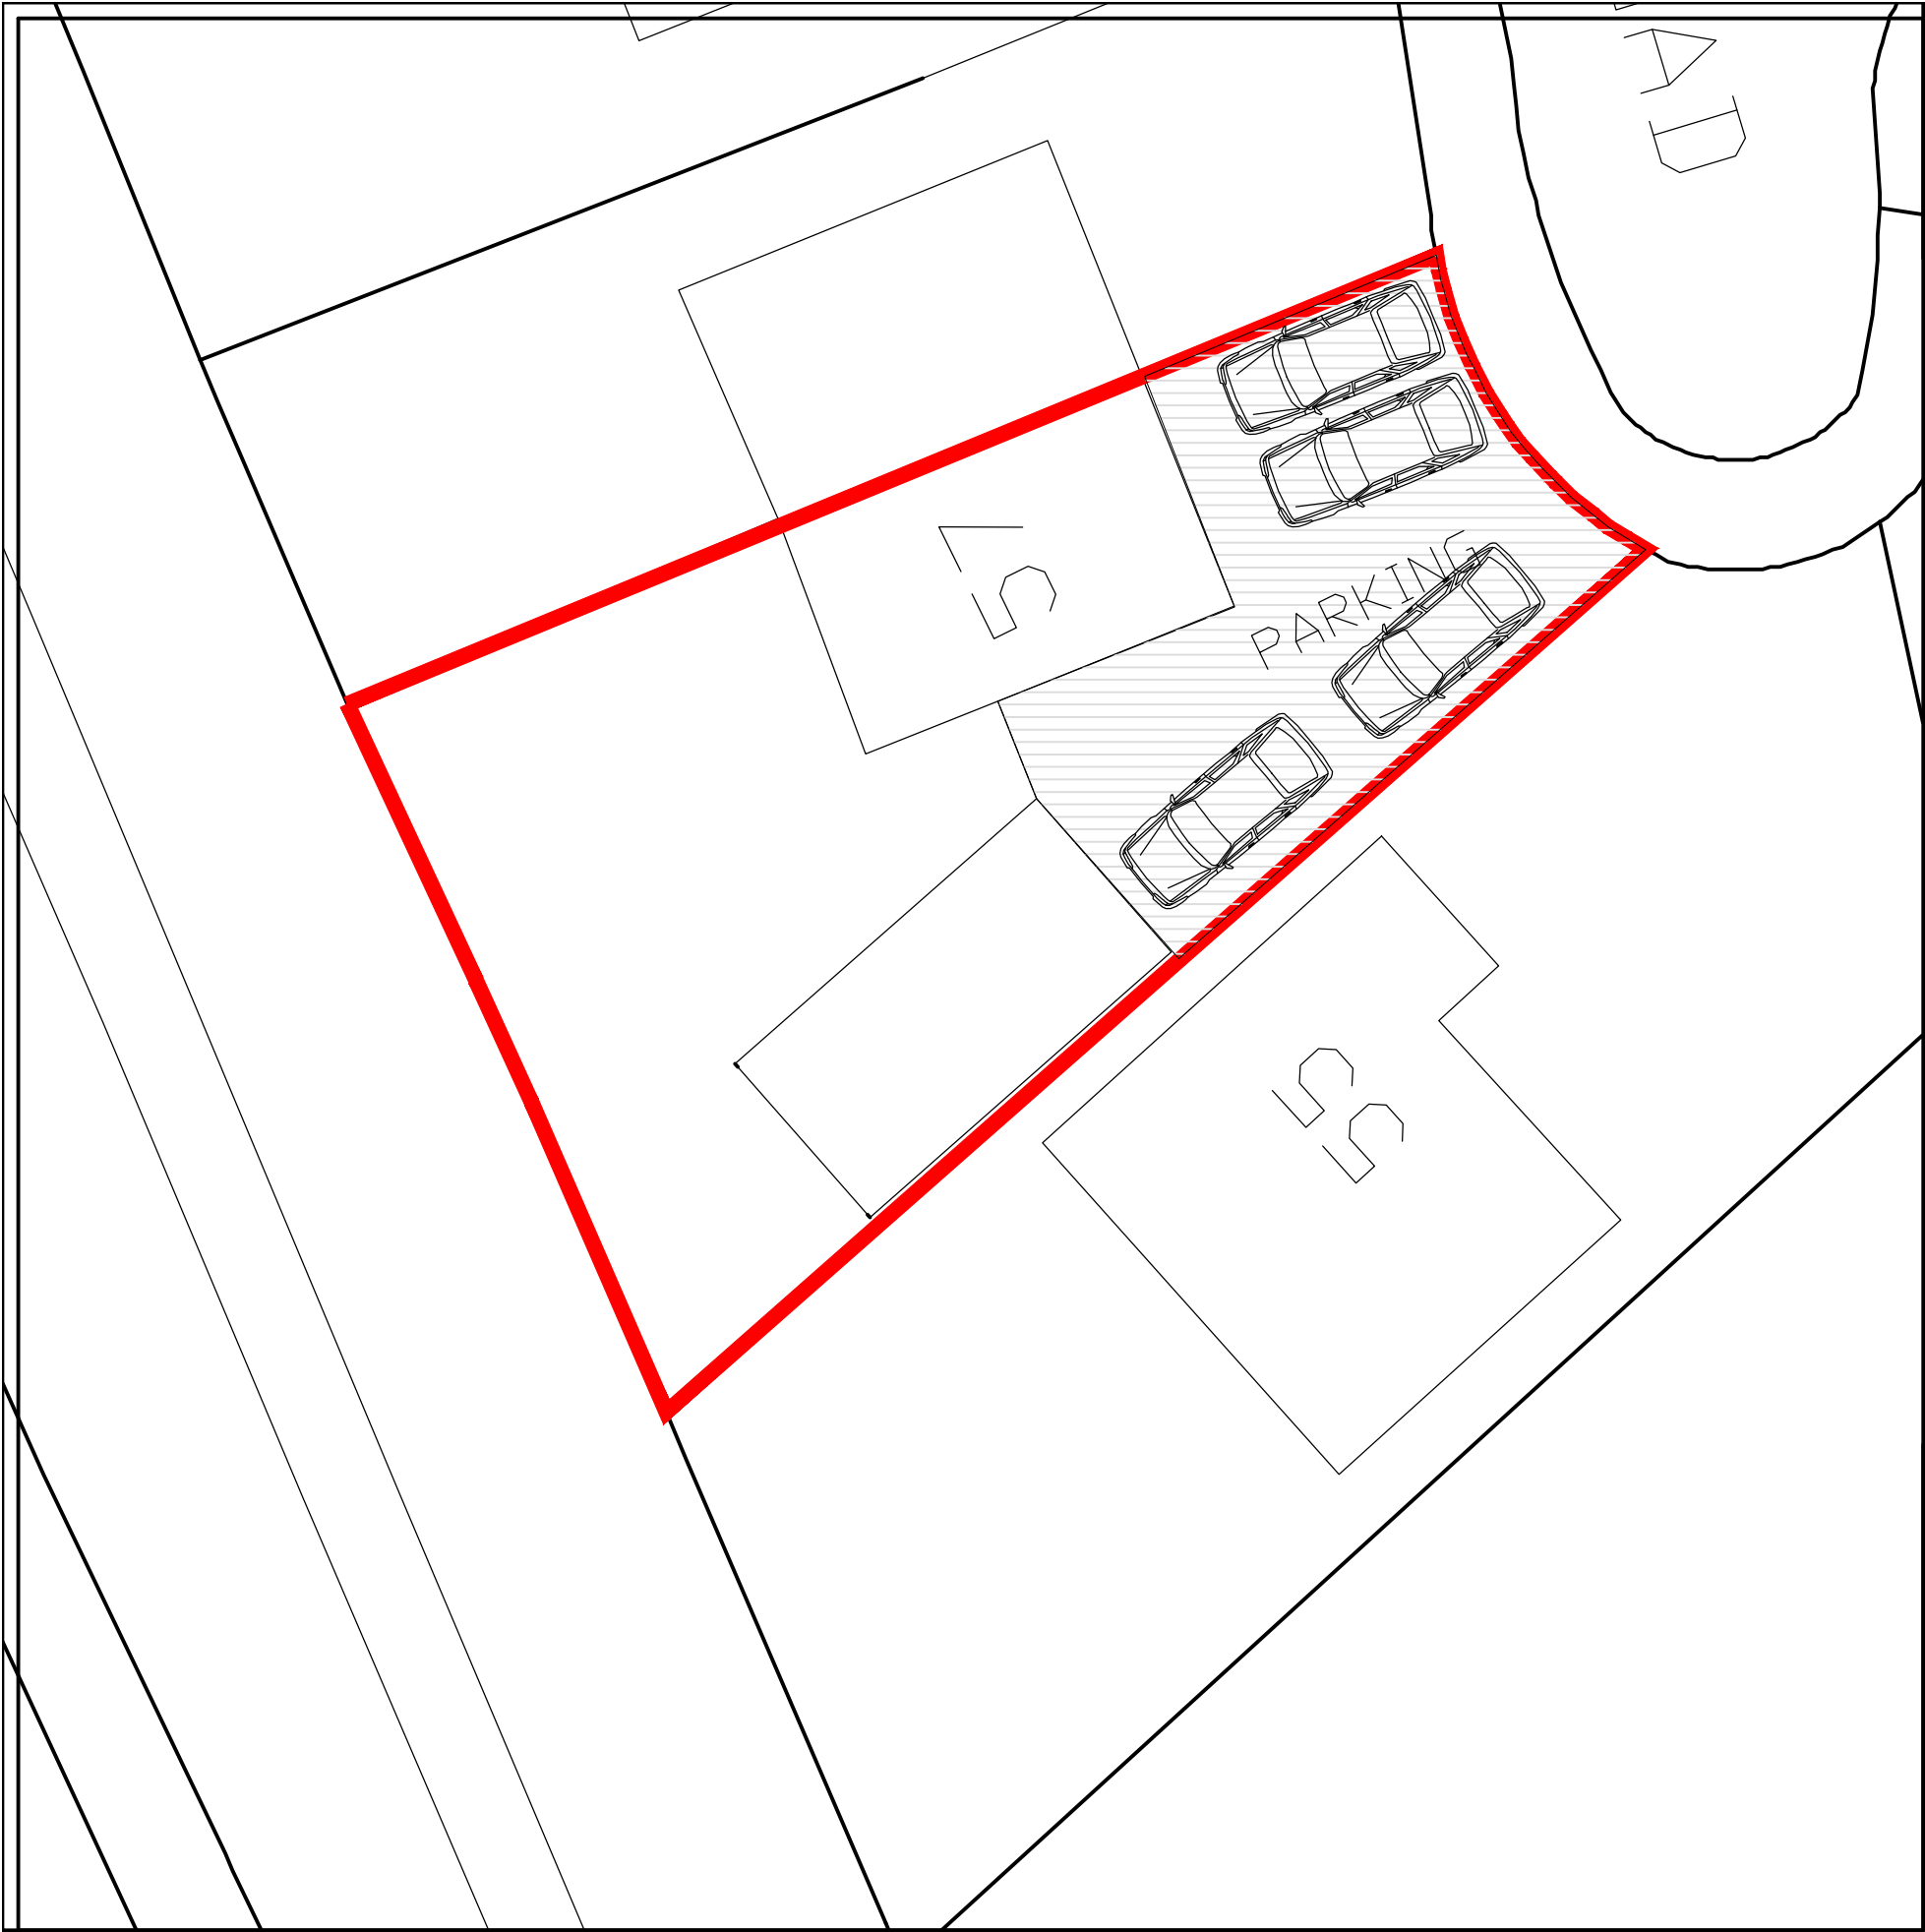

NOTE
All errors, omissions, discrepancies should be reported to the originator immediately.
All dimensions to be checked before site fabrication by the contractor, his sub-contractor or supplier.
Do not scale plans - use figure or grid dimensions where given.
Any deviation from the drawing to be reported to the originator immediately.

Drawing issue status:
PRELIMINARY ☐ CLIENT APPROVAL ☐ PLANNING ☐
BUILDING REGS ☐ TENDER ☐ CONSTRUCTION ☐ AS-BUILT ☐

REV	DATE	DESCRIPTION
PROJECT Single storey extension to rear of dwelling and new garage		CLIENT 57 Riverside Road, M26 2PX
SUBJECT Existing Site Plan	SHEET SIZE A4	DATE 10/09/2025
	SCALE 1:200	
PROJECT NR -	DRAWING NR RR-02	REV -
		DRAWN -
		CHECKED -