
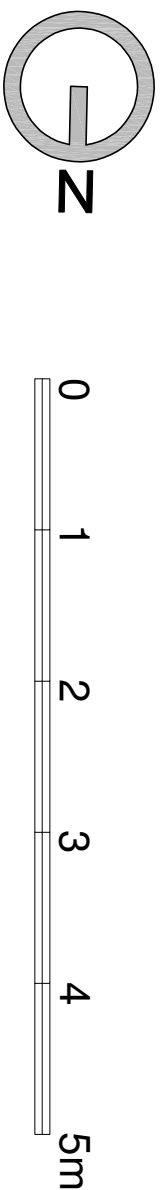


- NOTES
- Design & drawings are copyright of Hive Architects Studio Ltd. and written permission must be obtained before duplication
 - Do not scale from drawing or derive dimensions from digital forms
 - All dimensions are to be checked before commencing work or placing orders
 - Any discrepancy found between information herein and that given elsewhere or found on site shall be reported in writing to the architect immediately

Rev	Date	Drawn	Note
-----	------	-------	------

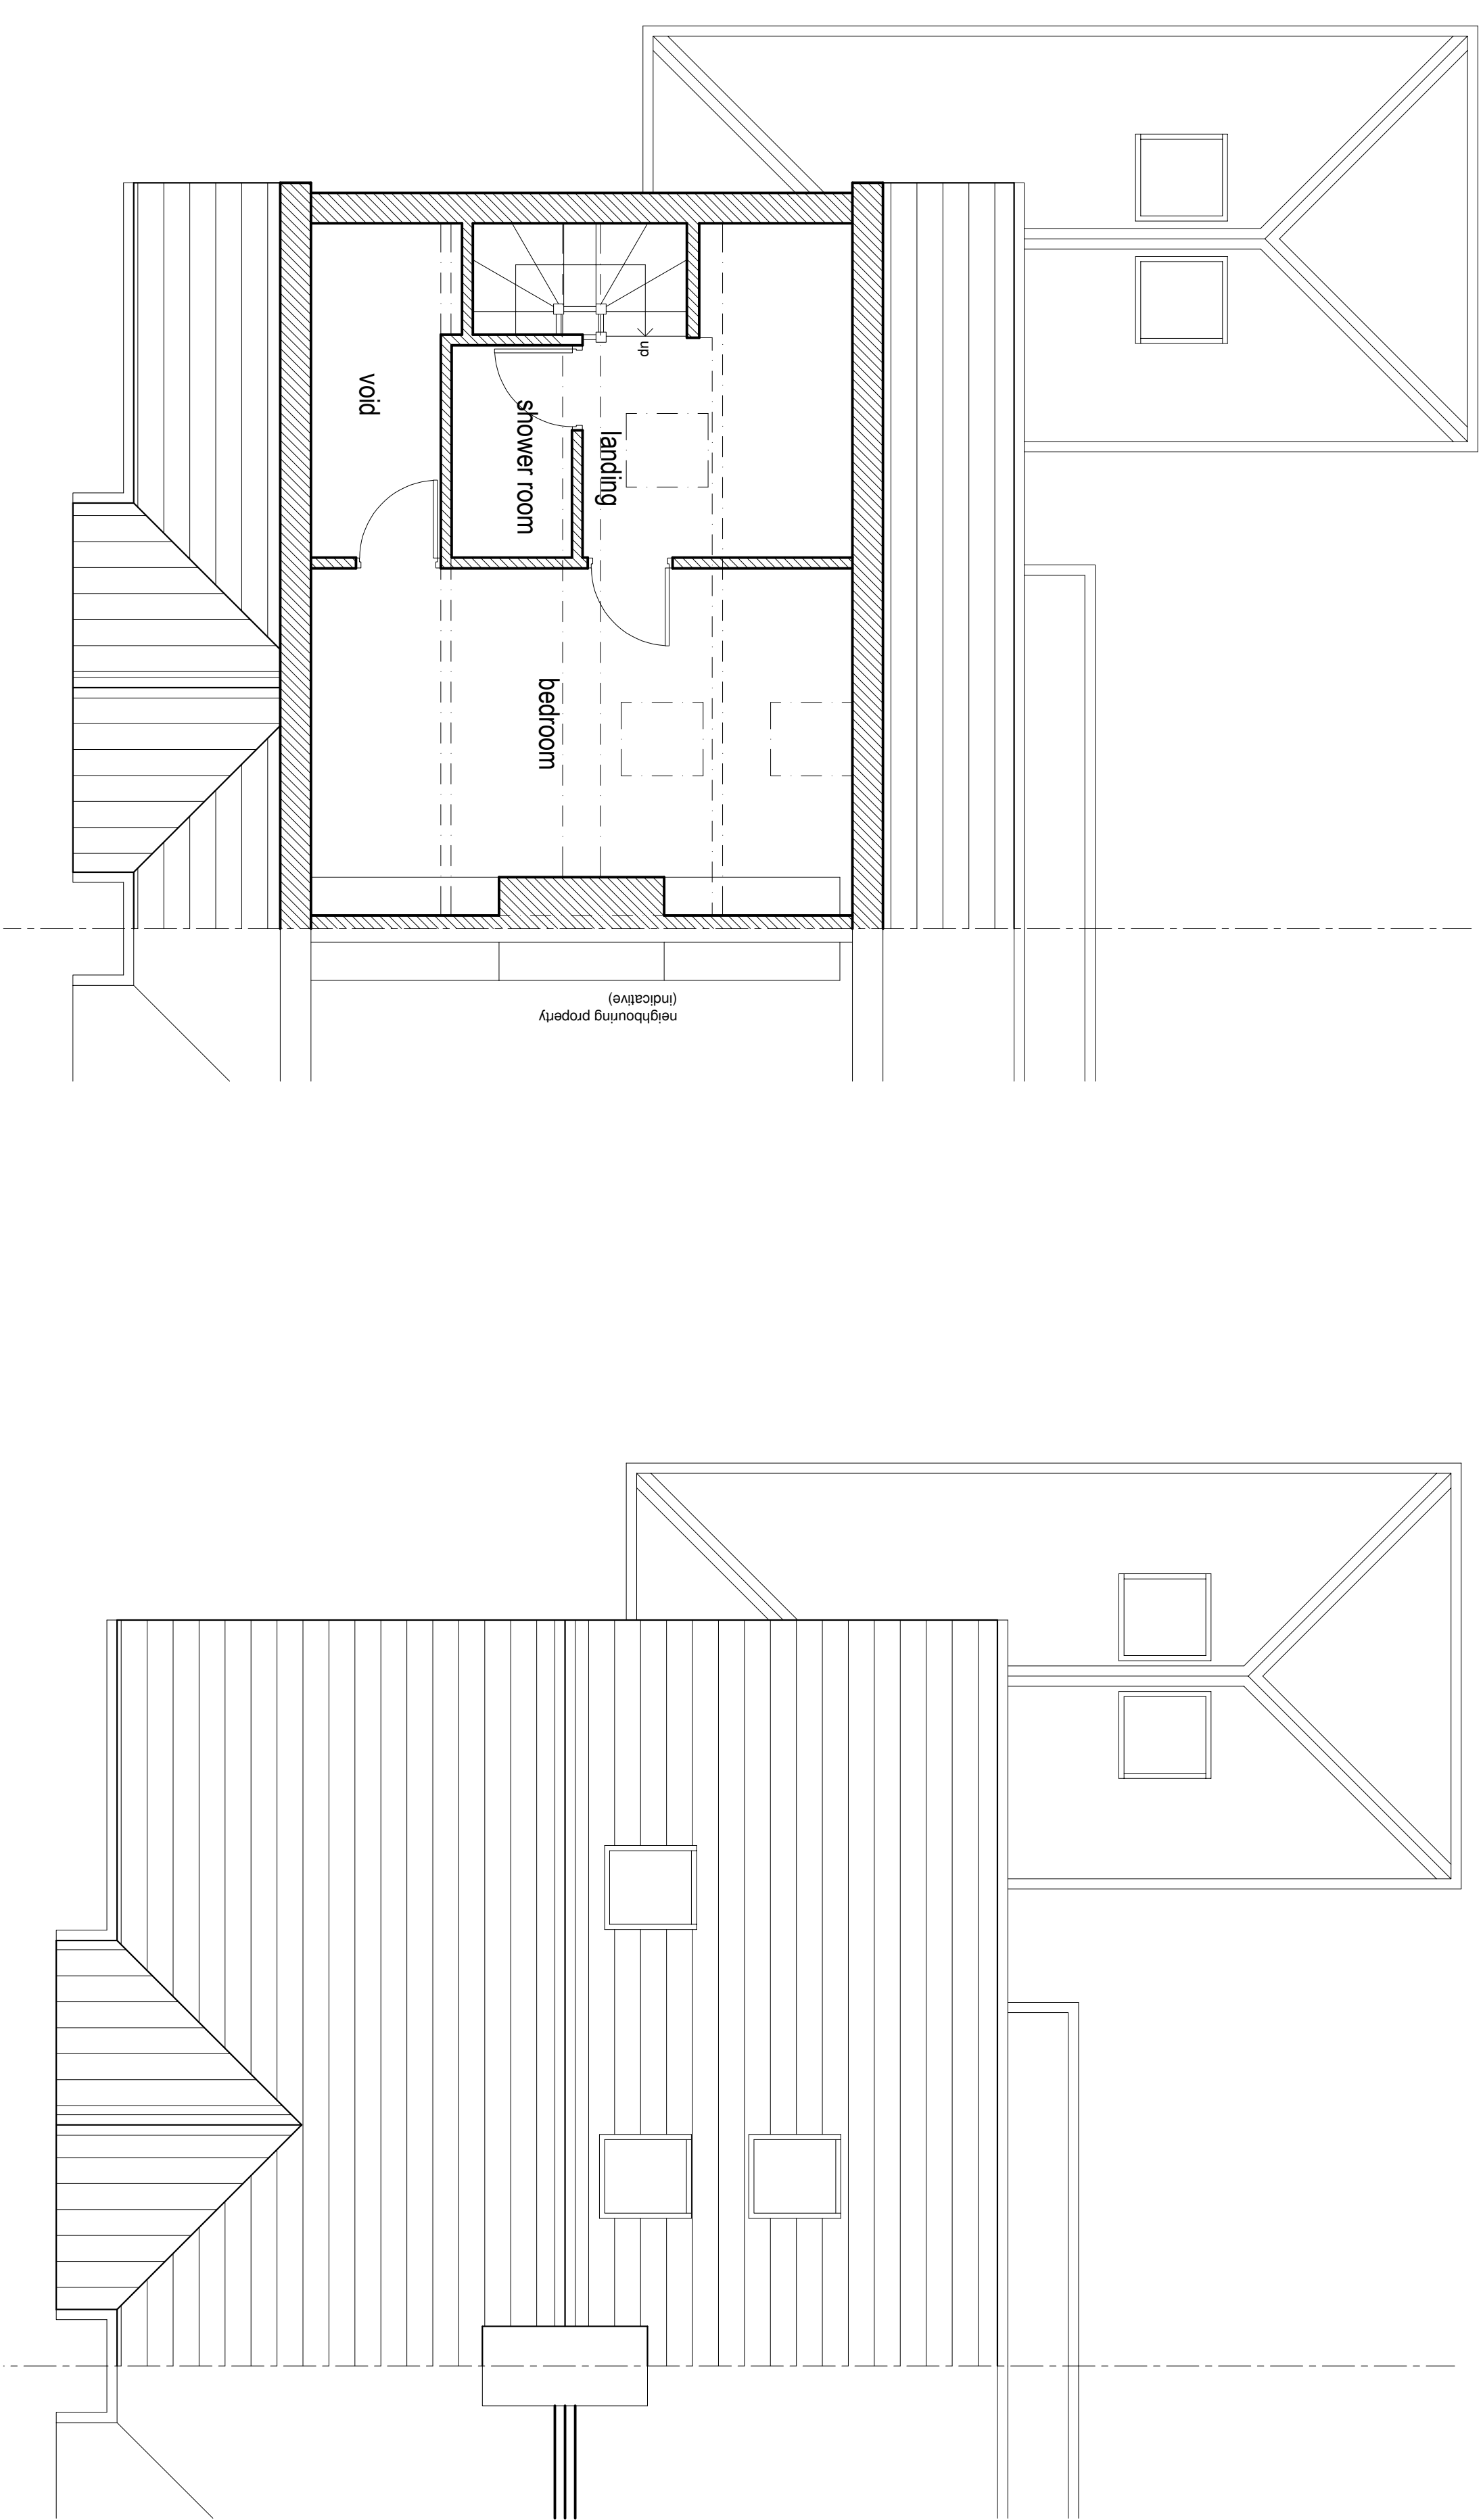

Address		11 Nursery Road, Prestwich, Gtr. Manchester, M25 3EP
Project Ref:		294-01
Drawing Title		Existing Floor Plans
Drawing No.		03
Scale		Stated @ A1
Date		12/08/2025
Drawn By		RM
Checked By		RM
Stage		Survey
Revision		

Hive Architects Studio Ltd,
Beck House, 77a King Street,
Knutsford, WA16 6DX
T: 01565 748050
E: hello@hivearchitects.co.uk
W: www.hivearchitects.co.uk
Registered in England: 07331988

