


- NOTES
- Design & drawings are copyright of Hive Architects Studio Ltd. and written permission must be obtained before duplication
 - Do not scale from drawing or derive dimensions from digital forms
 - All dimensions are to be checked before commencing work or placing orders
 - Any discrepancy found between information herein and that given elsewhere or found on site shall be reported in writing to the architect immediately


Rev	Date	Drawn	Note
A	27.4.26	RM	Site Levels updated

Address		11 Nursery Road, Prestwich, Gtr. Manchester, M25 3EP
Project Ref.	294-01	
Drawing Title	Existing Elevations	
Drawing No.	04	
Scale	Stated @ A1	
Date	12/08/2025	
Drawn By	RM	
Checked By	RM	
Stage	Survey	
Revision	A	


Hive Architects Studio Ltd,
Beck House, 77a King Street,
Knutsford, WA16 6DX
T: 01565 748050
E: hello@hivearchitects.co.uk
W: www.hivearchitects.co.uk
Registered in England: 073831988

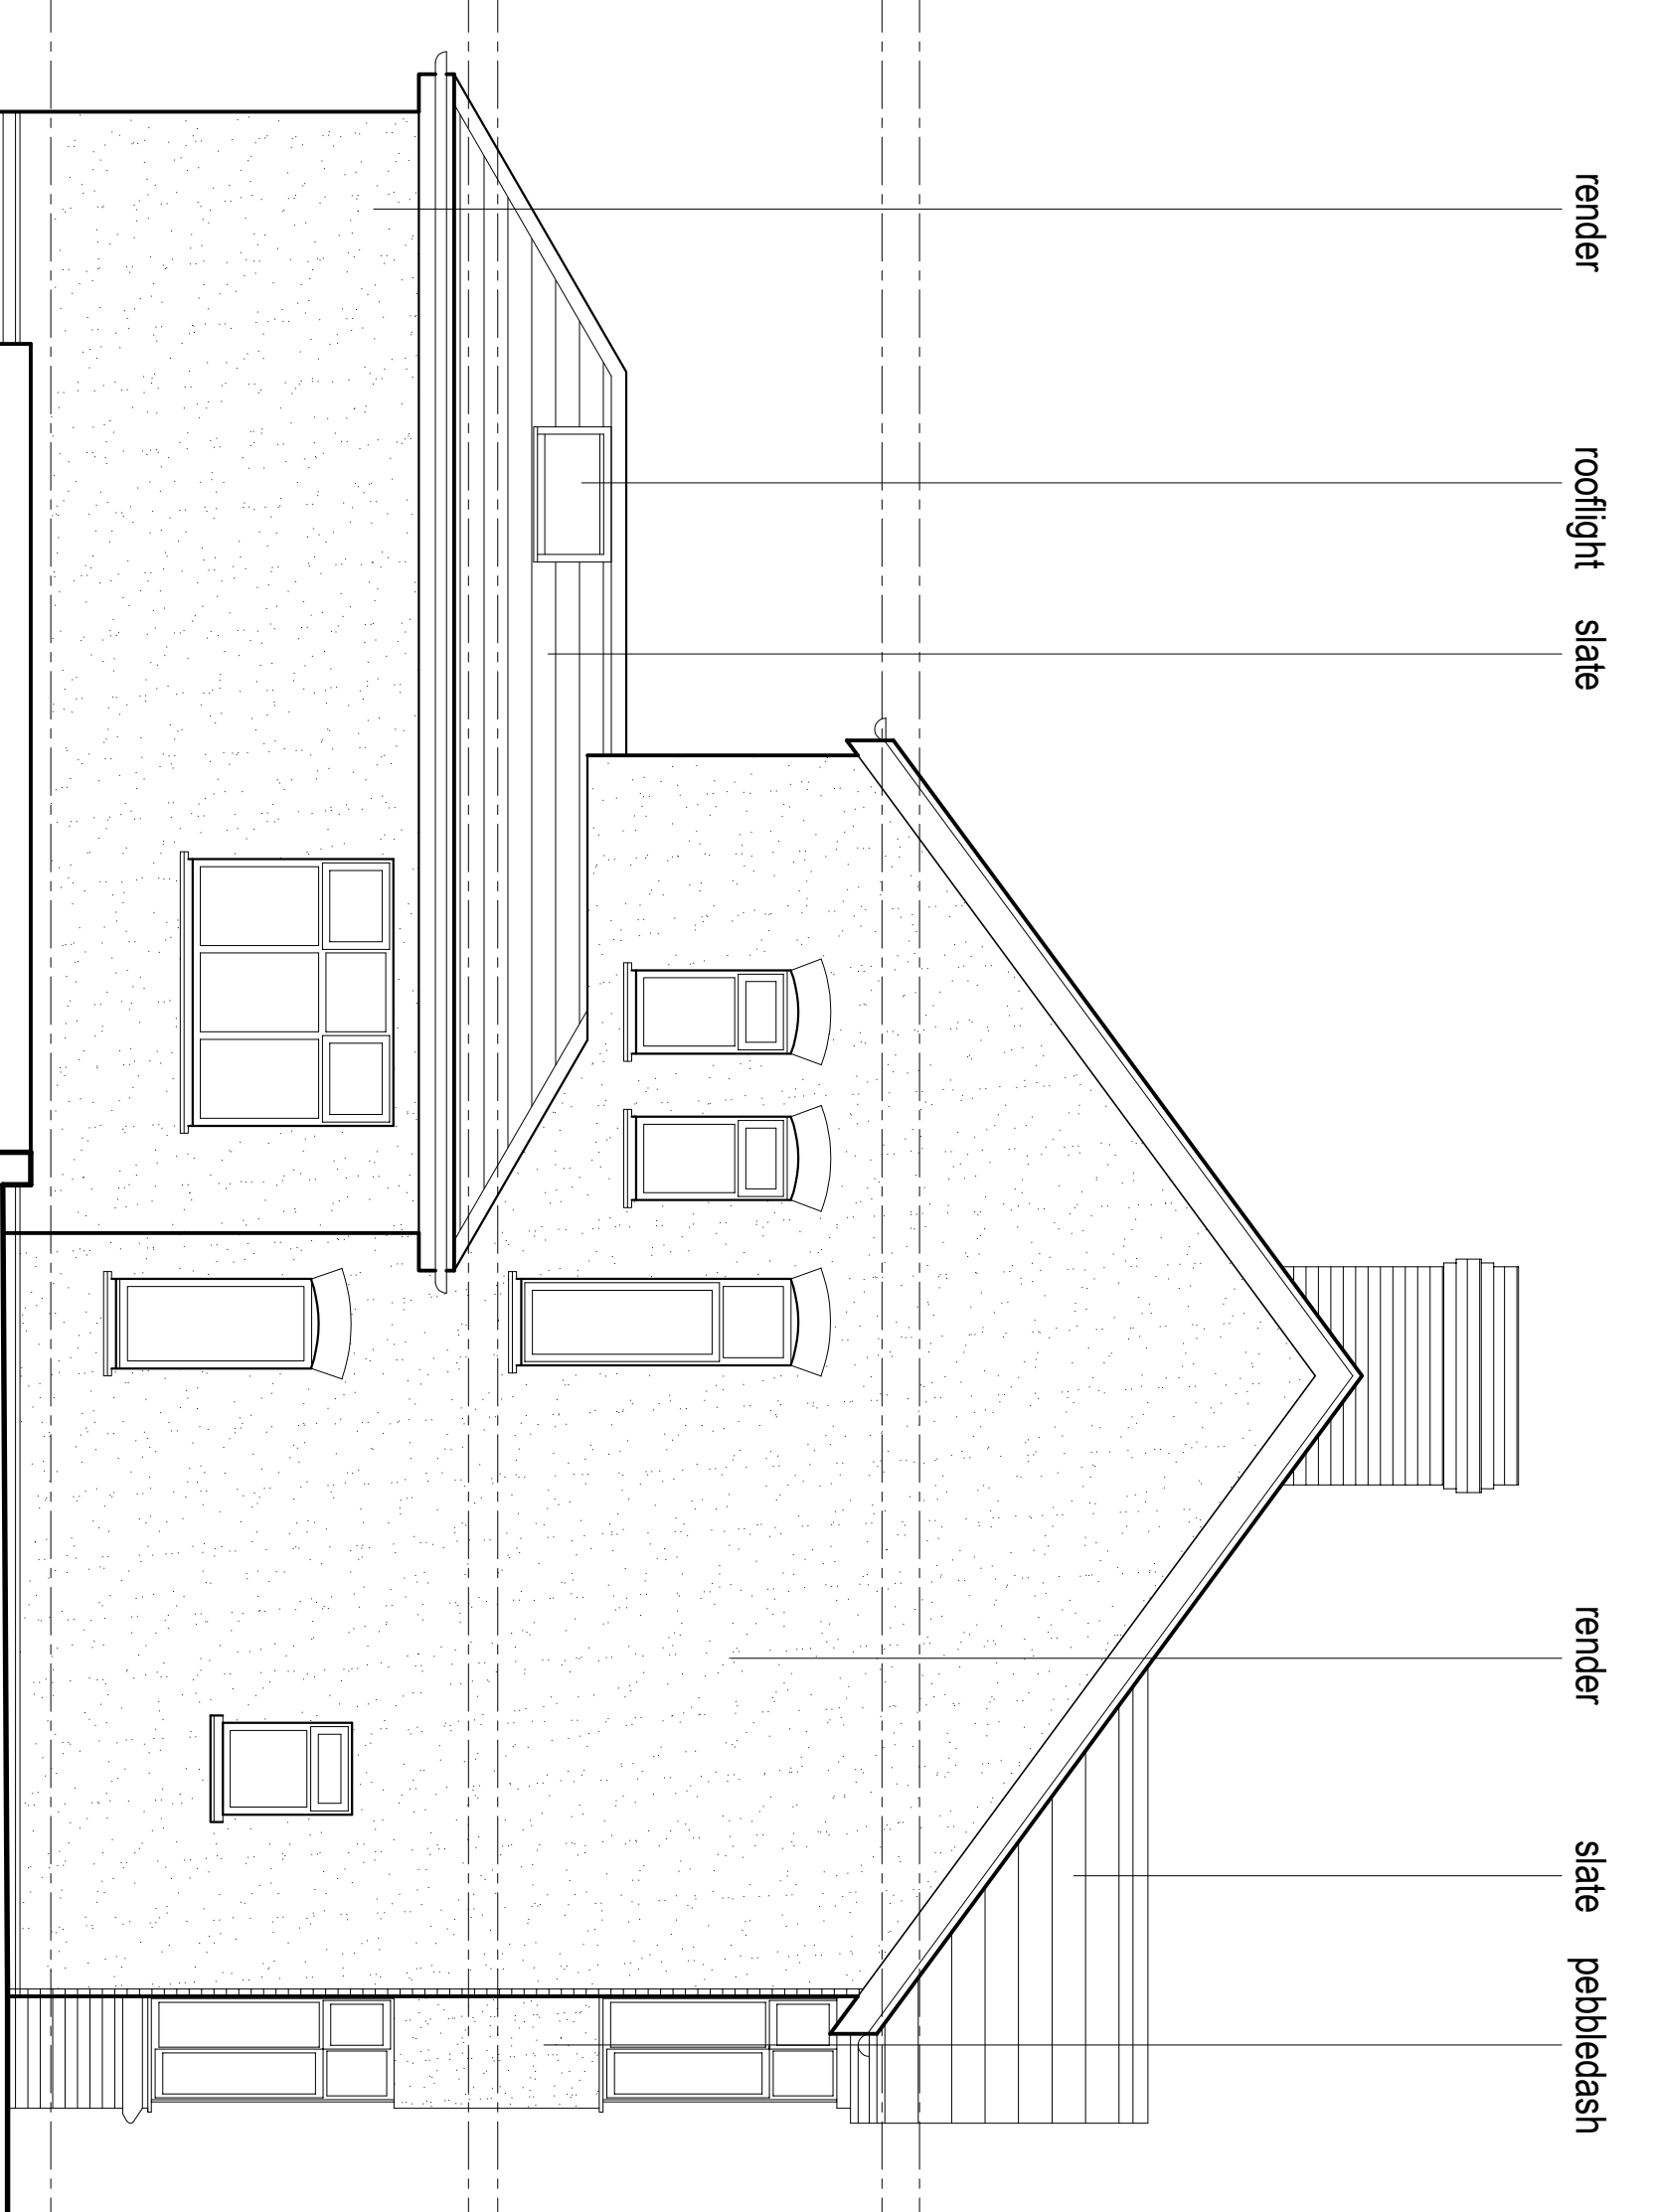


EXISTING SOUTH SIDE ELEVATION 1:50

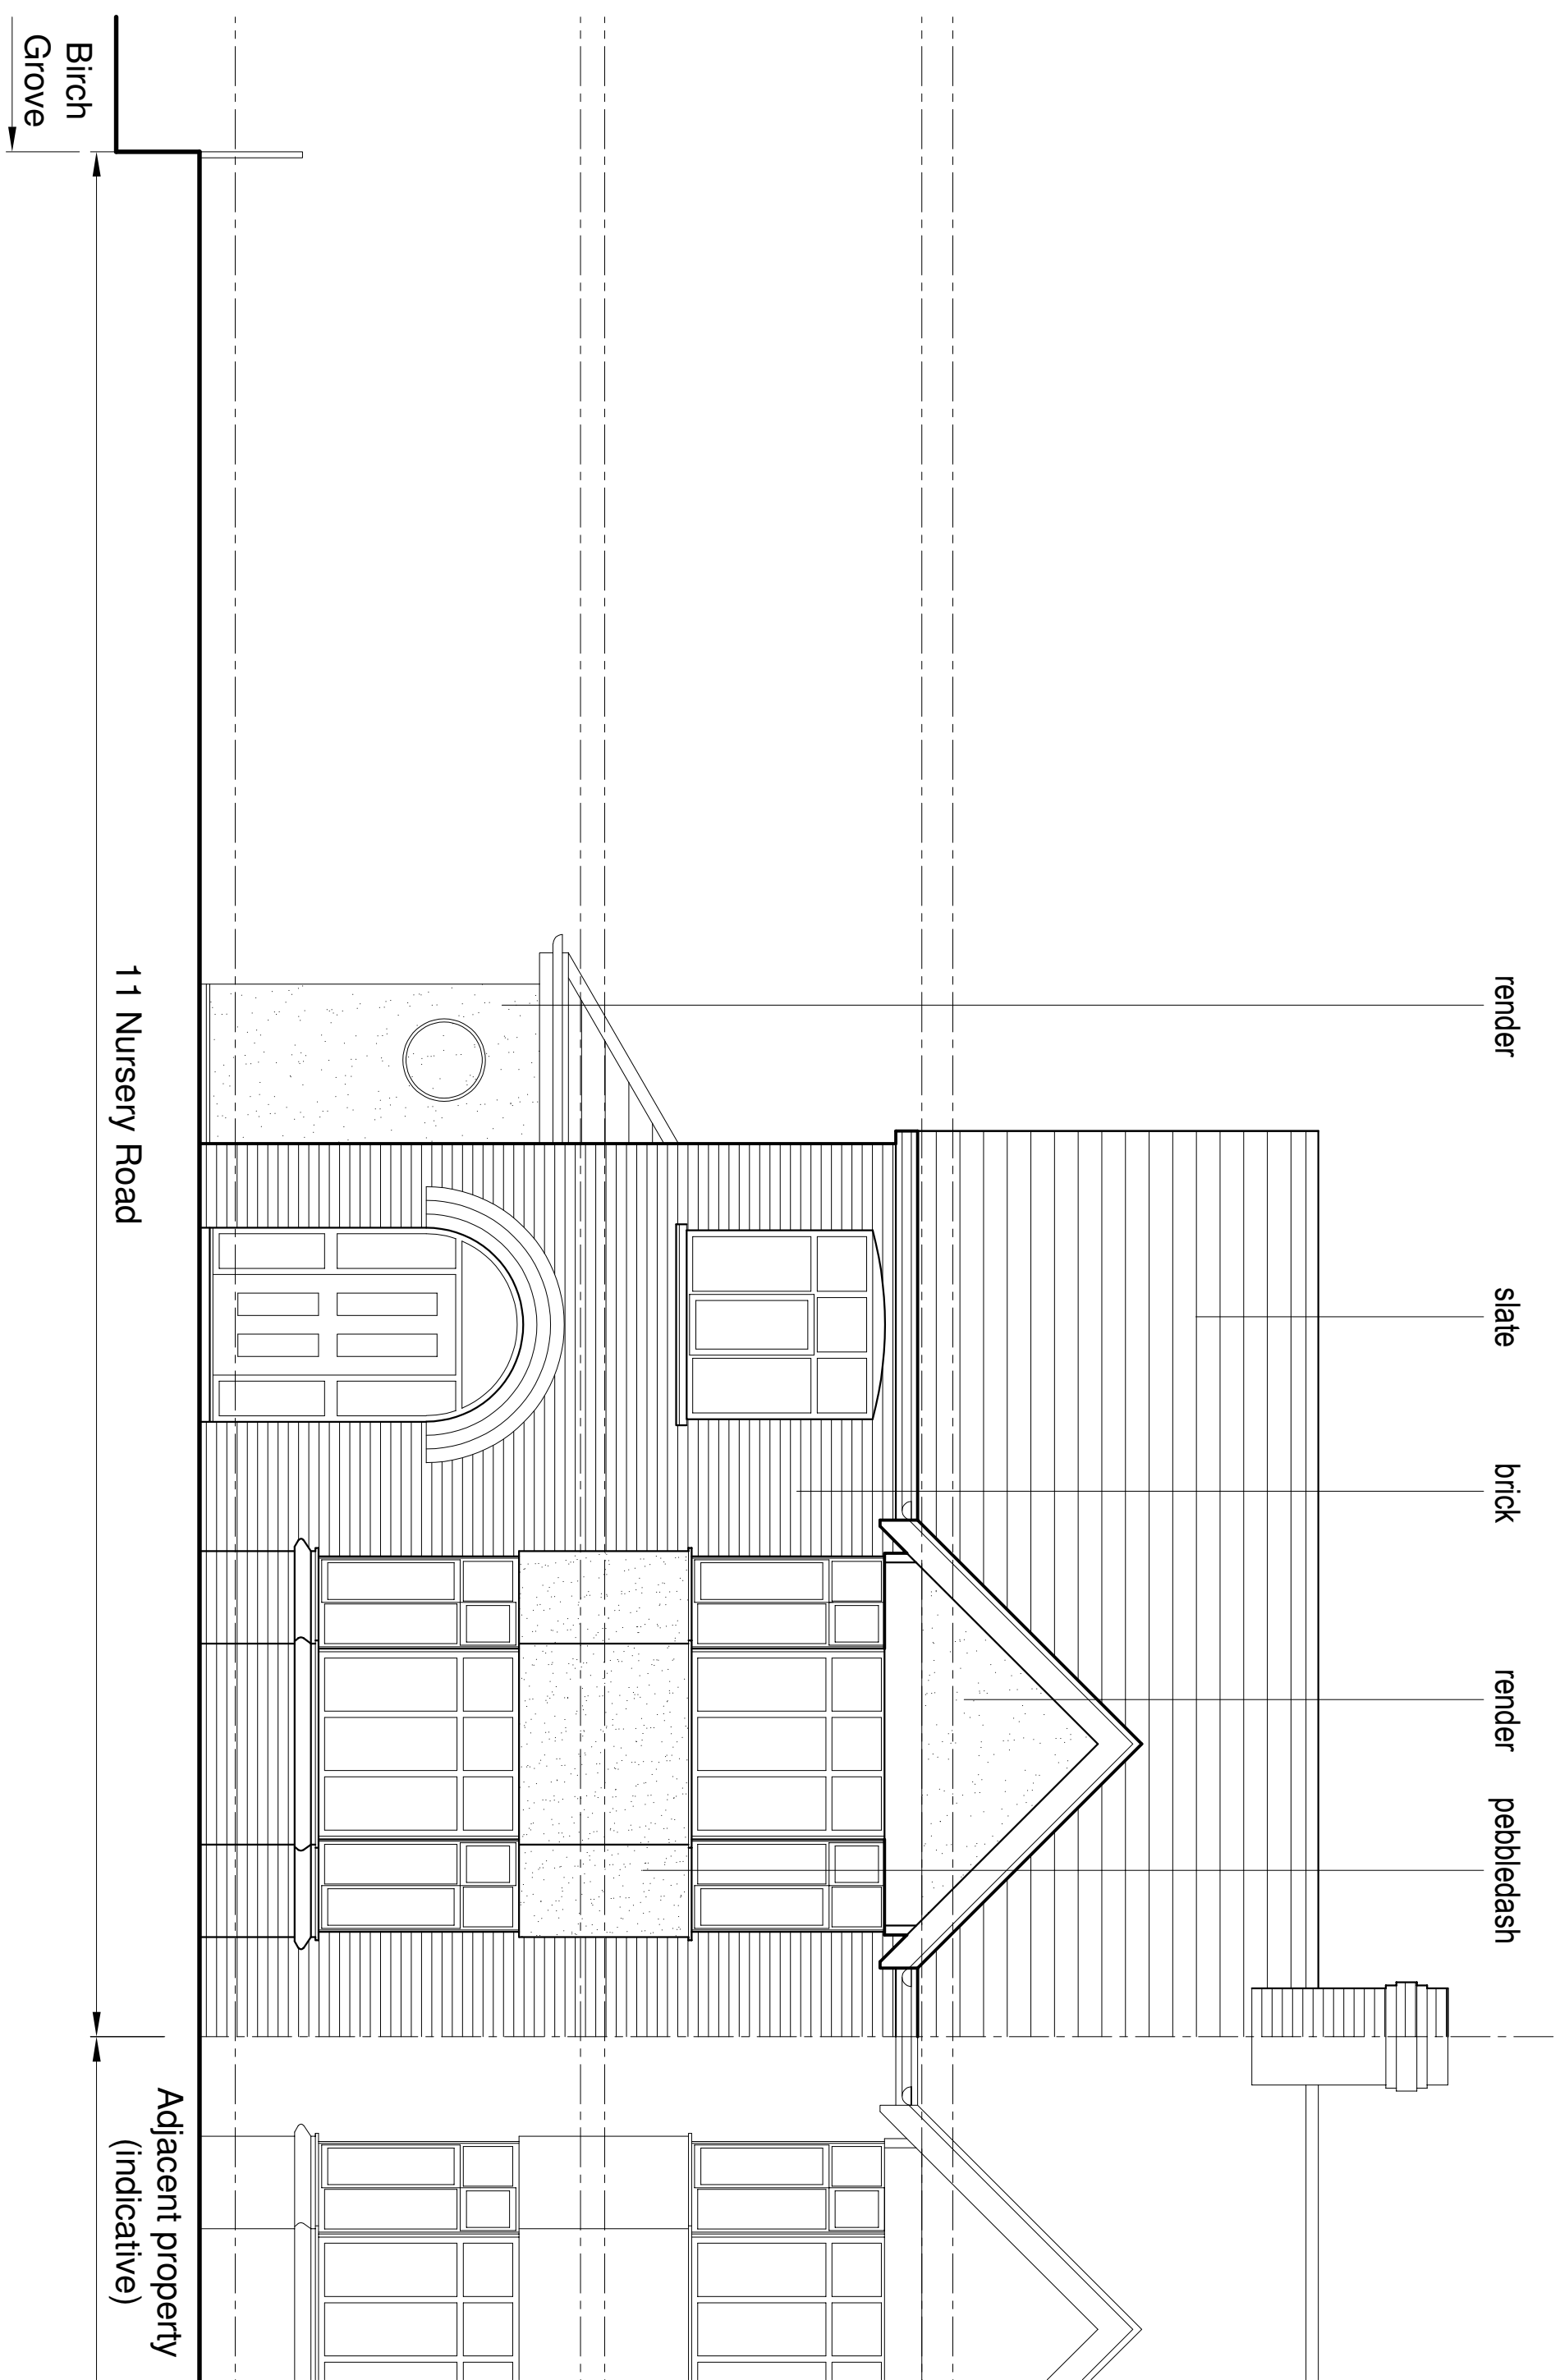

EXISTING FRONT ELEVATION 1:50

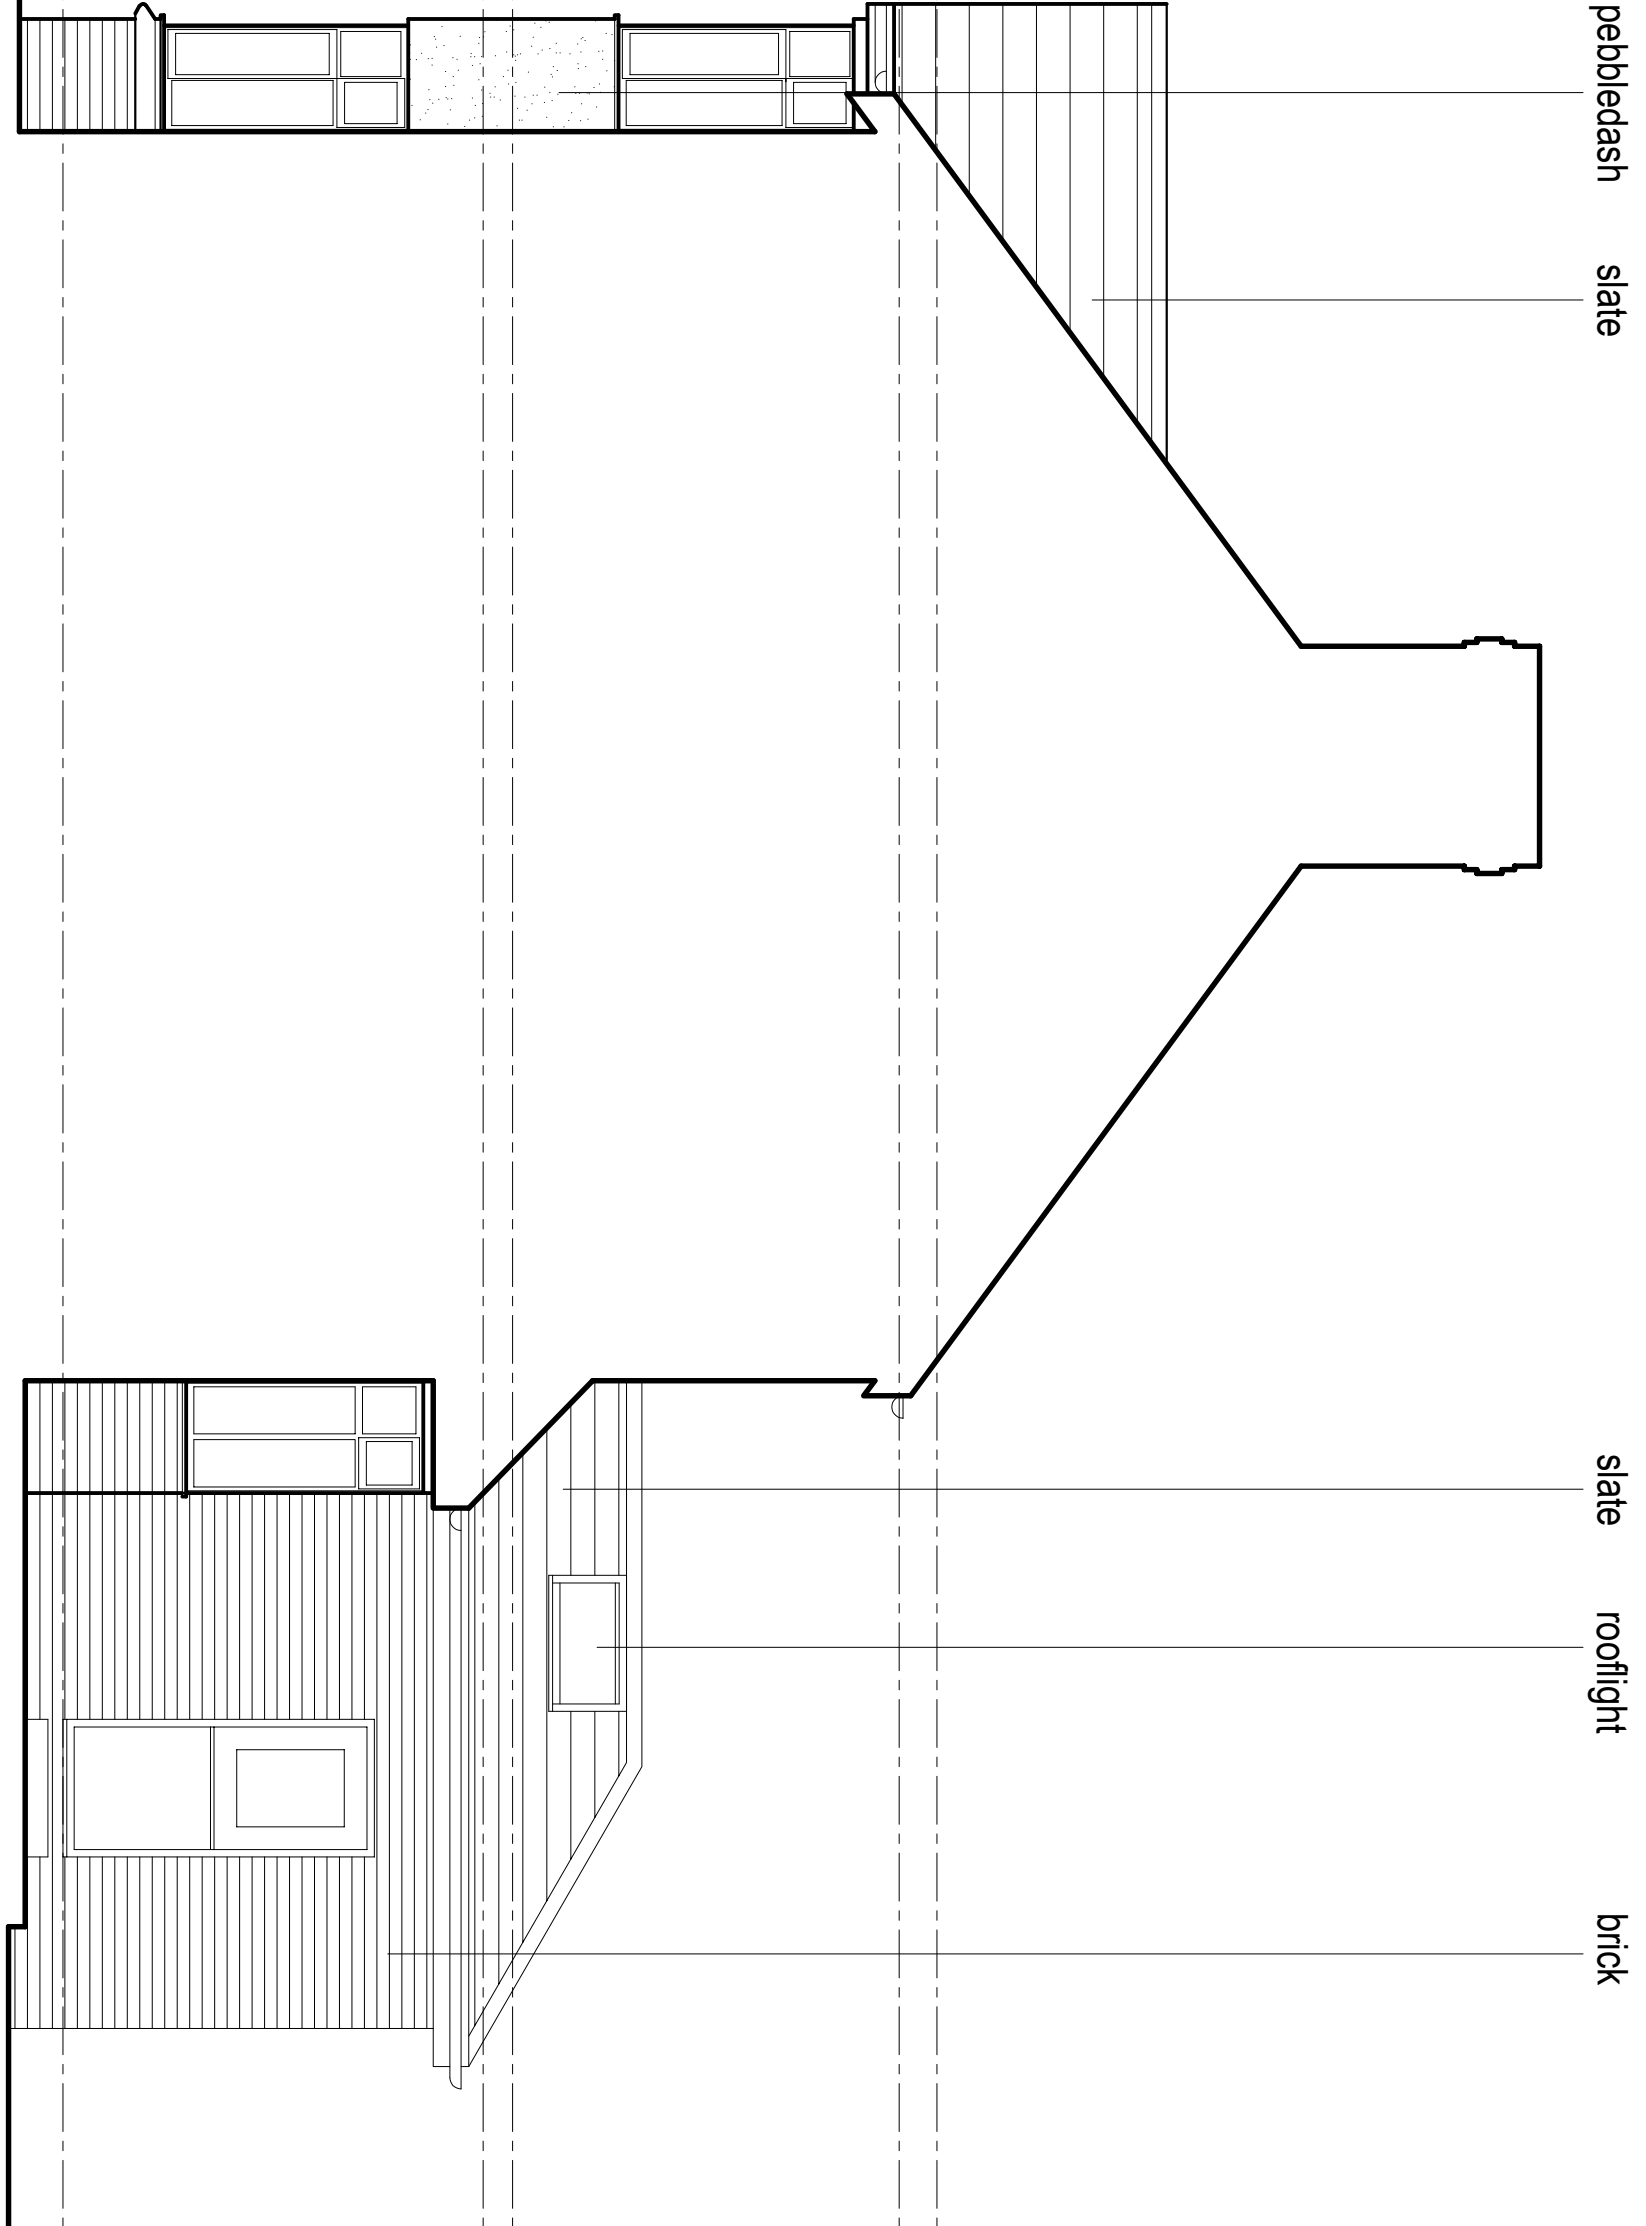

EXISTING NORTH SIDE SECTIONAL ELEVATION 1:50

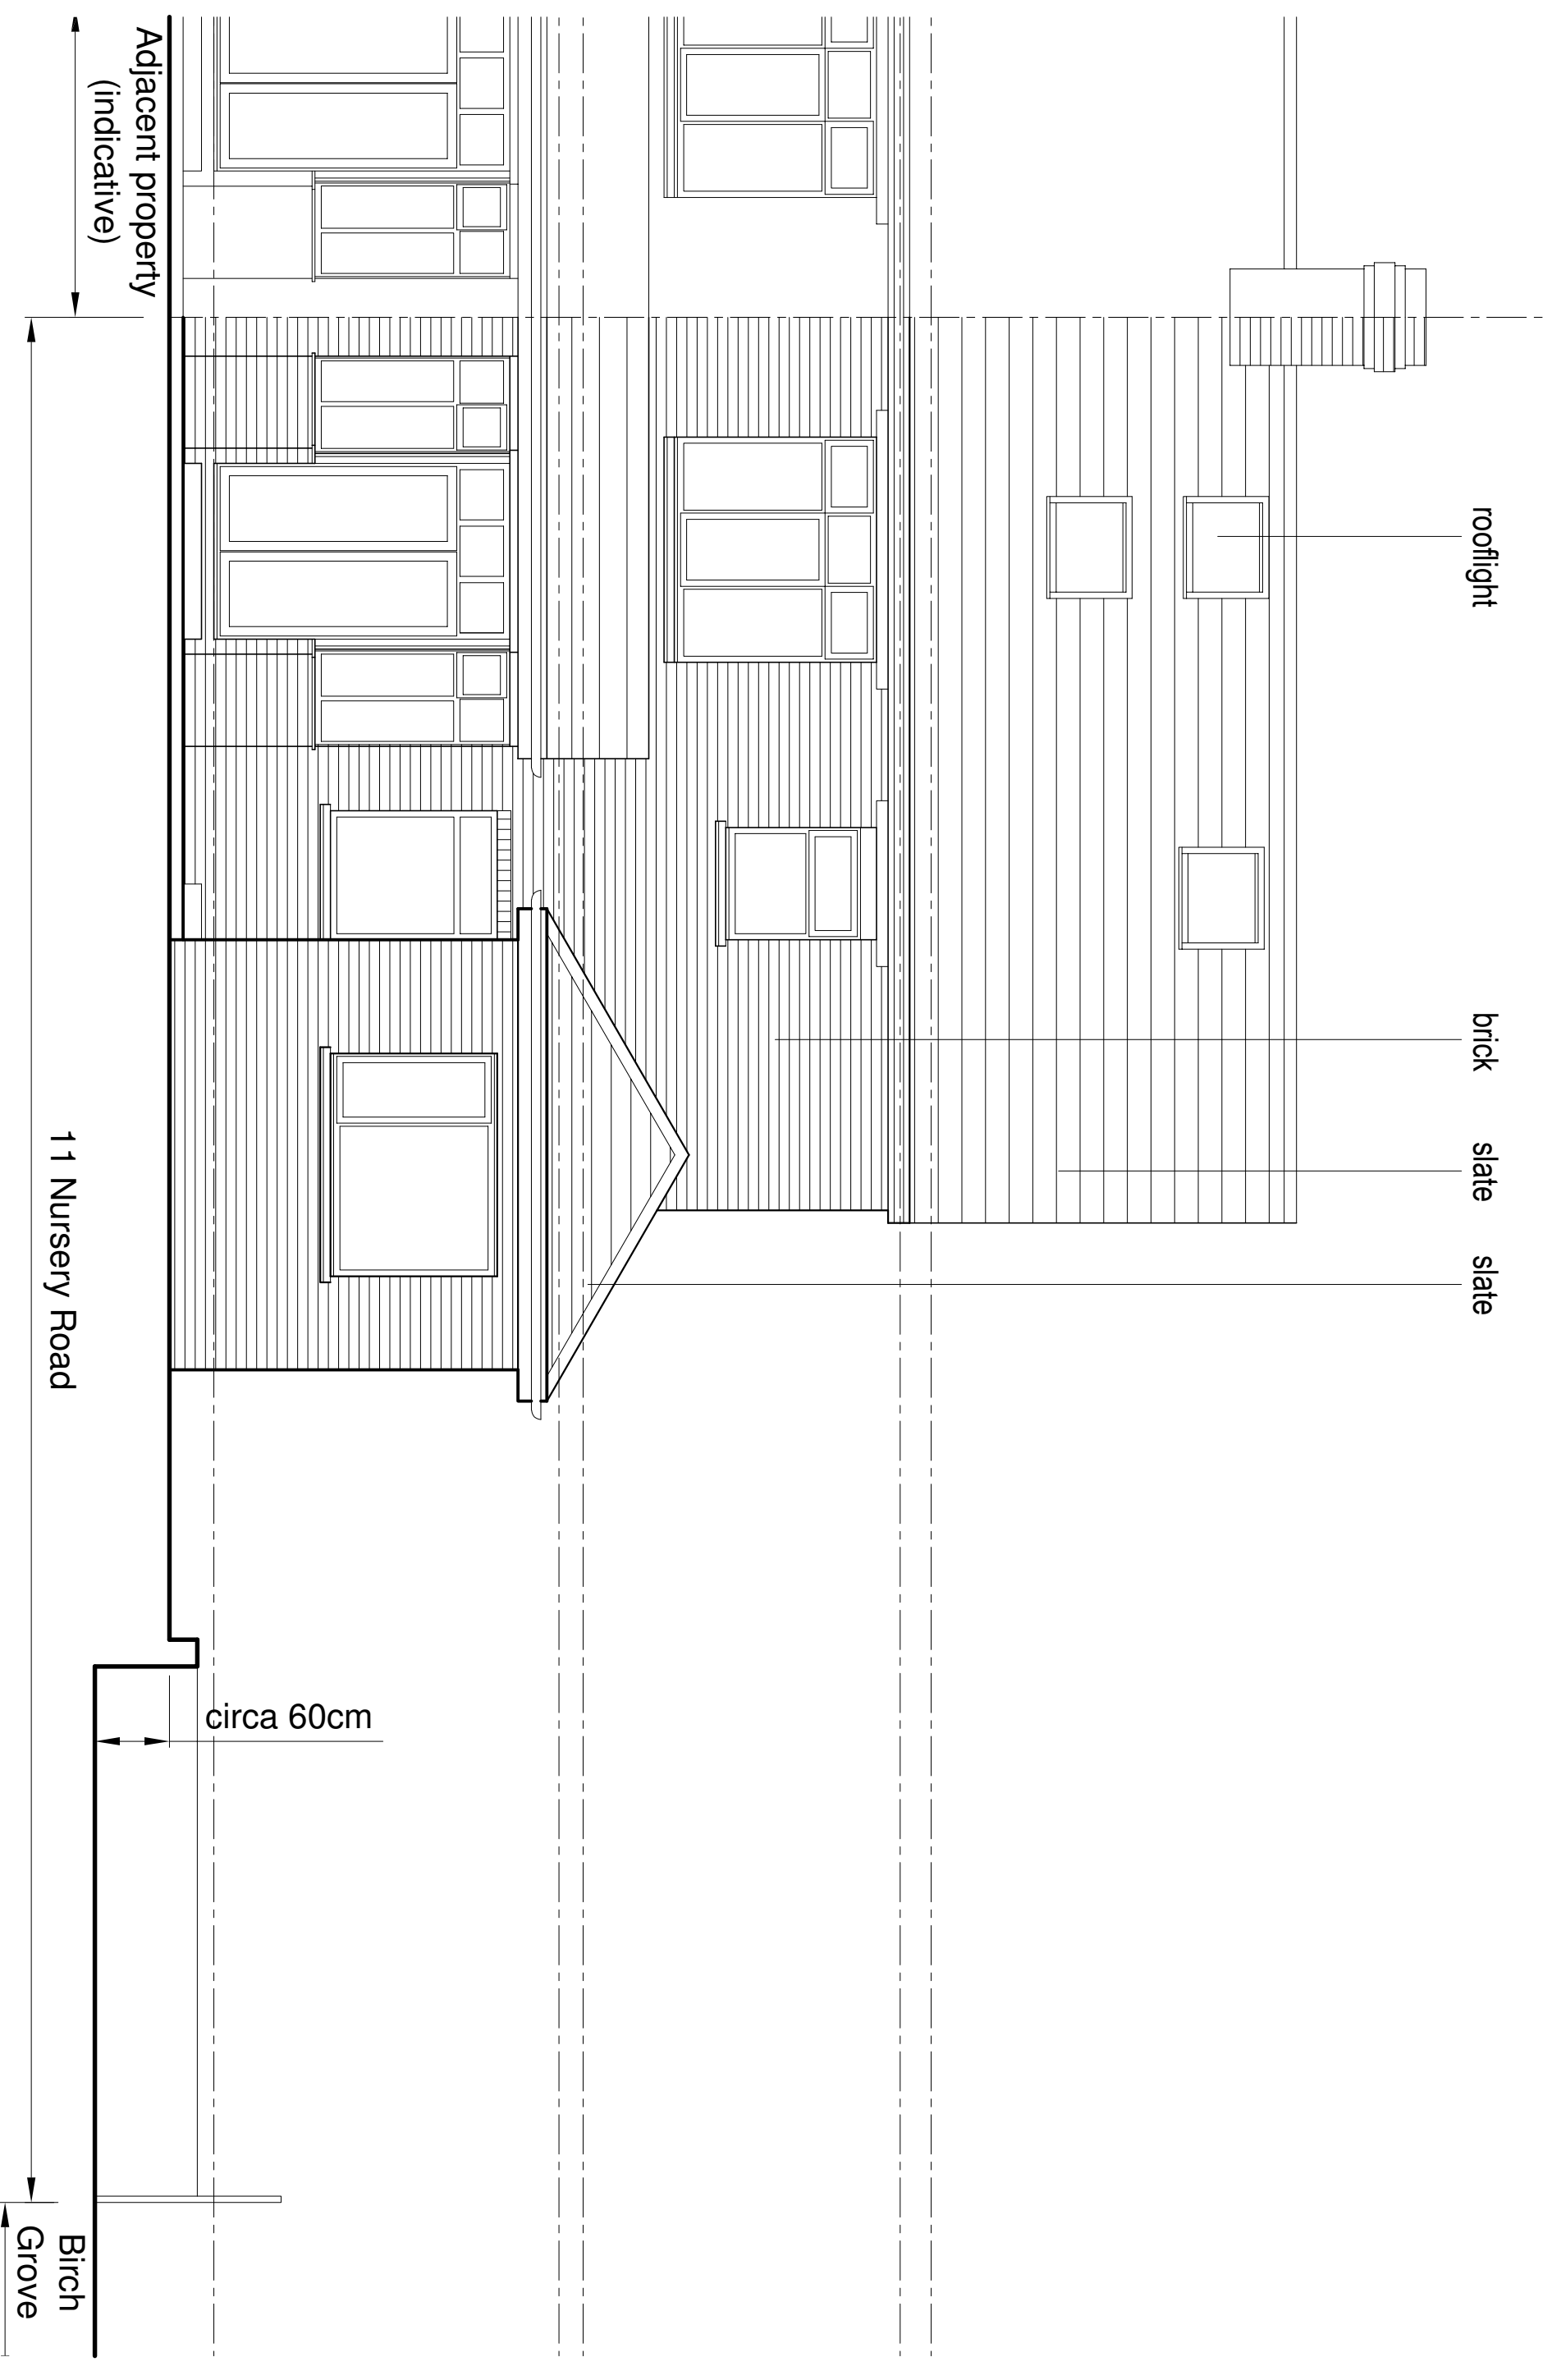

EXISTING REAR ELEVATION 1:50

