


- ## NOTES
- Design & drawings are copyright of HIVE Architects Studio Ltd. and written permission must be obtained before duplication
 - Do not scale from drawing or derive dimensions from digital forms
 - All dimensions are to be checked before commencing work or placing orders
 - Any discrepancy found between information herein and that given elsewhere or found on site shall be reported in writing to the architect immediately

Rev	Date	Drawn	Note
A	27.4.26	PM	Landscaping added

PROPOSED GROUND FLOOR PLAN 1:50

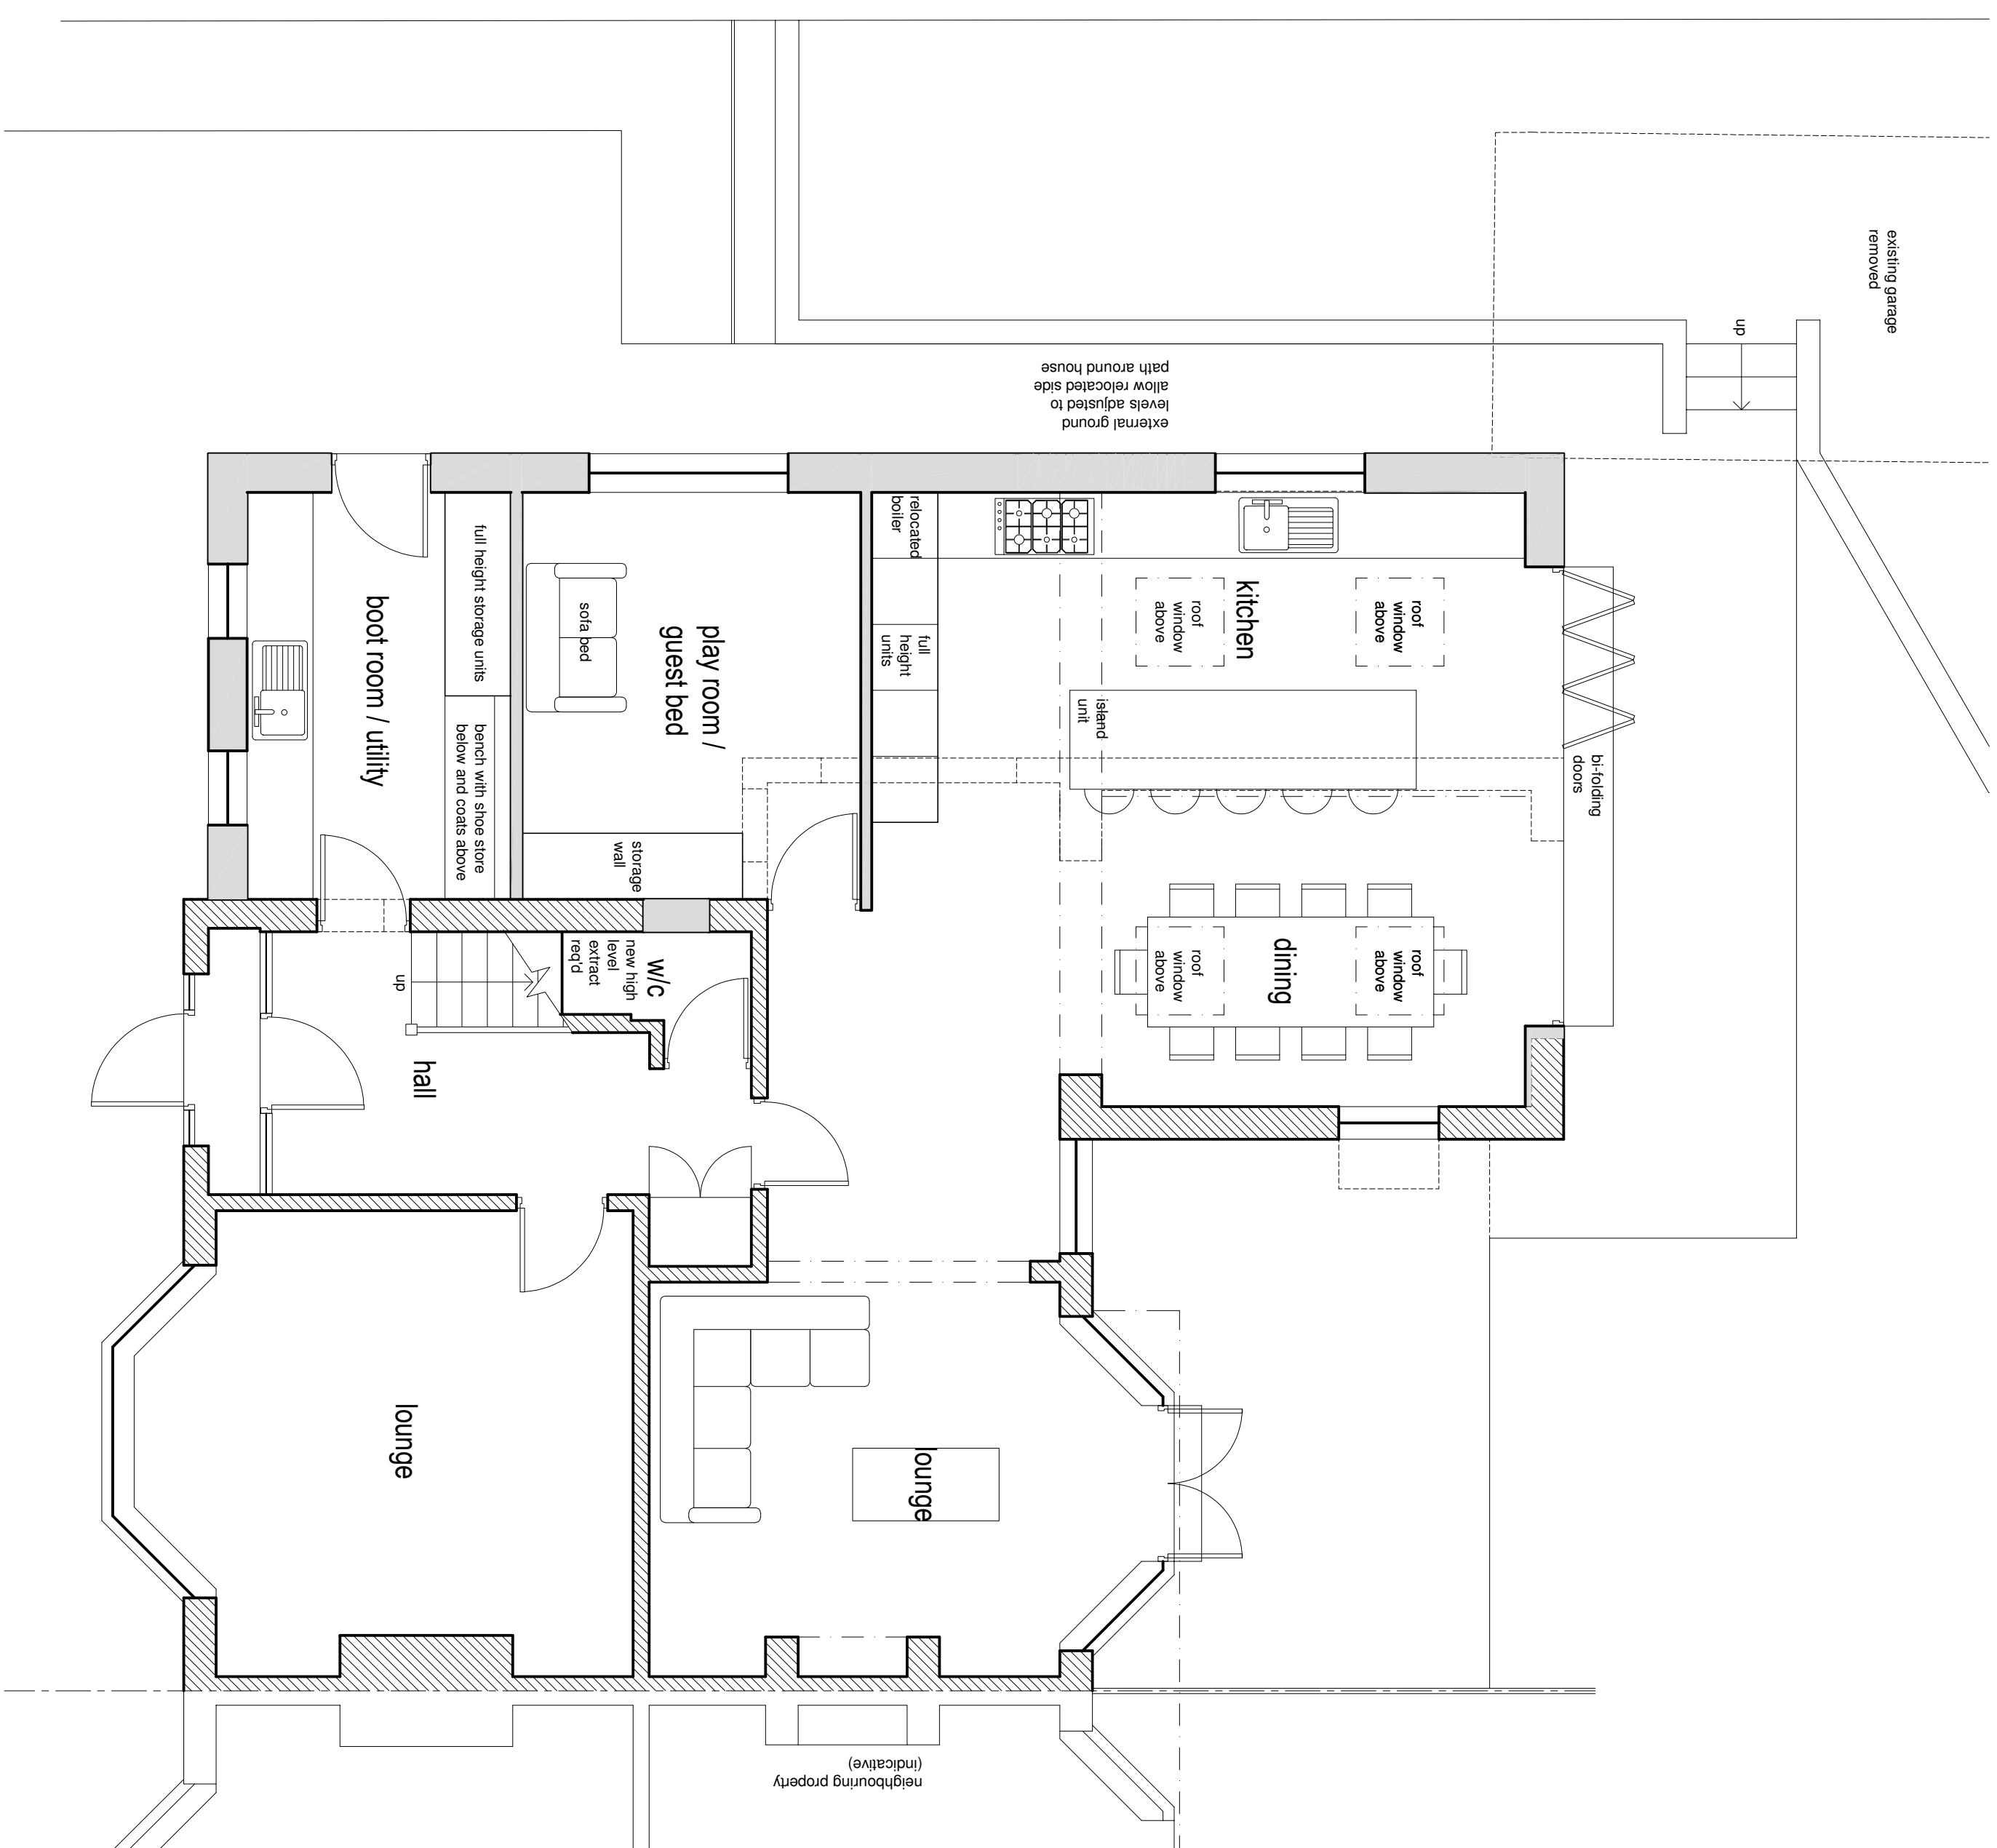

PROPOSED FIRST FLOOR PLAN 1:50



Address	11 Nursery Road, Prestwich, Gtr. Manchester M25 3EP
Project Ref.	234-01
Drawing Title	Proposed Floor Plans
Drawing No.	11
Scale	Stated @ A1
Date	23/08/2025
Drawn By	RM
Checked By	RM
Stage	Planning
Revision	A

Hive Architects Studio Ltd.
Beck House, 77a King Street,
Knustford, WA16 6DX
T: 01565 748050
E: hello@hivearchitects.co.uk
W: www.hivearchitects.co.uk
Registered in England: 079319888

