



- NOTES
- Design & drawings are copyright of Hive Architects Studio Ltd. and written permission must be obtained before duplication
 - Do not scale from drawing or derive dimensions from digital forms
 - All dimensions are to be checked before commencing work or placing orders
 - Any discrepancy found between information herein and that given elsewhere or found on site shall be reported in writing to the architect immediately

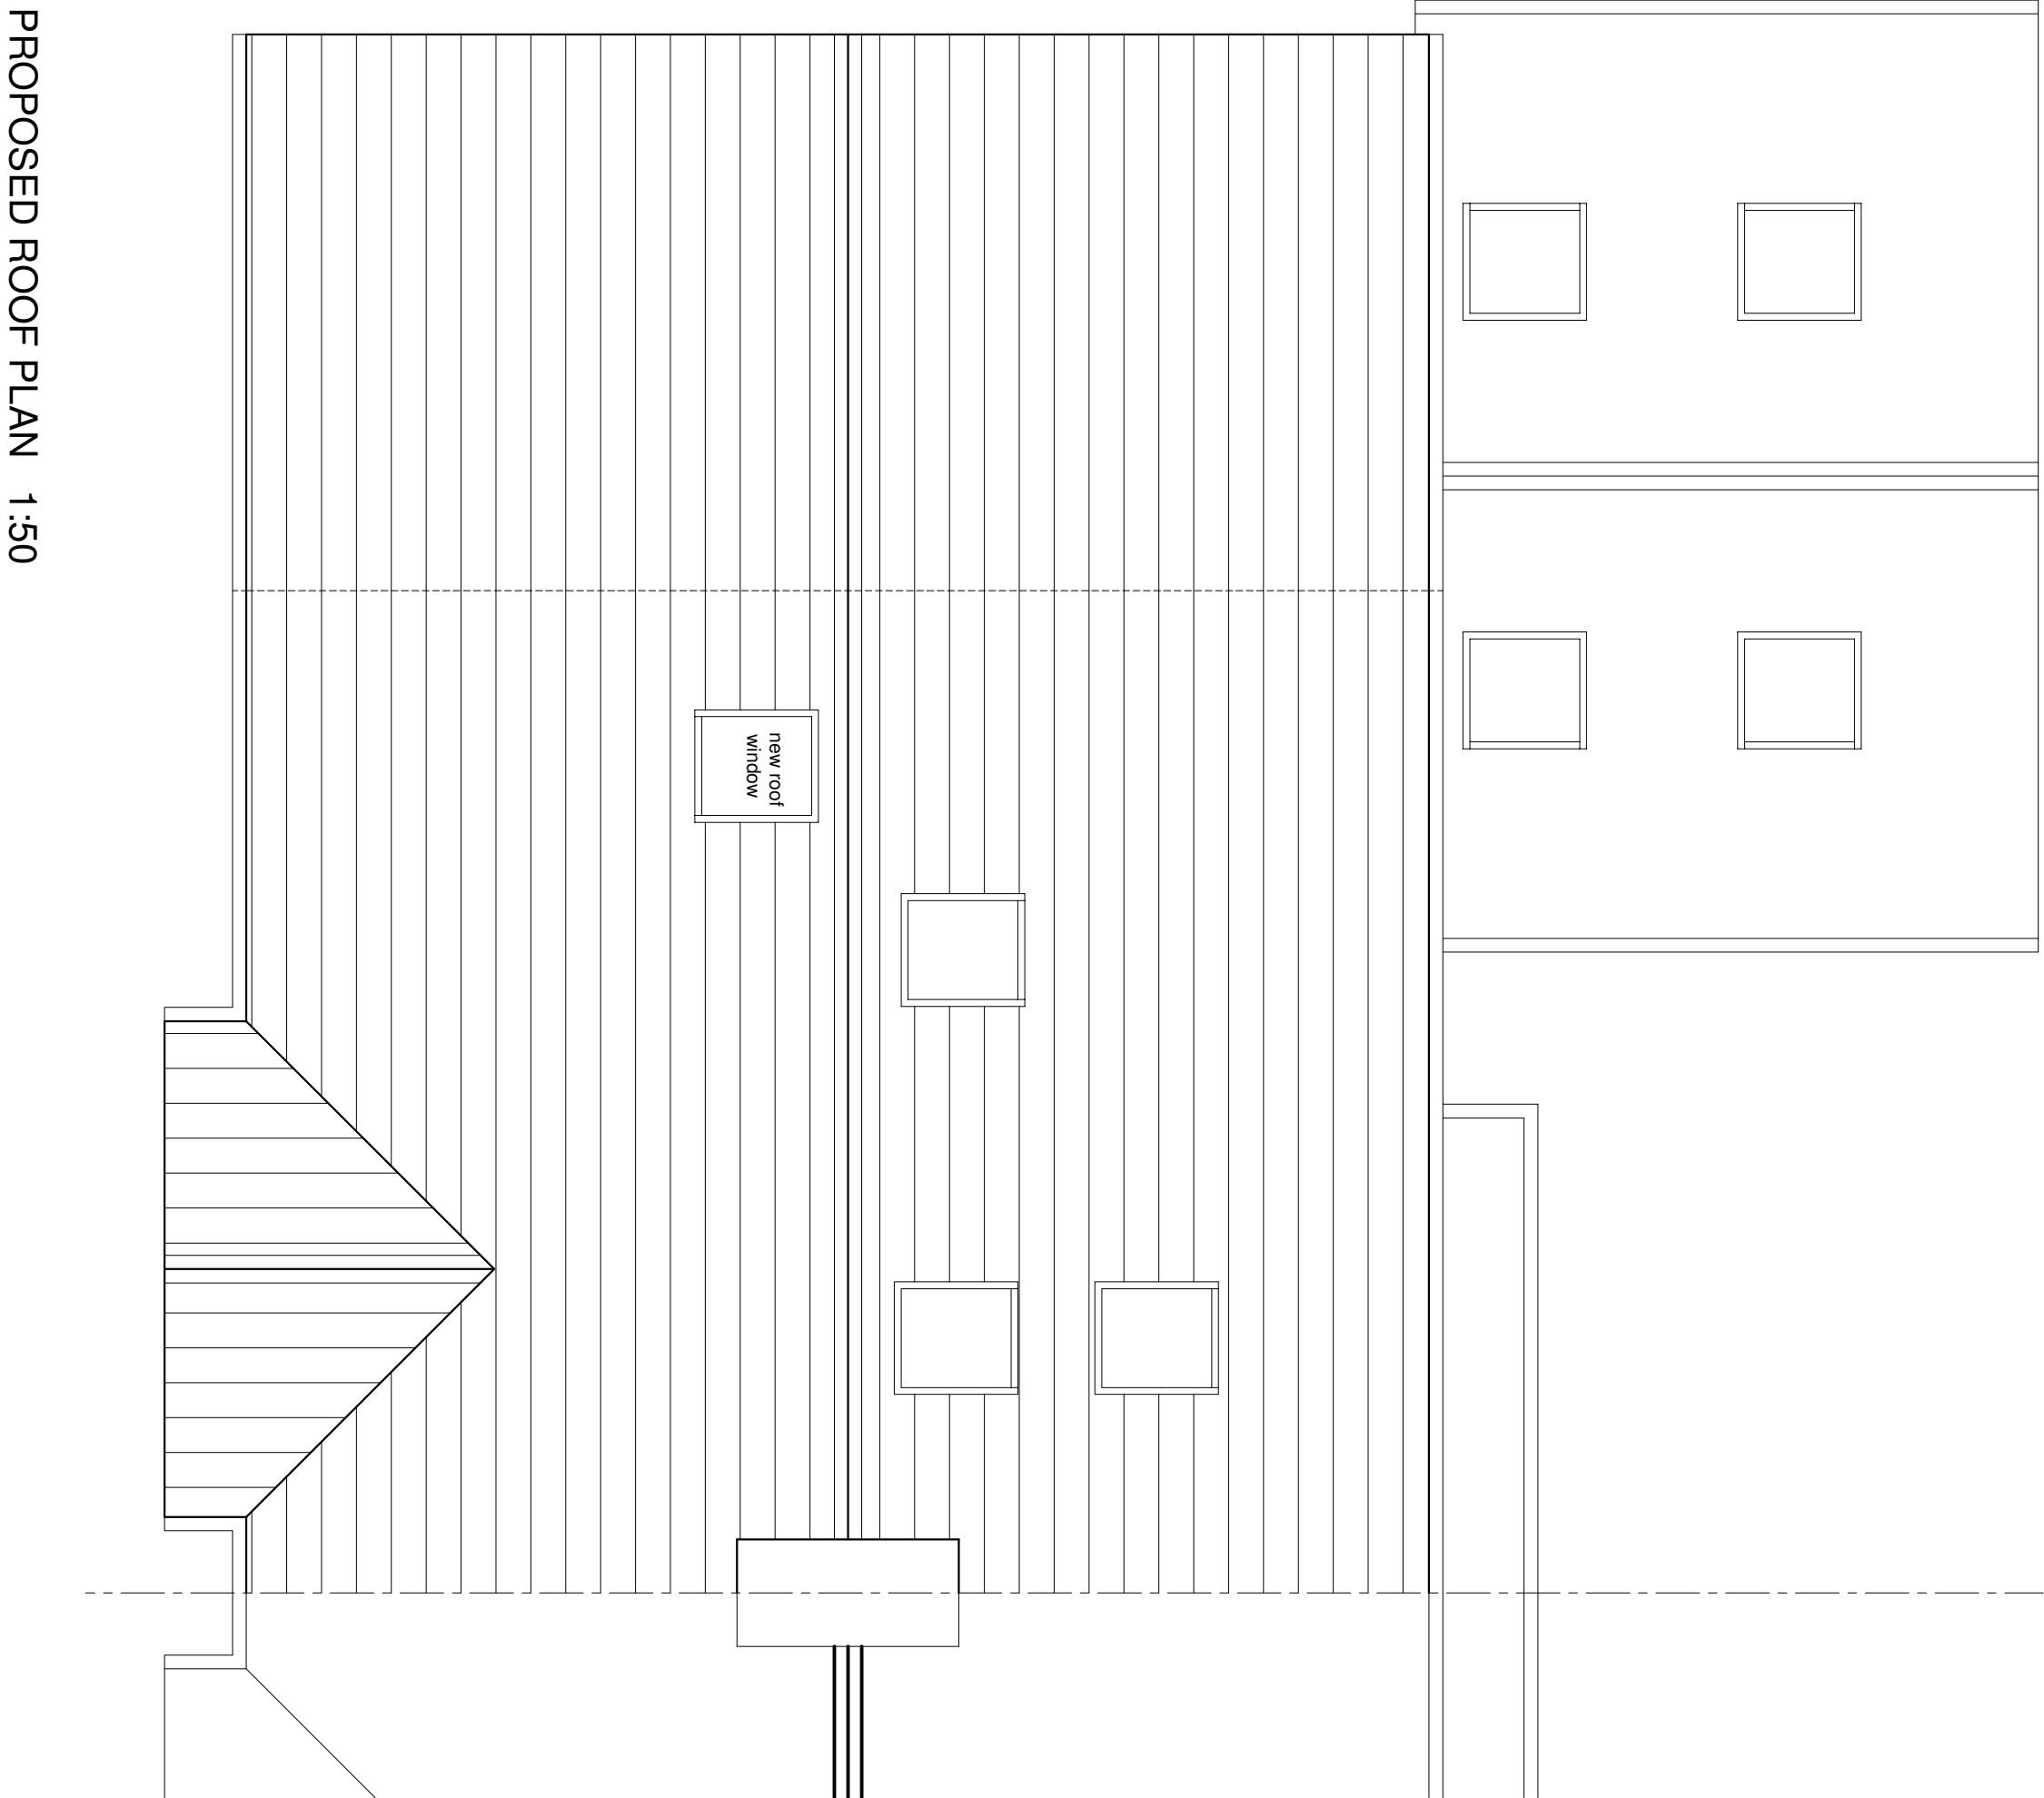

Address		11 Nursery Road, Prestwich, Gtr. Manchester, M25 3EP
Project Ref:	294-01	
Drawing Title	Proposed Floor Plans	
Drawing No.	12	
Scale	Stated @ A1	
Date	29/08/2025	
Drawn By	RM	
Checked By	RM	
Stage	Planning	
Revision		

Hive Architects Studio Ltd.
Beck House, 77a King Street,
Knutsford, WA16 6DX
T: 01565 748050
E: hello@hivearchitects.co.uk
W: www.hivearchitects.co.uk
Registered in England: 07351988

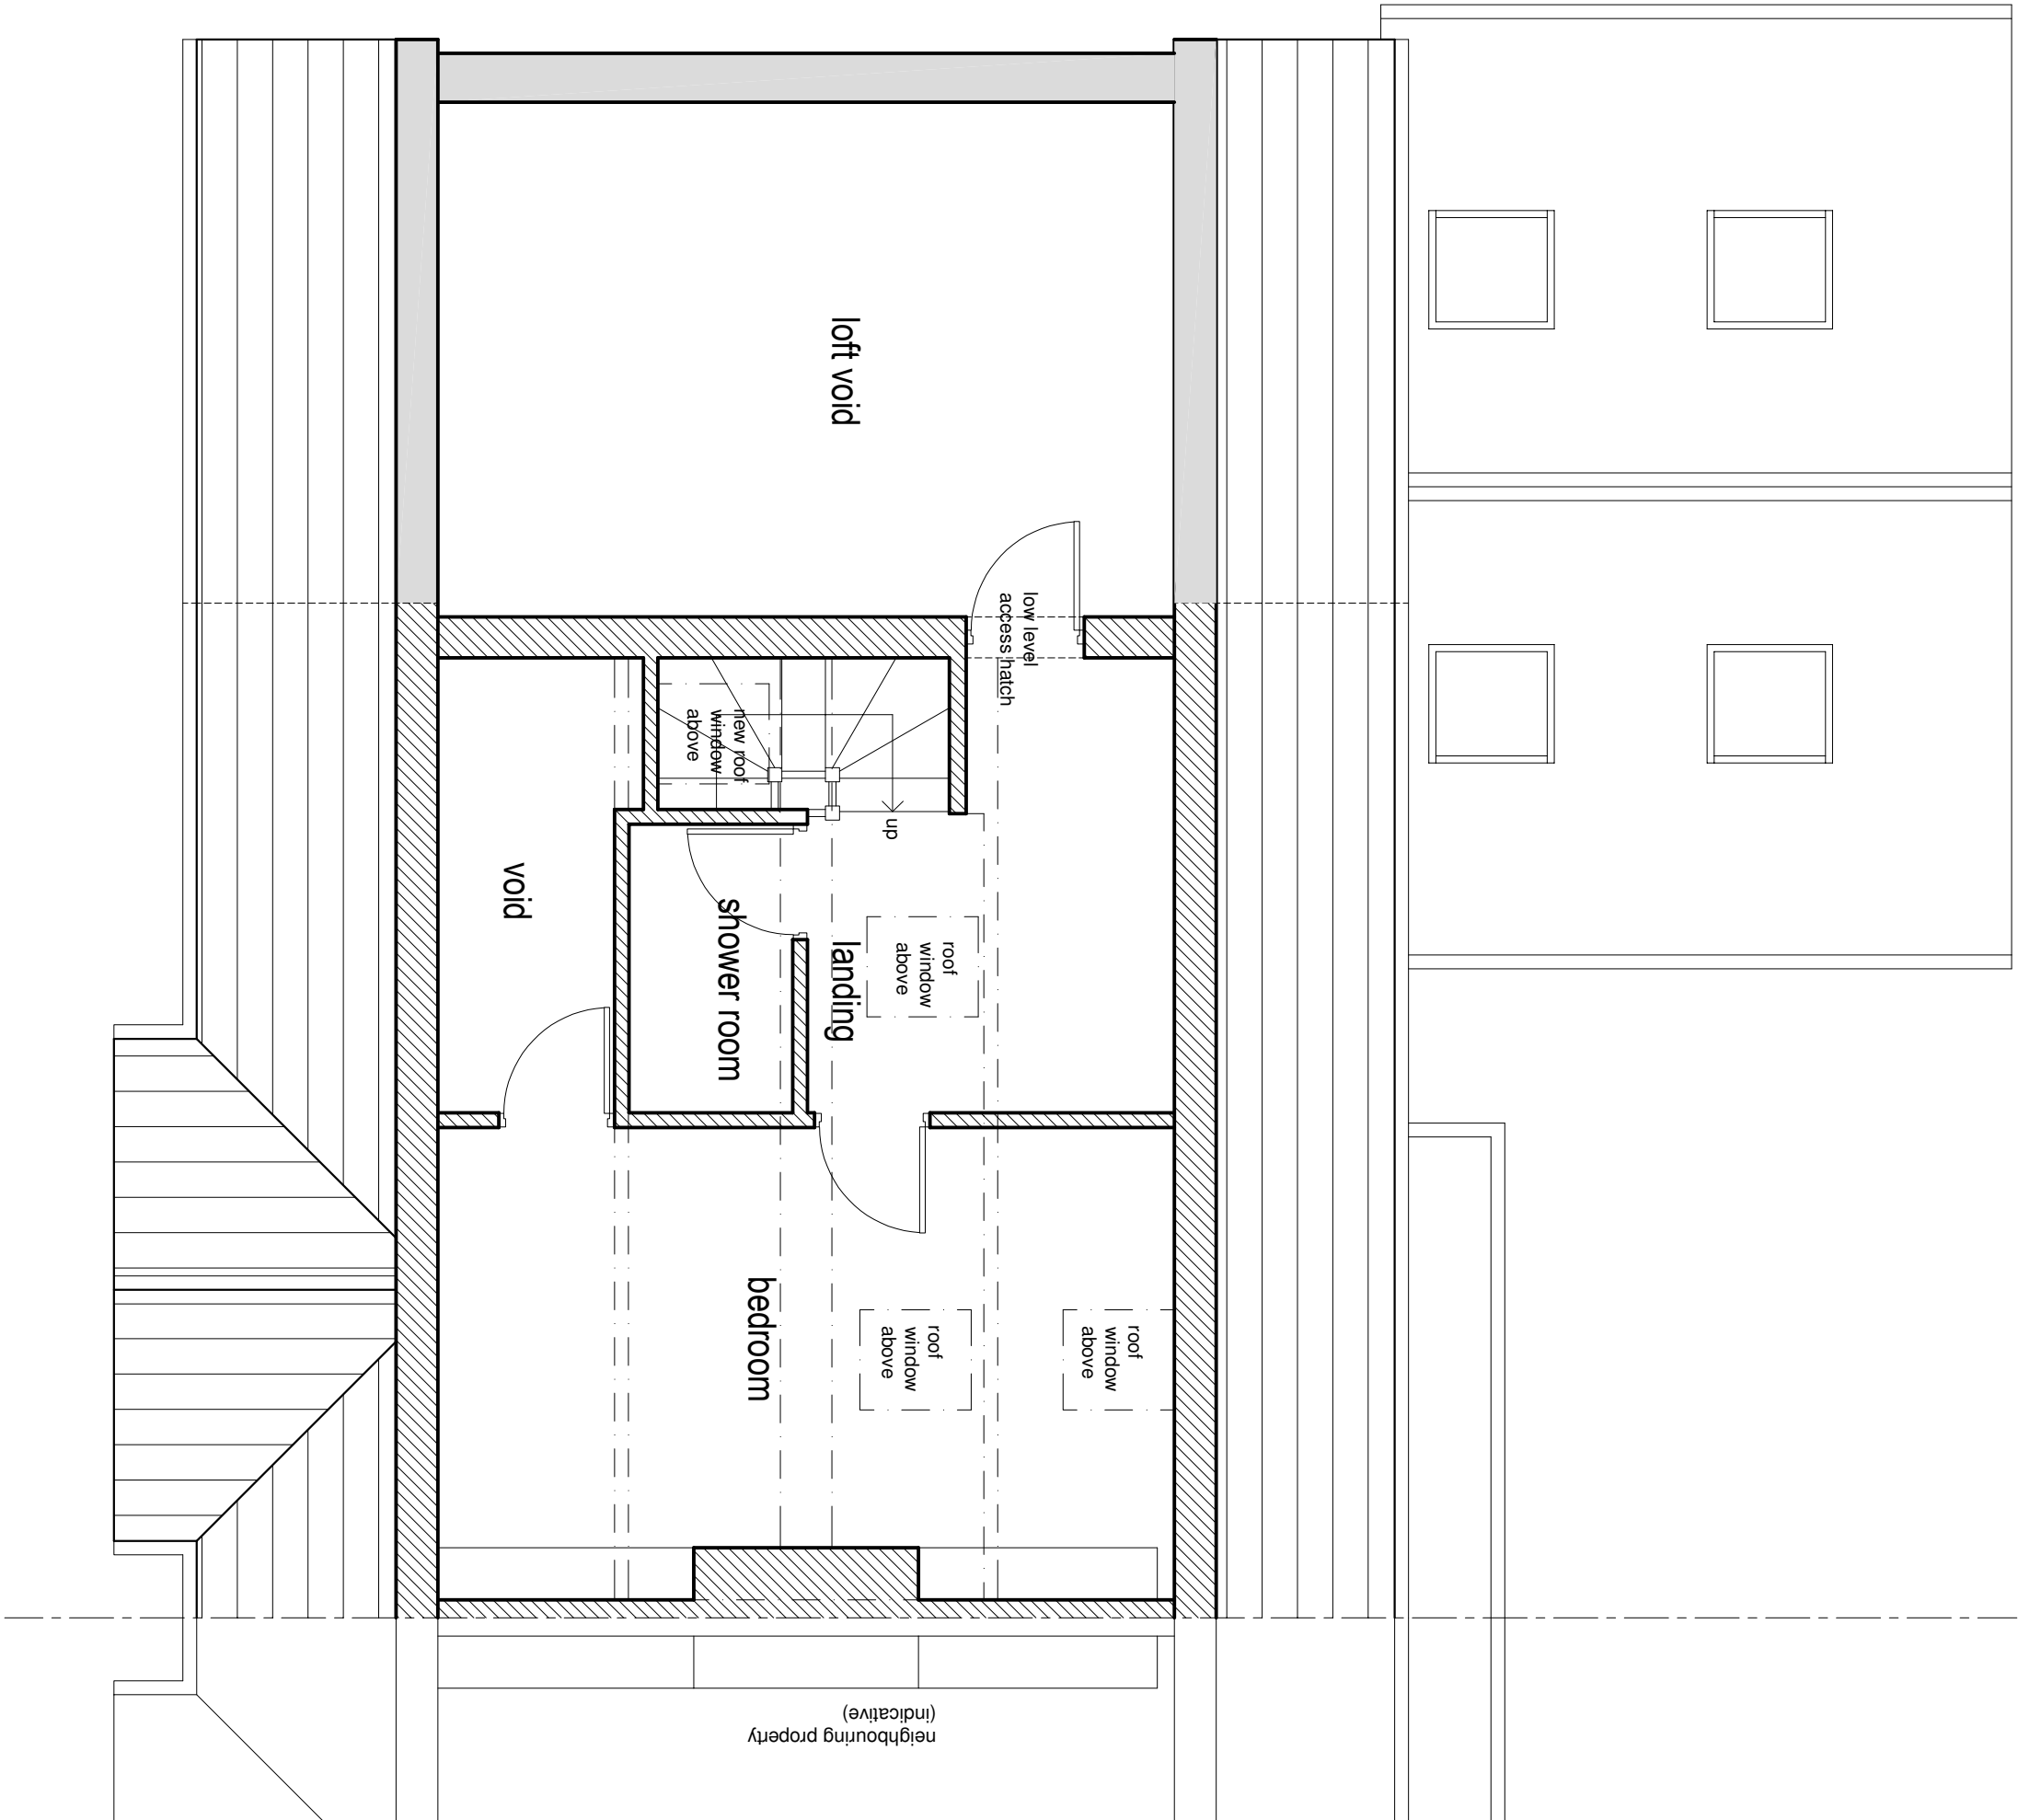