


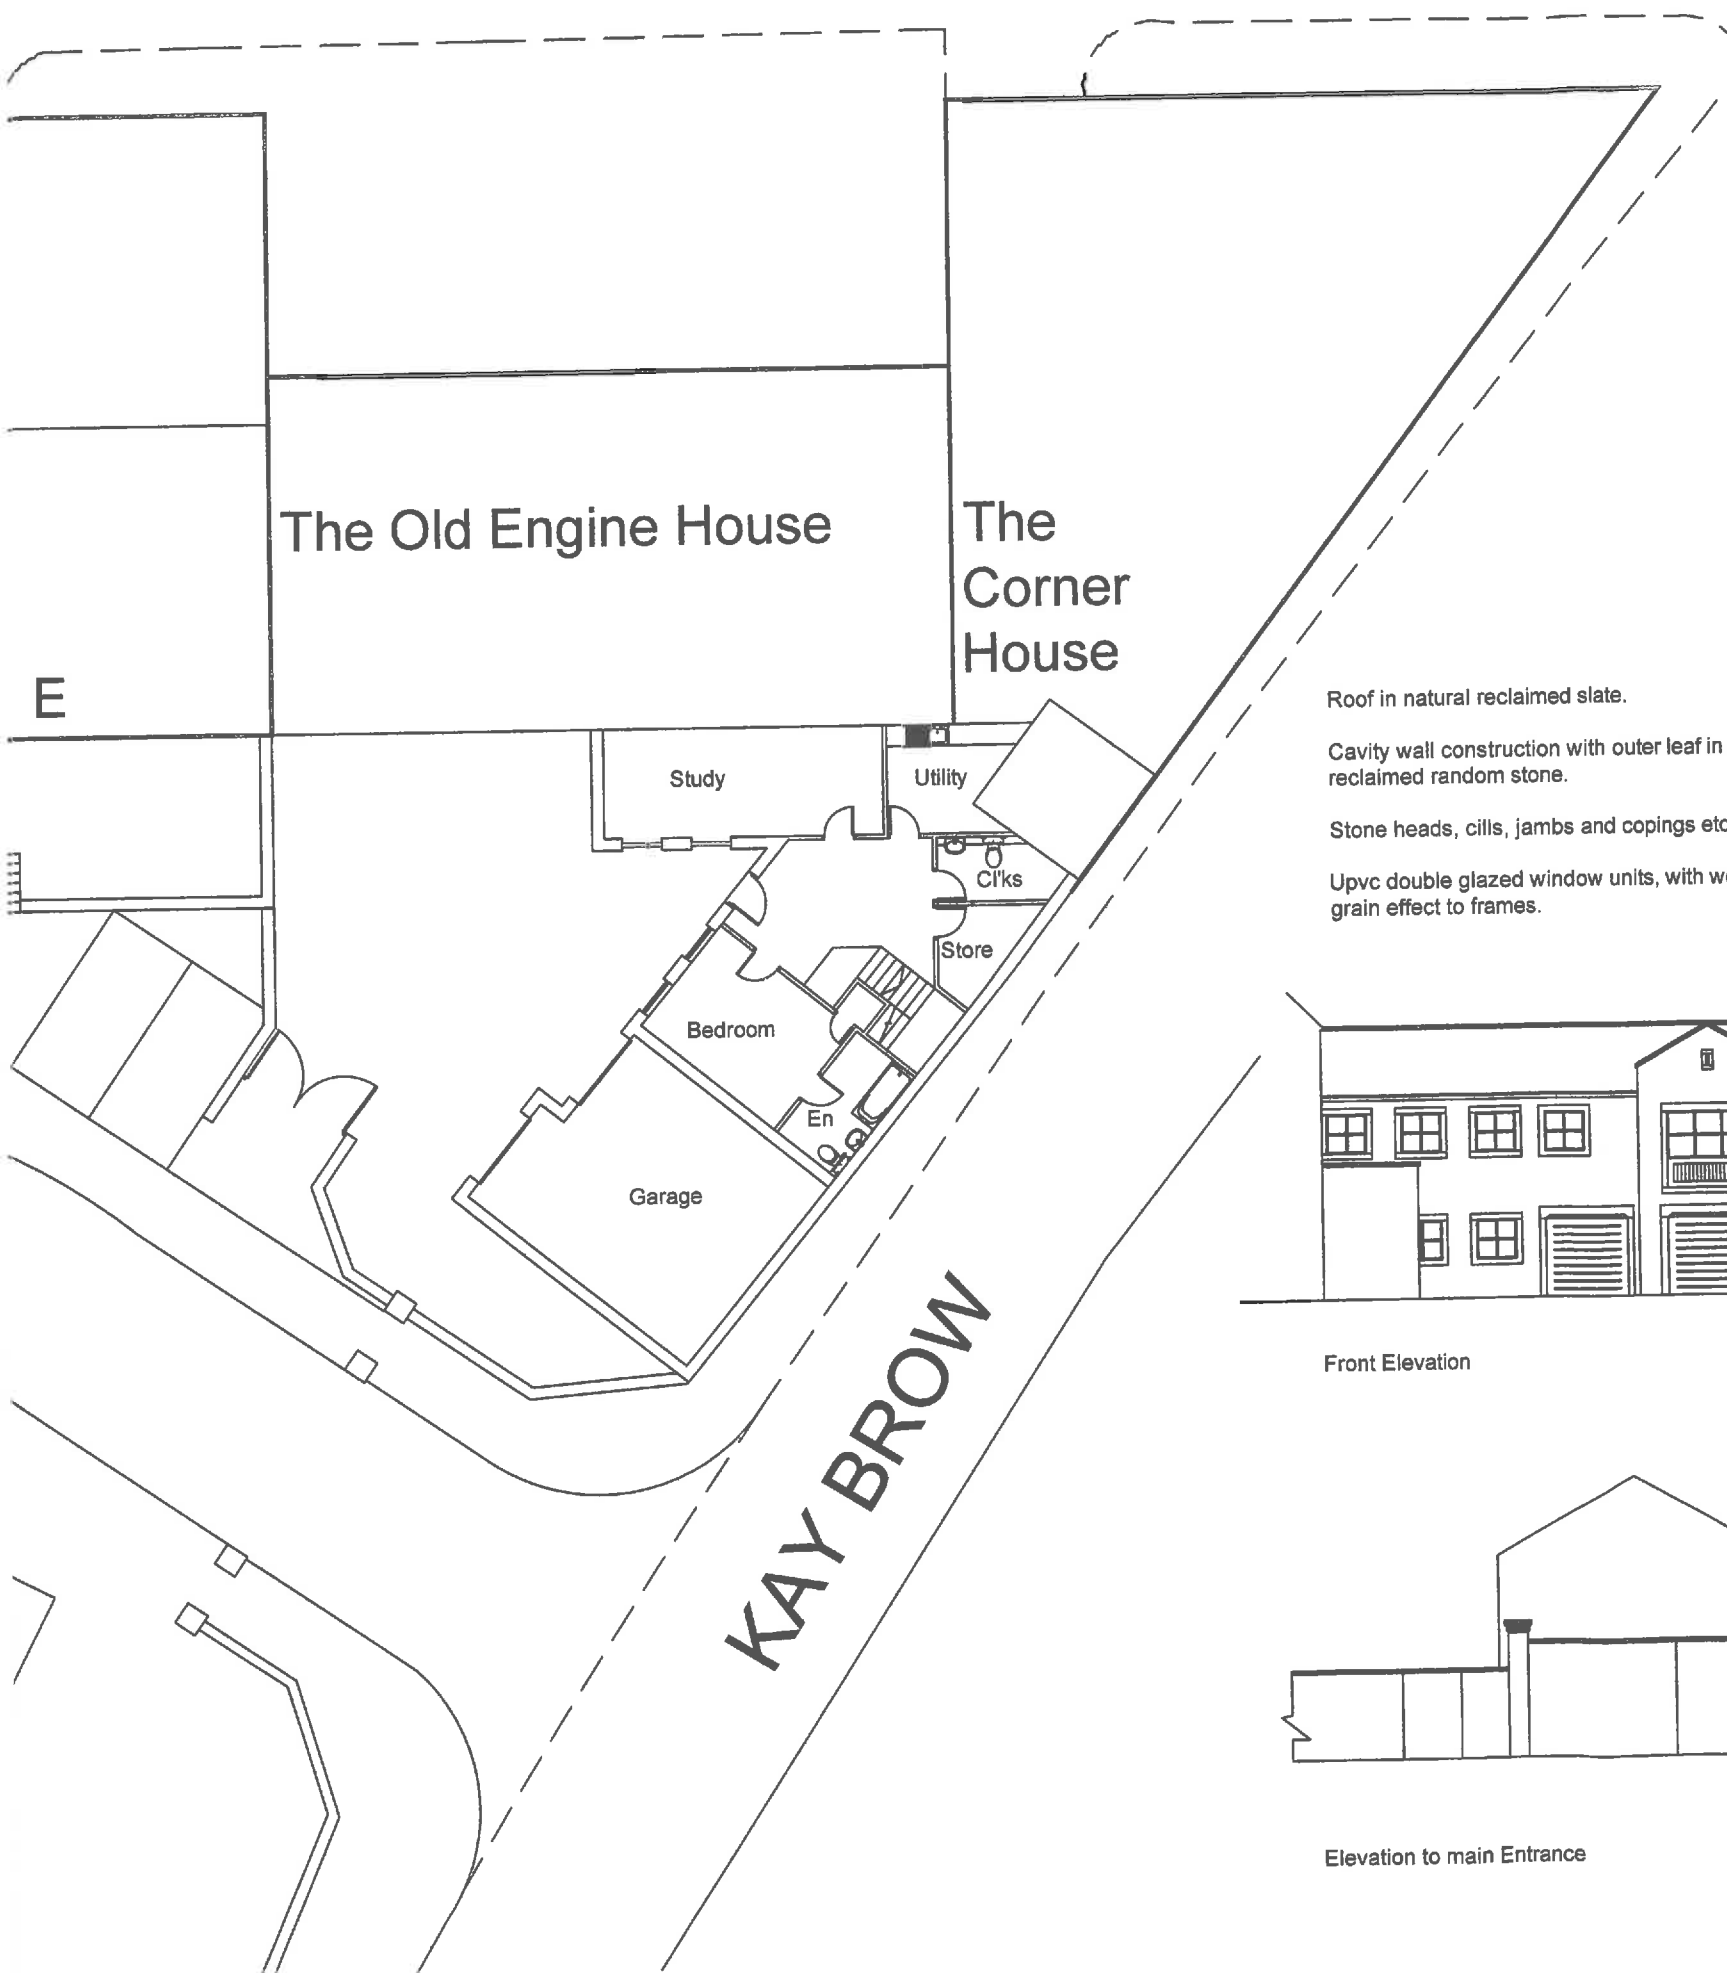

Roof in natural reclaimed slate.


Cavity wall construction with outer leaf in natural, reclaimed random stone.

Stone heads, cills, jambs and copings etc.

Upvc double glazed window units, with wood grain effect to frames.



Front Elevation

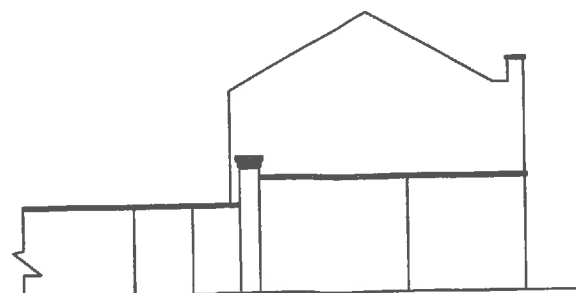

Elevation to main Entrance

client; Greenmount Homes Ltd

project; Proposed House at Cobden Mill, Ramsbottom

drawing ; Sketch Elevation and layout

scale; 1/100

date; March 2014

drawing no; 13-11-23

abacus architectural limited

21 Union Street
Ramsbottom
Lancashire
BL0 9AN

tel; 01706 82 4777

email; mail@abacusarchitectural.com