



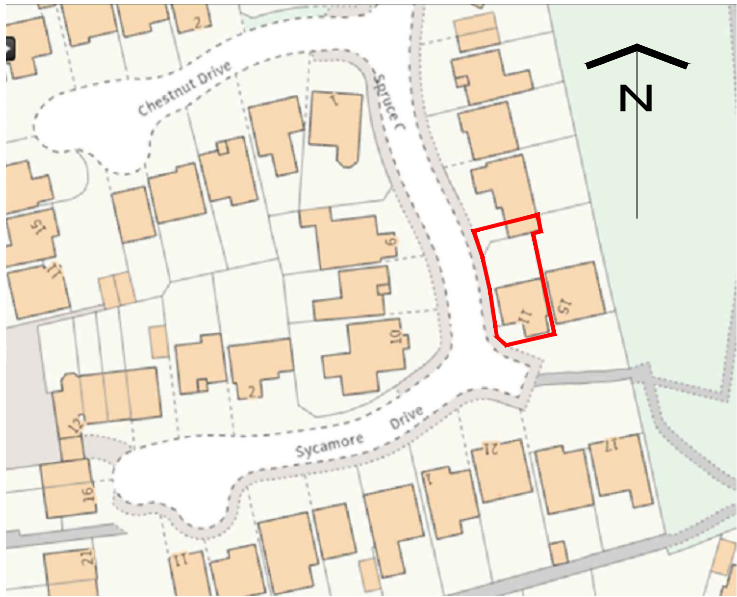


Location Plan (Scale - 1:1250)

0m 10 20 30 40 50 60m

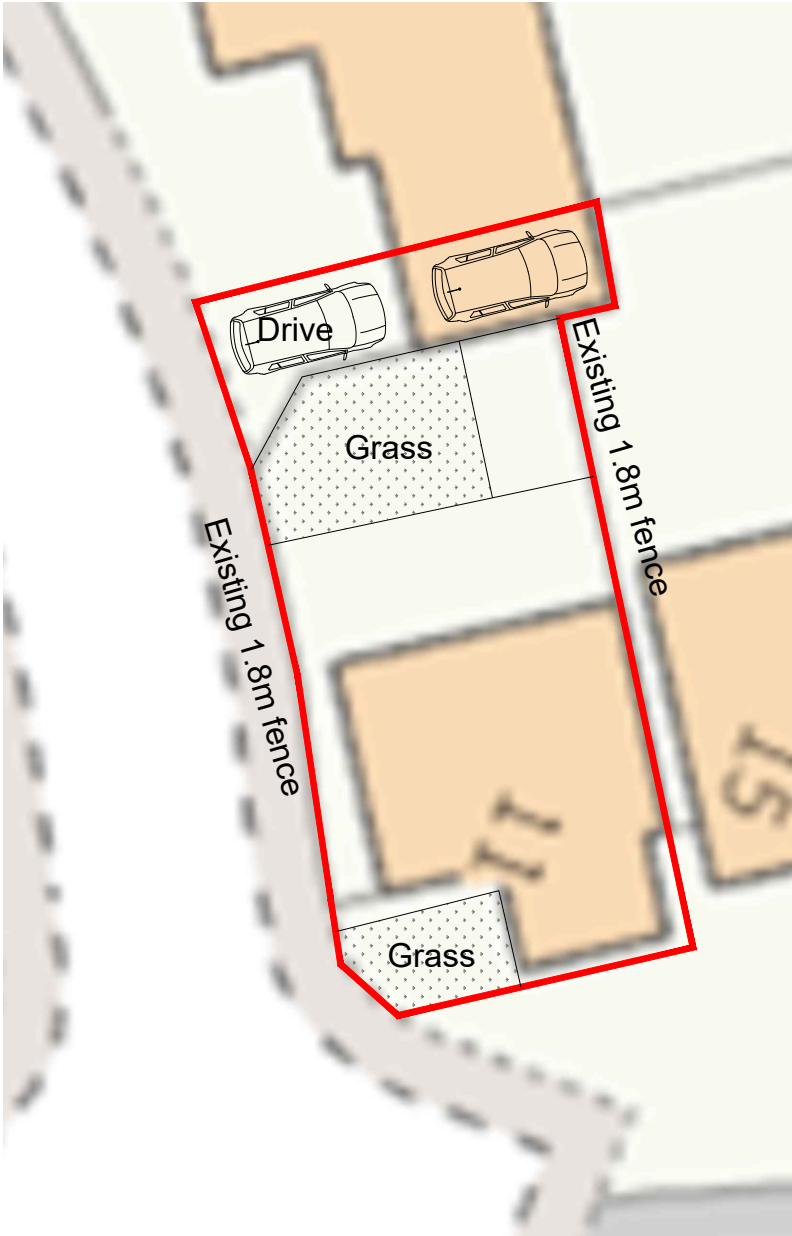

Existing Site Plan (Scale - 1:200)

0m 2 4 6 8 10m

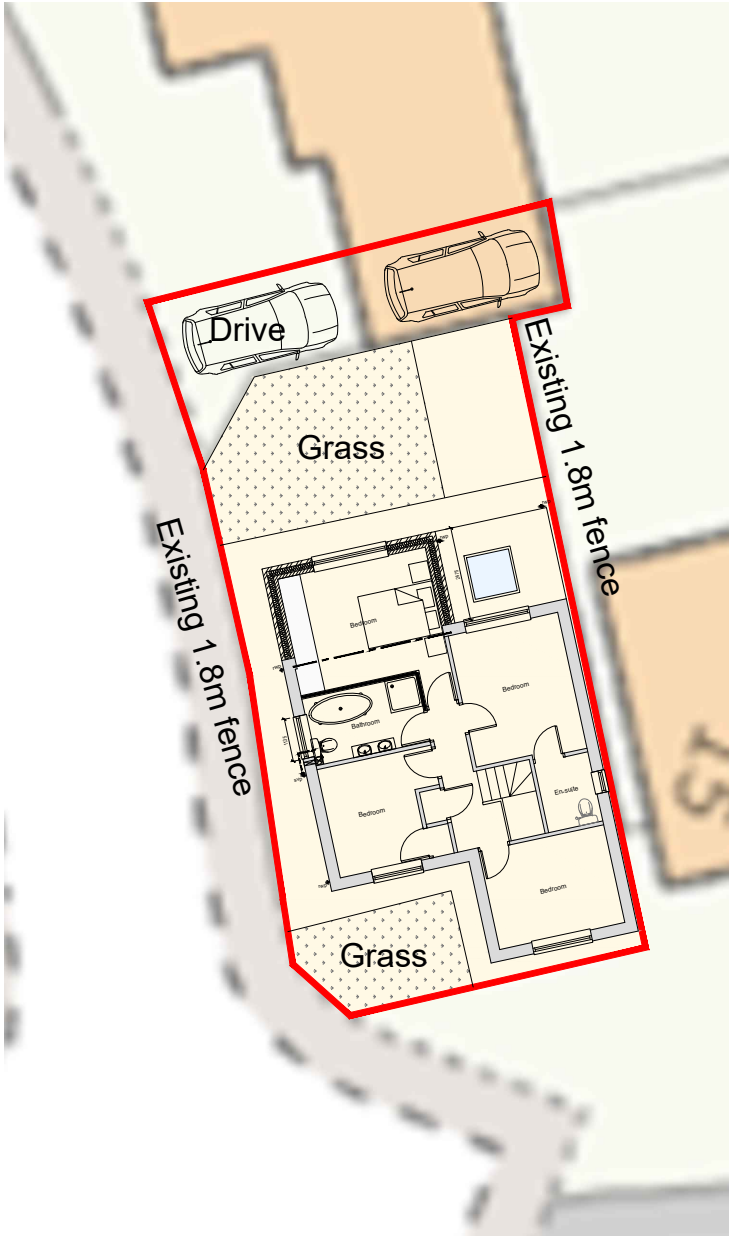

Proposed Site Plan (Scale - 1:200)

0m 2 4 6 8 10m

This drawing is to be read in conjunction with all related drawings. All dimensions must be checked and verified on site before commencing any work or material production. The originator should be notified immediately of any discrepancy.

Ronson
building design
Tel: 07926826016
craig@ronsonbuildingdesign.co.uk

Rev	Date	Description
Issued For : INFORMATION PURPOSES ONLY		
Client		
-		
Project		
11 Spruce Crescent		
Scheme - Drawing Title		
Location & Site Plan		
-/	01	Date 31-01-2026
Project No.	Drawing No.	Revision Scale As Noted @ A3