



MATERIALS KEY


-  EXISTING ROOF TILES - CONCRETE INTERLOCKING, WEATHERED GREY/BROWN
-  EXISTING RAINWATER GOODS - BLACK uPVC GUTTERING AND DOWNPIPES
-  EXISTING EAVES & VERGE - uPVC WHITE FASCIA BOARDS AND uPVC WHITE SOFFITS
-  EXISTING FACING BRICK - STANDARD PRESSED RED/ORANGE BRICK
-  EXISTING PAINTED RENDER - OFF-WHITE/CREAM.
-  EXISTING DOUBLE GLAZED WINDOWS - WHITE uPVC.
-  EXISTING uPVC DOOR - BLACK WITH DECORATIVE GLAZED PANEL.
-  EXISTING NEIGHBOURS SINGLE STOREY EXTENSION - CURRENTLY BLOCKWORK - PRESUMED TO BE RENDER IN THE FUTURE.

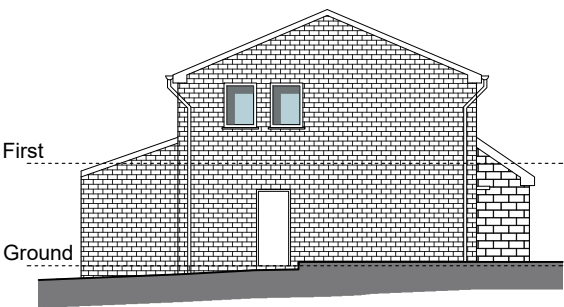


EXISTING WEST ELEVATION
47 Byron Rd
SCALE 1:200 @ A3

 


EXISTING NORTH ELEVATION
47 Byron Rd
SCALE 1:200 @ A3

 

EXISTING EAST ELEVATION
47 Byron Rd
SCALE 1:200 @ A3

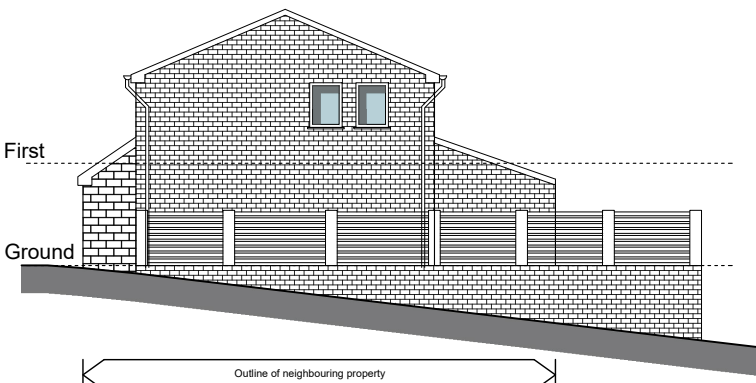

EXISTING SOUTH ELEVATION
47 Byron Rd
SCALE 1:200 @ A3

 

REV A: REAR EXISTING PITCHED ROOF AMENDED.		PD	12/02/26
REV:	DESCRIPTION:	BY:	DATE:
STATUS:		PLANNING ISSUE	
		Solum Studio Architectural services Solumstudio@outlook.com 07903370121	
CLIENT:		NICK WHITELEGG 46 Byron Rd Greenmount BL84EN	
ARCHITECT:		SOLUM STUDIO Llwyn Mawr Llanrhaeadr LL16 4NH	
SITE:		47 BYRON RD Greenmount, BL8 4EN	
TITLE:		EXISTING ELEVATIONS	
SCALE AT A3:	DATE:	DRAWN:	CHECKED:
1:200 @ A3	03/01/26	PD	
PROJECT NO:	DRAWING NO:	REVISION:	
BY01	AP09	A	