



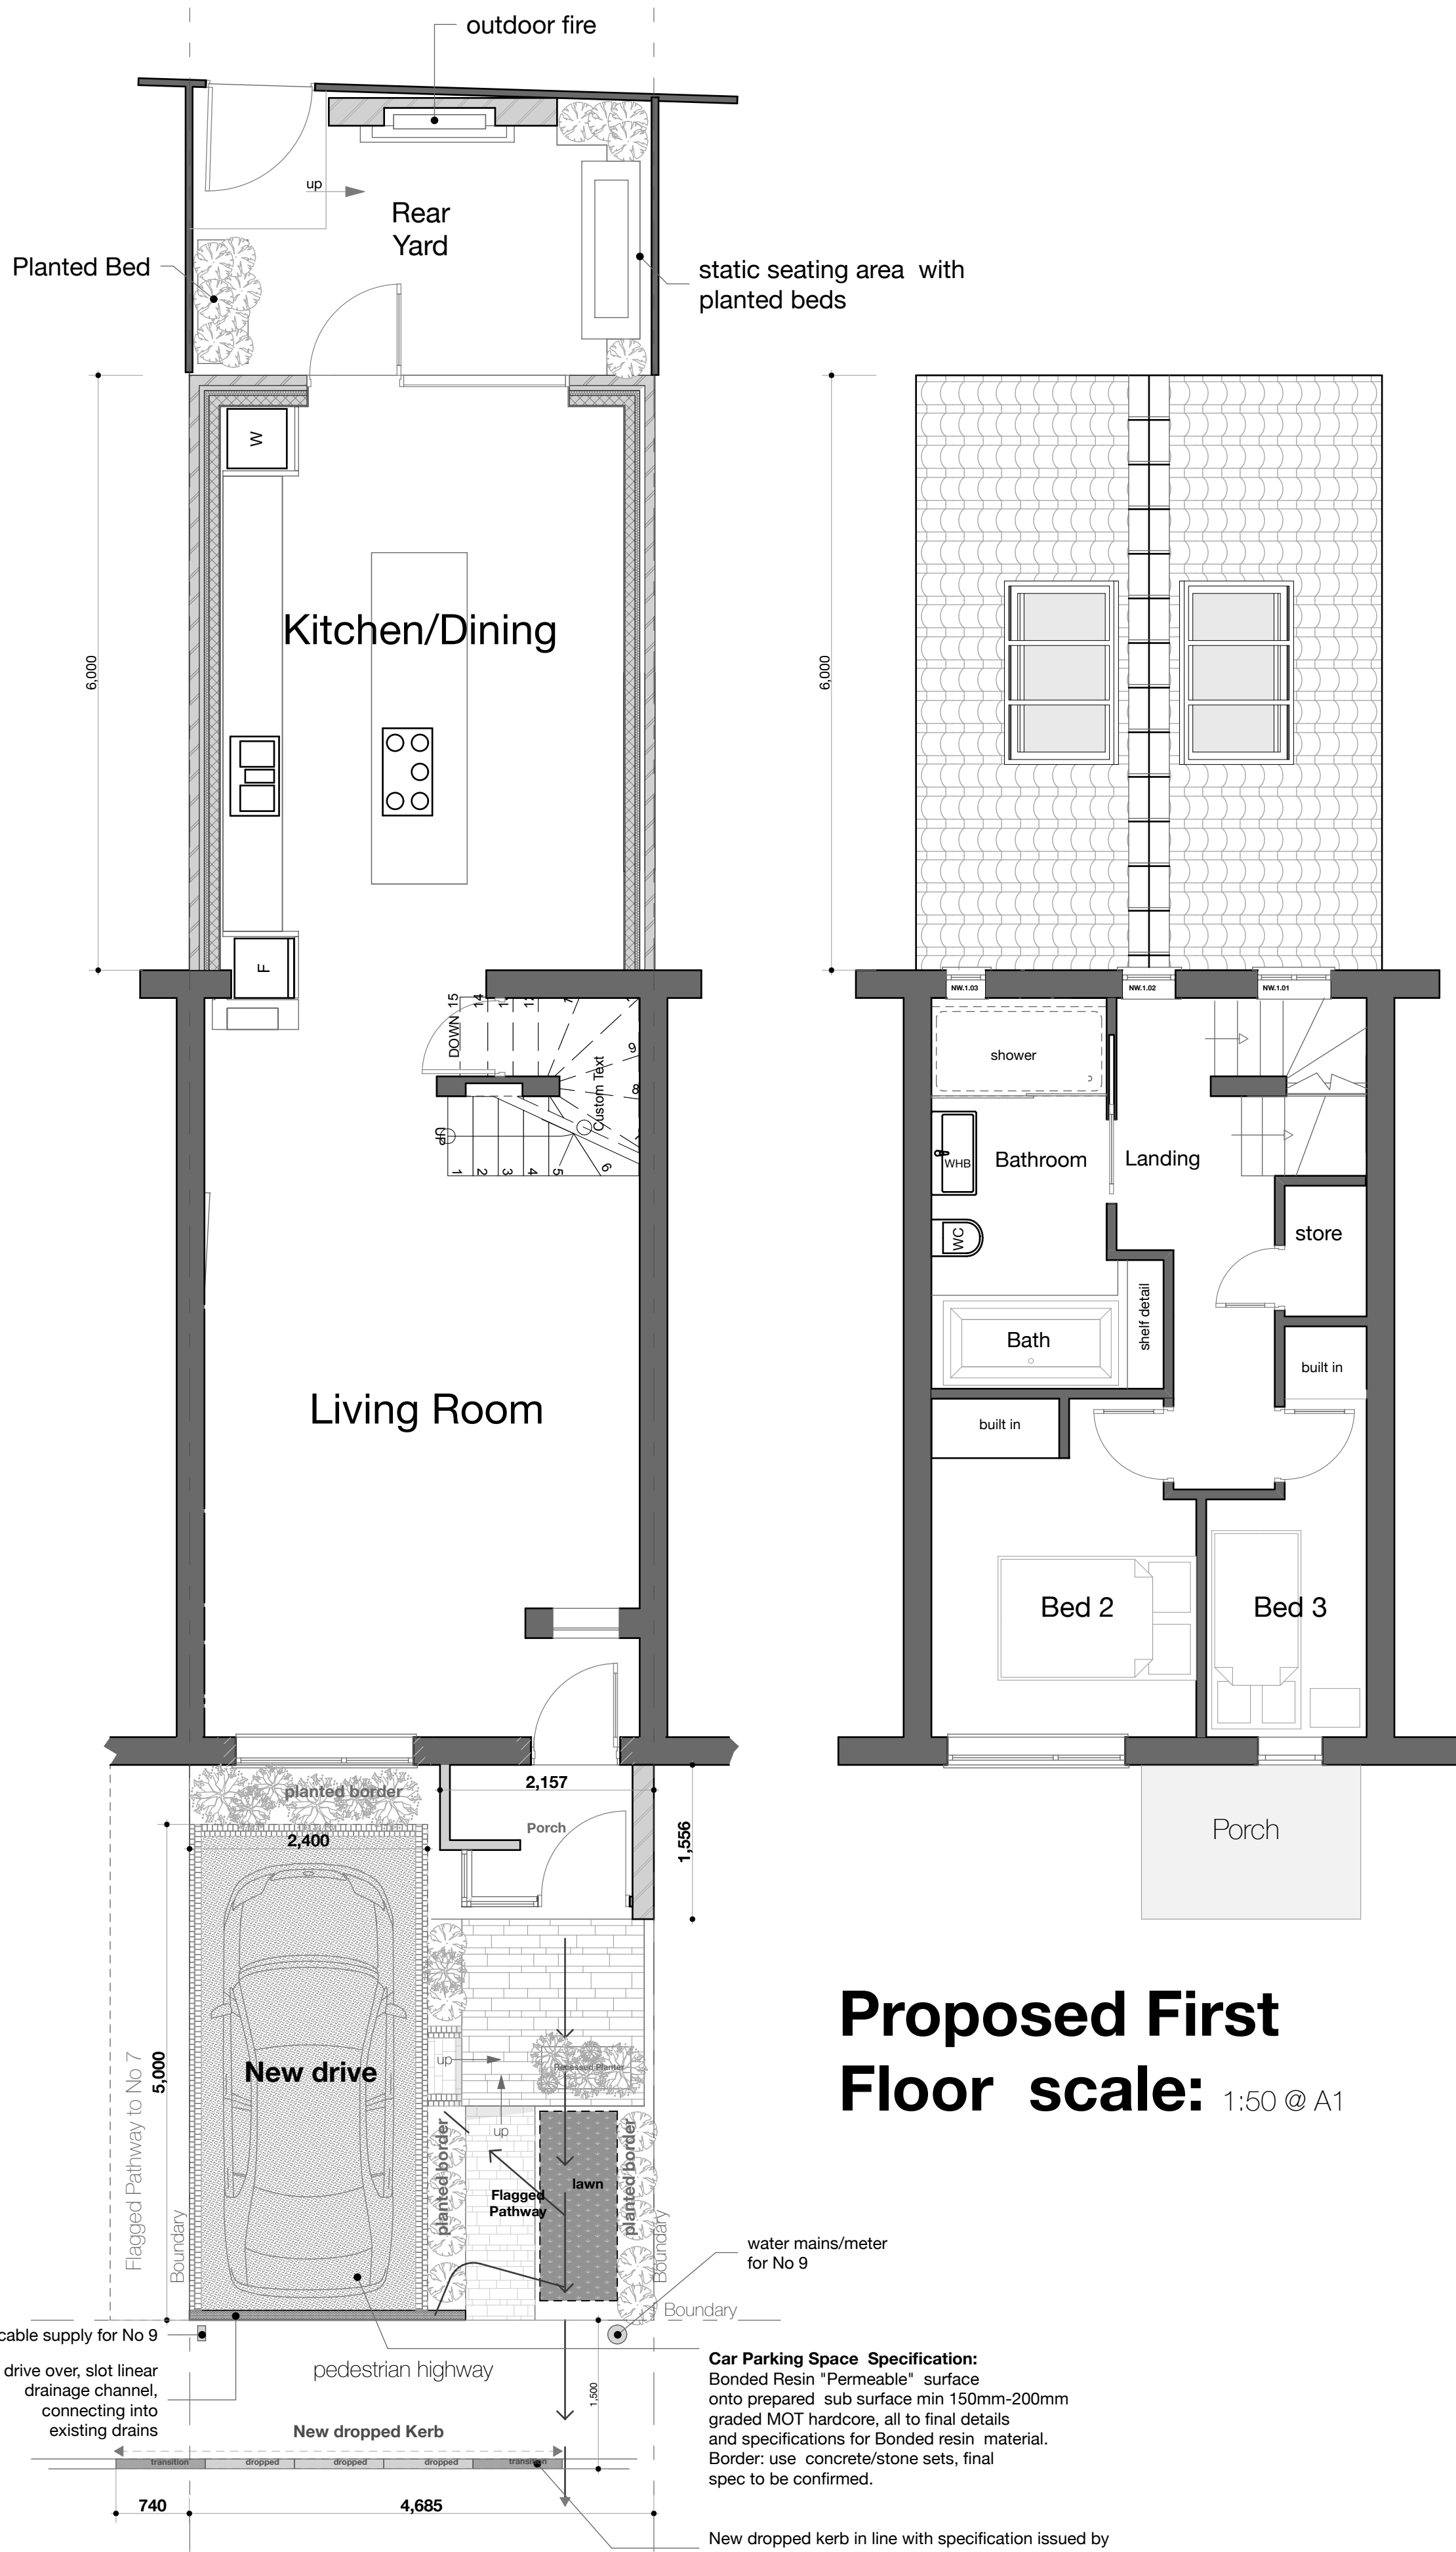


Proposed Ground Floor scale: 1:50 @ A1



Proposed First Floor scale: 1:50 @ A1

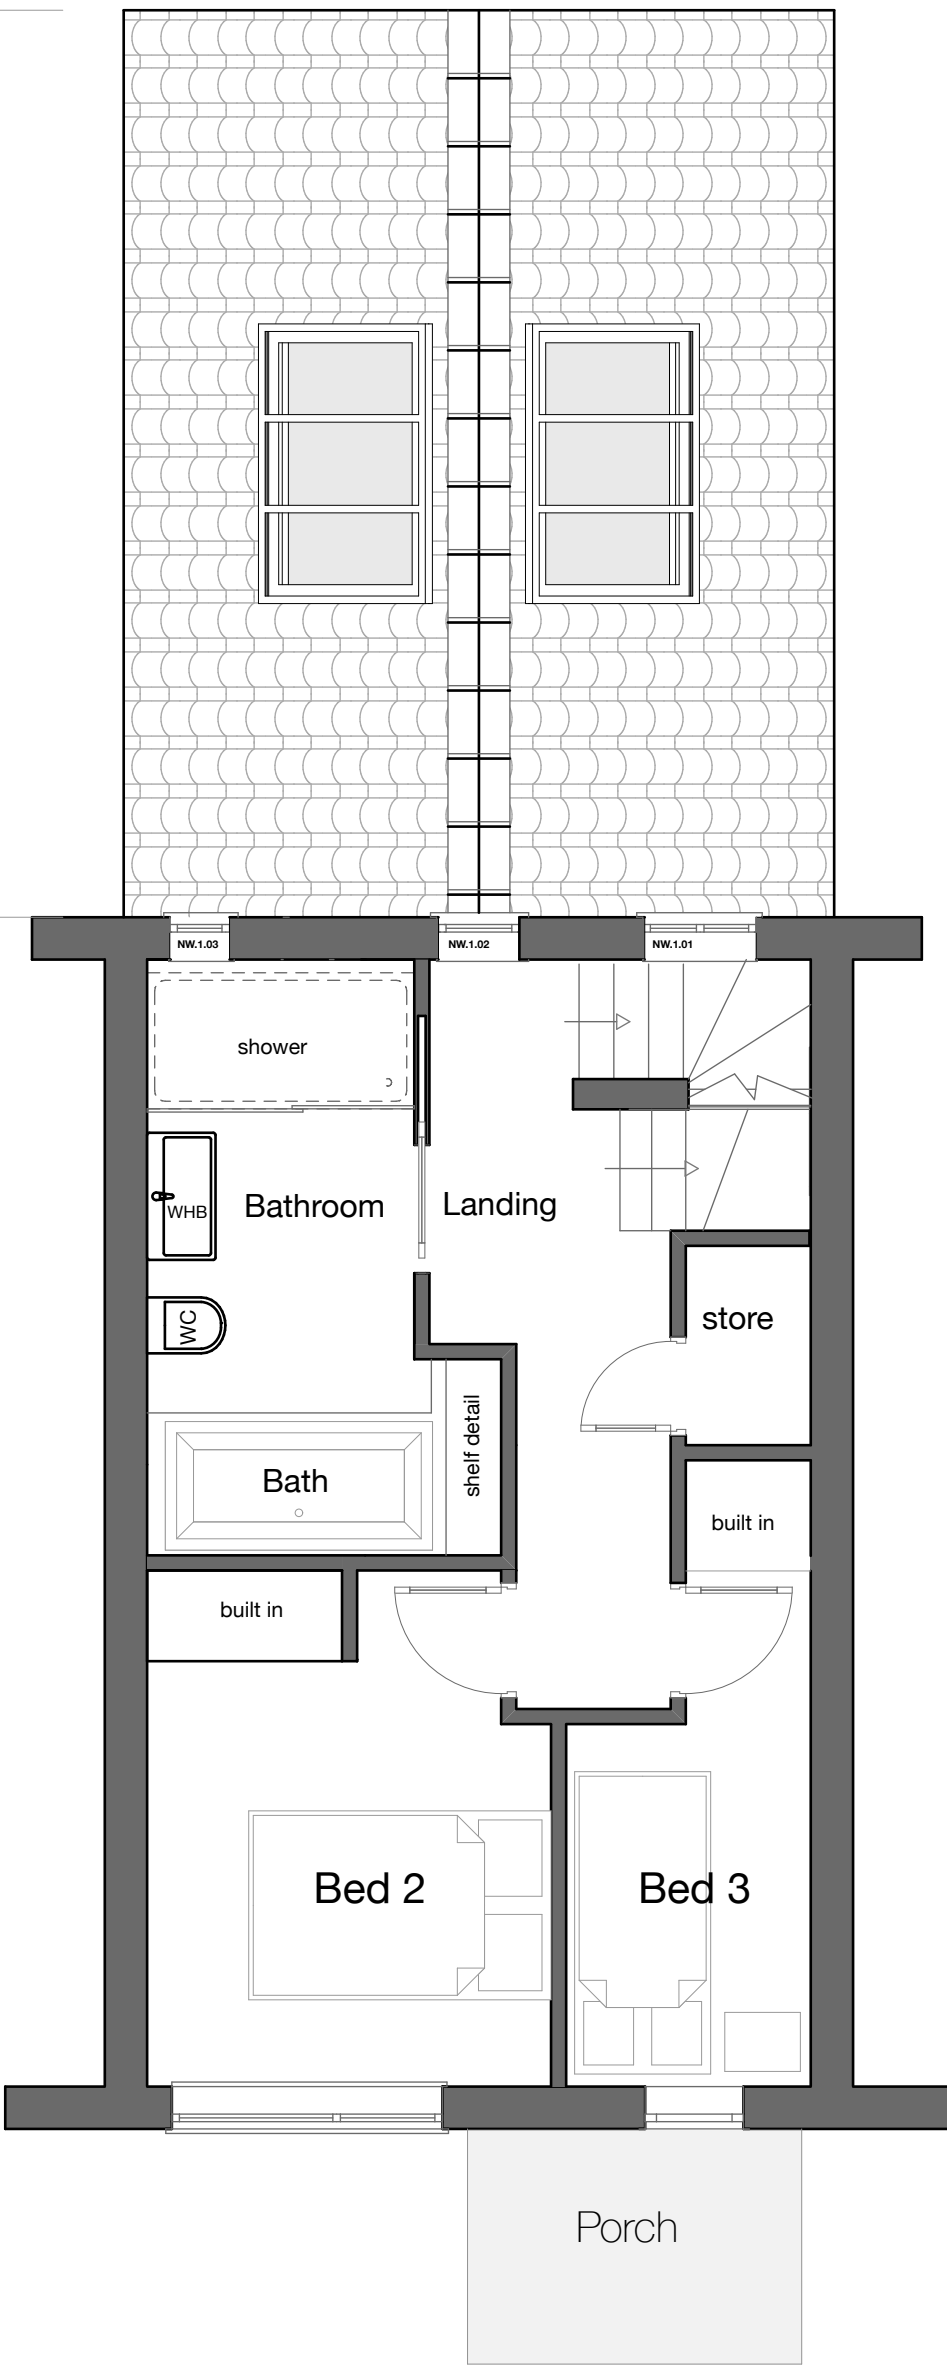

Proposed 2nd Floor Attic scale: 1:50 @ A1

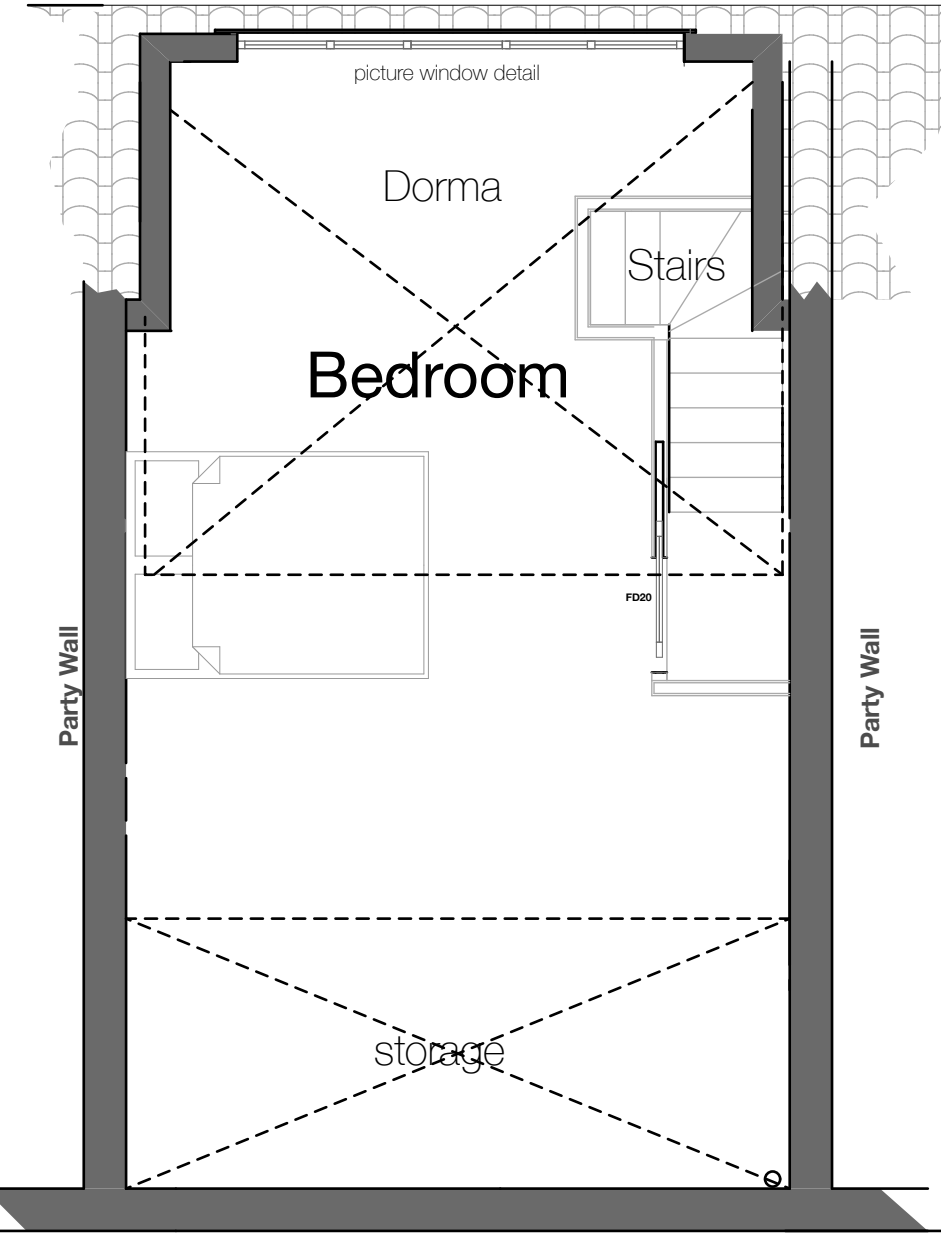

Visual showing rear extensions to Rear

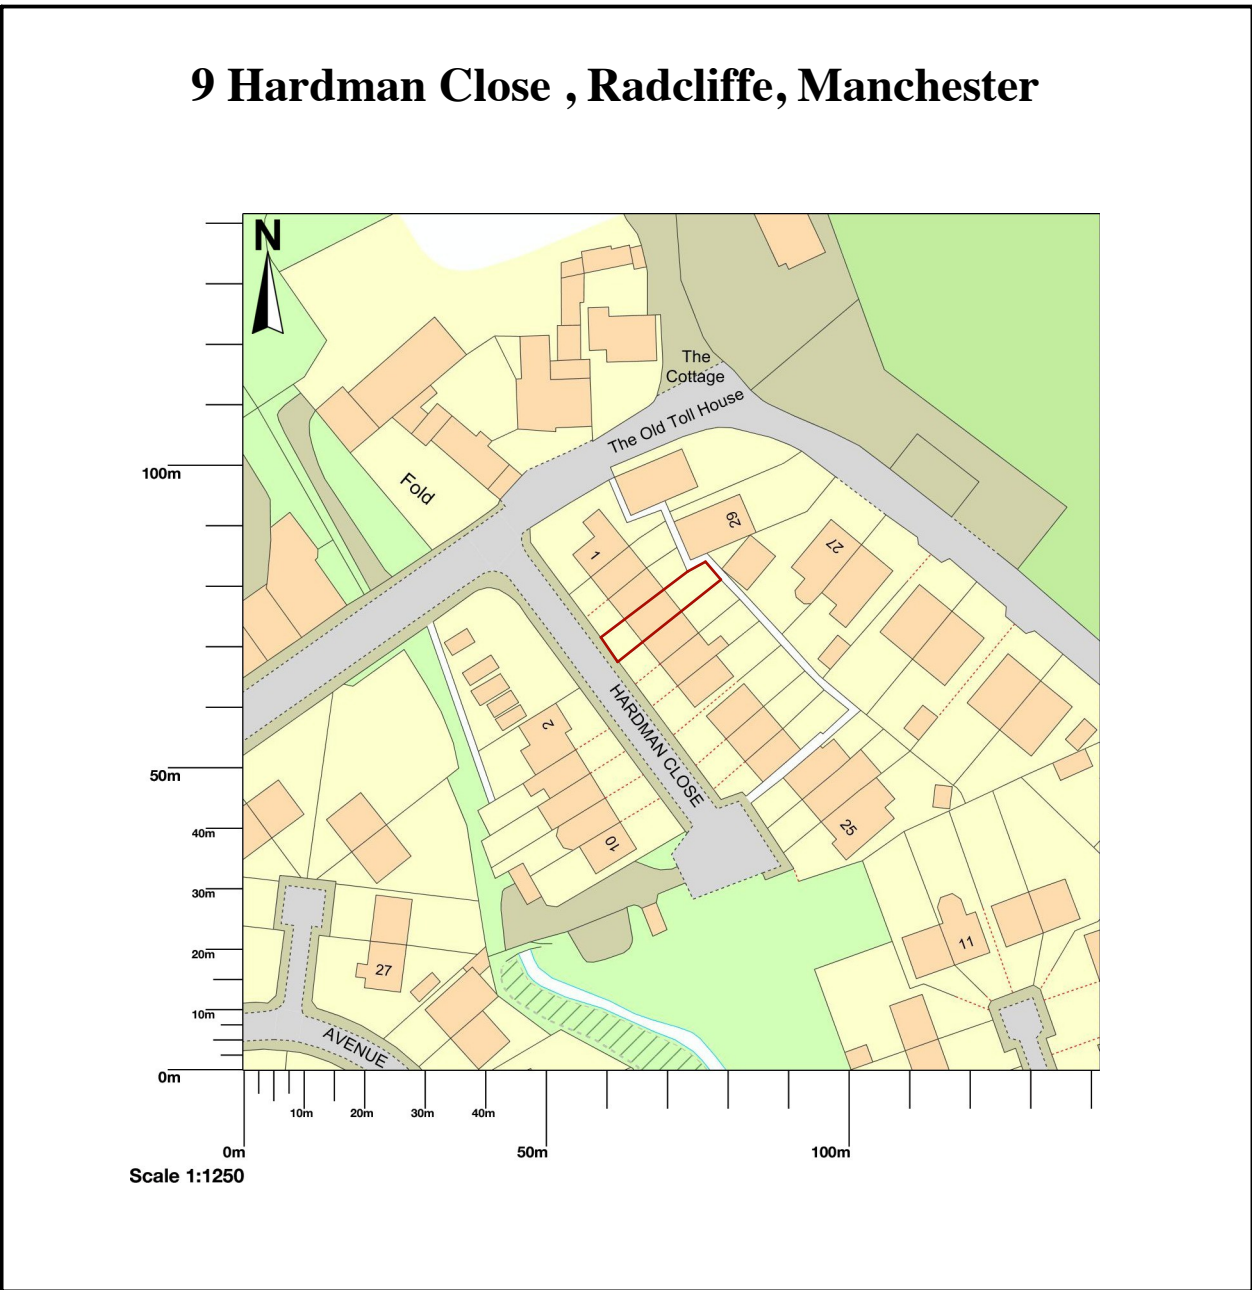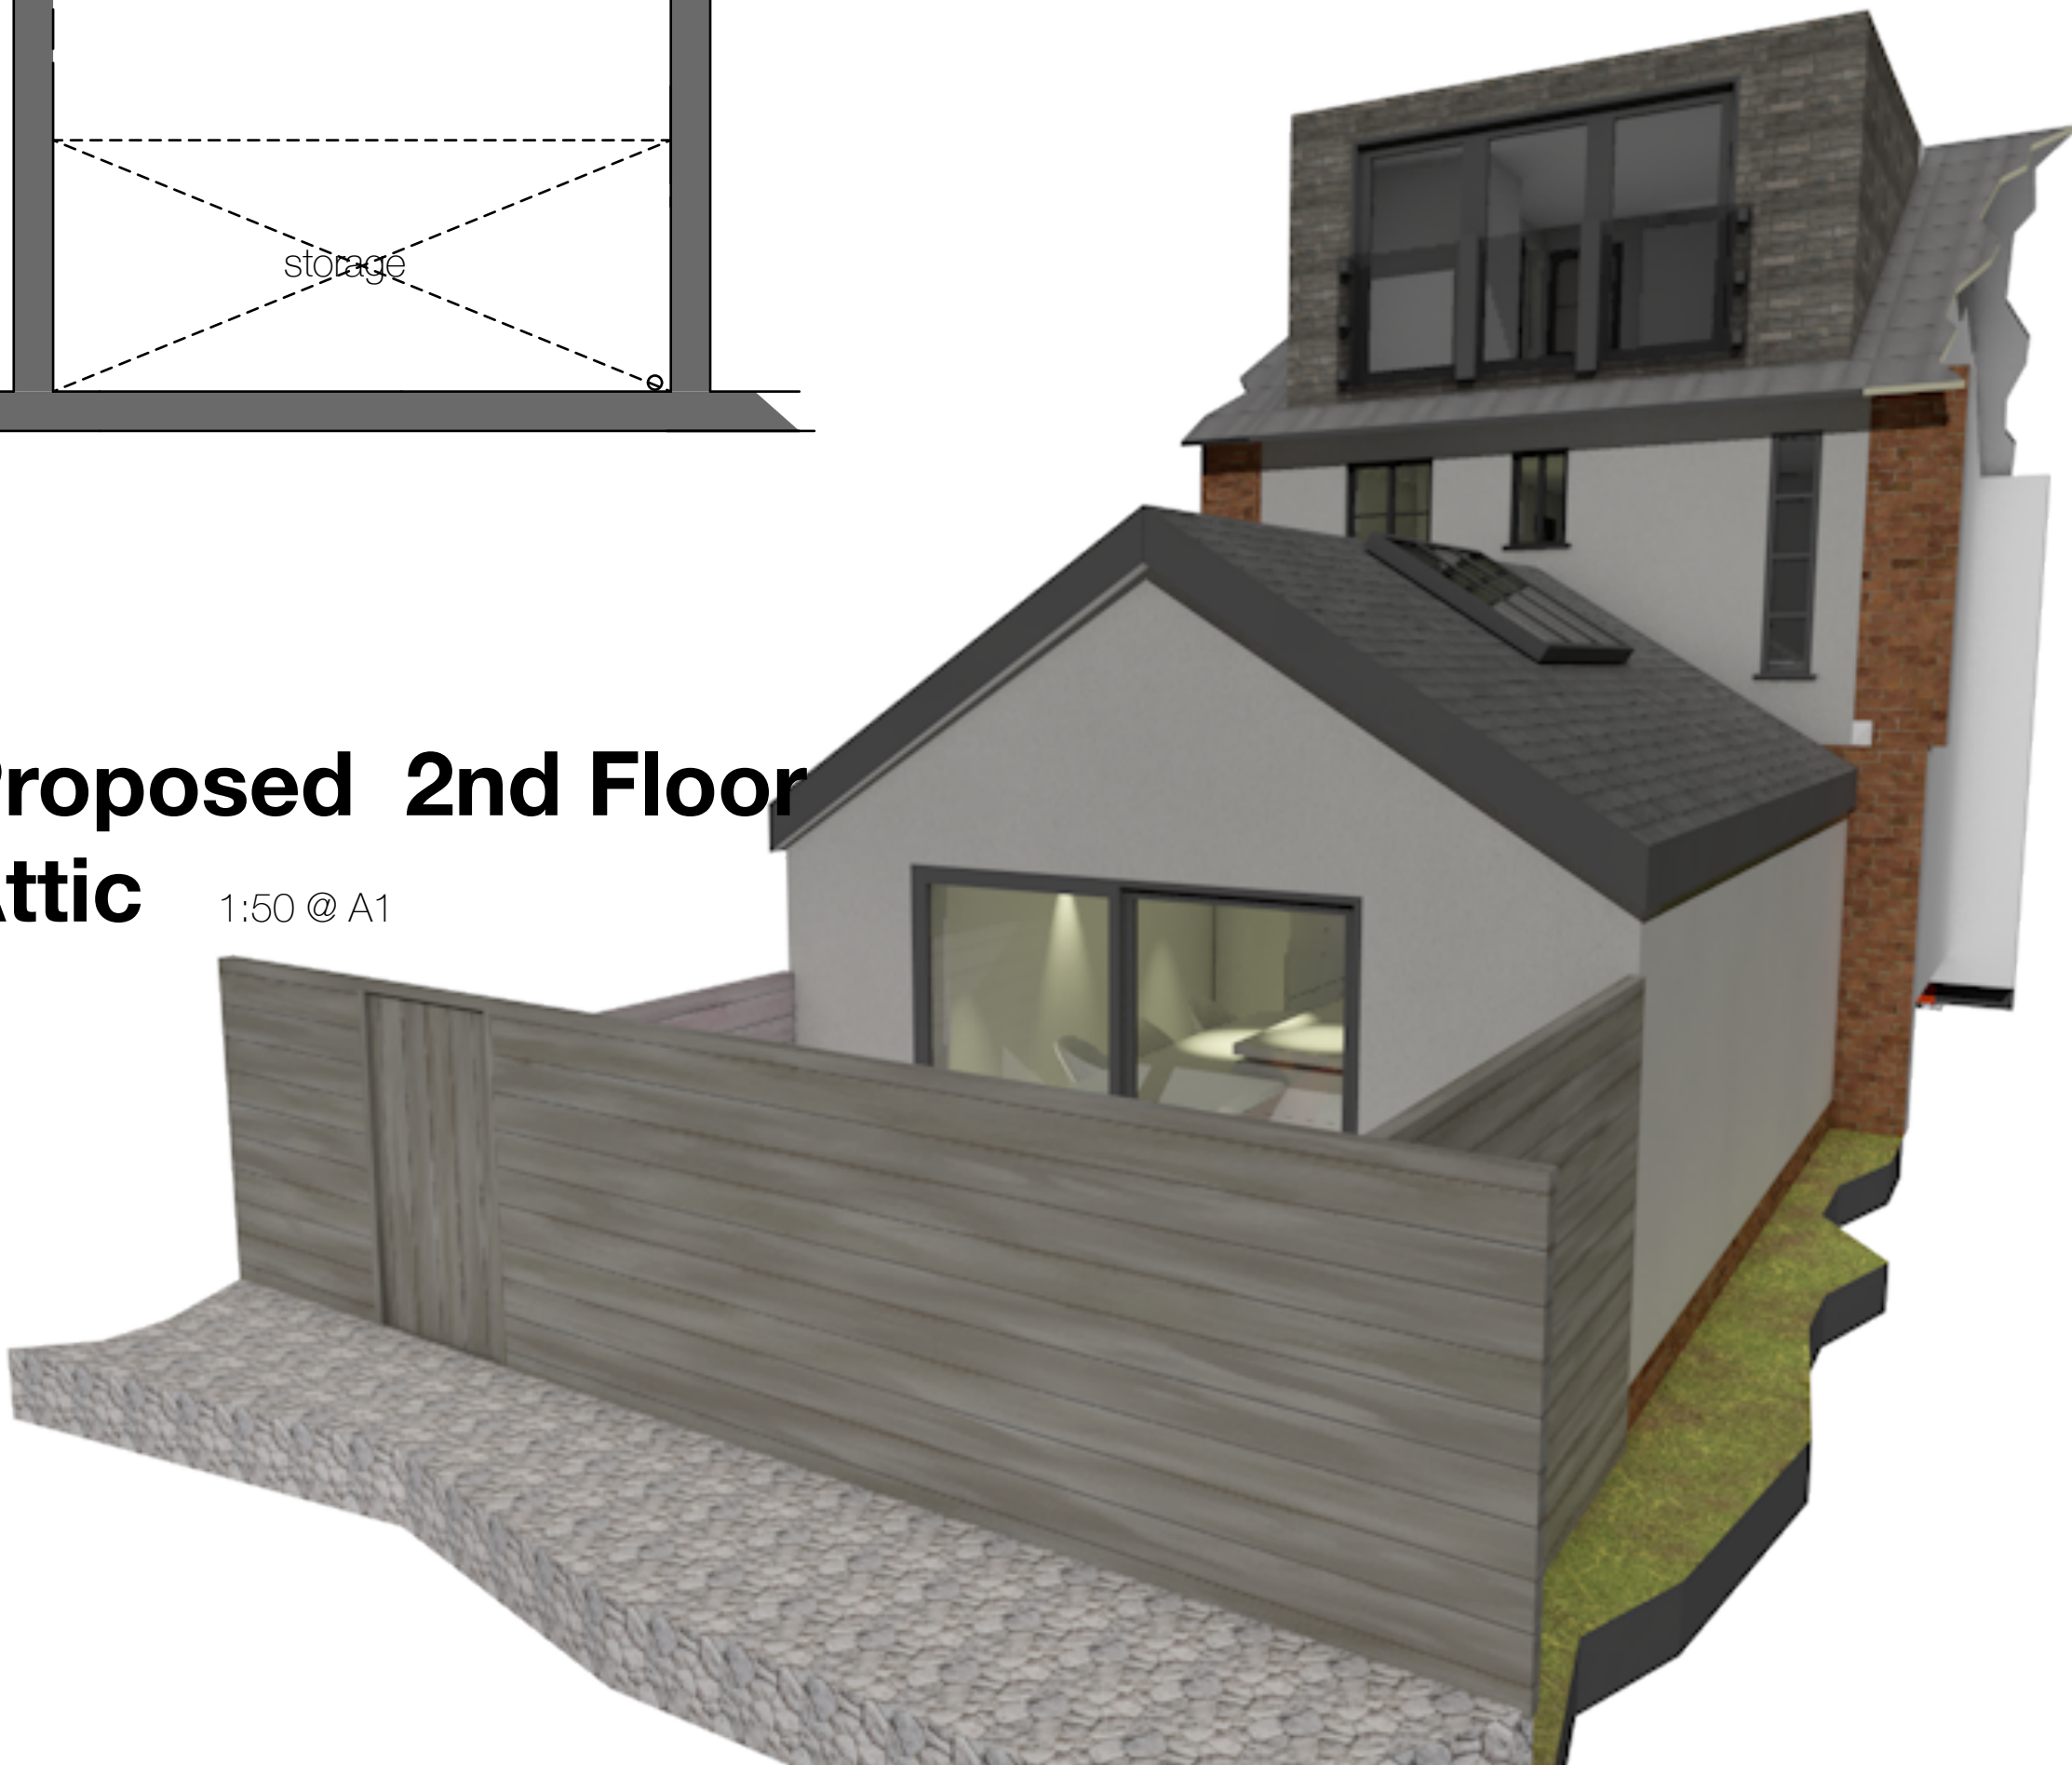

Location Plan scale 1:1250 @ A1

DESIGN

greentop
old mount road
marsden
HD7 6NN
T: 07545 696911
E: design_email@mac.com

09.12.21: **Rev C:** Revised Rear Extension, 1st floor extension omitted. Pitched Roof introduced to ground floor extension within PD Larger Homes Scheme. Revision to window in Dorma (omit 2 window, replace with single window detail)
09.12.21: **Rev B:** Revised Rear Extension, 1st floor extension omitted. Pitched Roof introduced to ground floor extension. Material Change: Brickwork to render
30.09.21: **Rev A:** Revised Front and Rear Elevations - Re: agreed variations to extension etc.

Client
Mr R Crolla
Job Title
Rear Double Extension, Dorma & House Remodelling
Site Address
9 Hardman Close Radcliffe Manchester Lancs M26 4HY

Drawing Name
Proposed Planning Drwgs - Layouts

Drawing Status
Planning

Issue Date: **20.06.22** by: D Hobson

Drawing Scale
1:50 @ A1

Layout ID
RC.H.Plan: 02

Architecture:Interiors:Project Management.

Status
C