



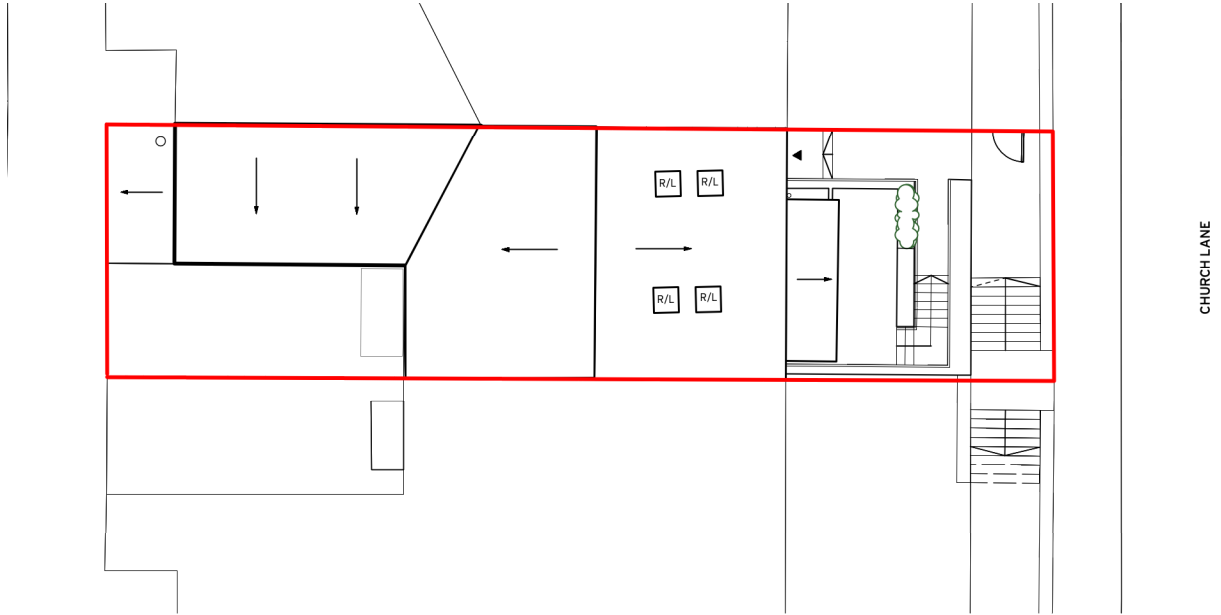

PROPOSED SITE PLAN
SCALE 1:200@A4

 Application Boundary


A CW 01/02/2024 Planning Issue

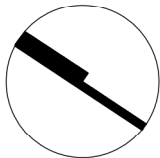

**Harrison
Stringfellow**

43 Penny Lane
Liverpool
L18 1DE

@hsahello
harrisonstringfellow.co.uk

 

Drg No.	Rev.	Project Ref.
04.02.01	A	290
Project Title		
24 Church Lane, Prestwich		
Drg Title		
Proposed Site Plan		
Client		
Agusta Thorarinsdottir and Andy Brydon		
Drawn by	Checked	Date
CW	JSC	01/02/2024
Stage		Scale
PLANNING		1:200@A4