



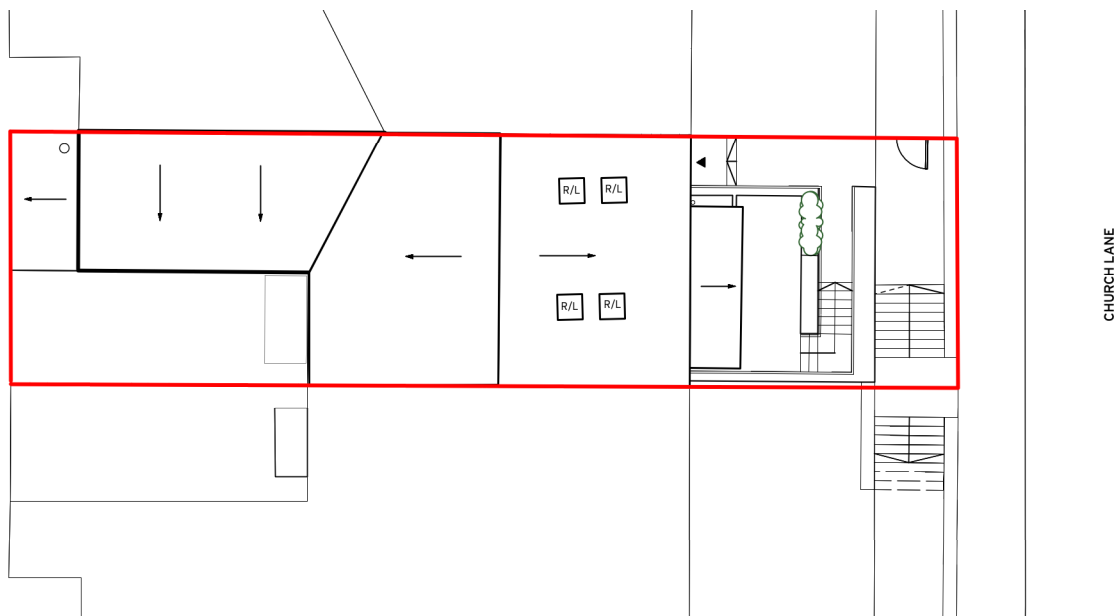

EXISTING SITE PLAN
SCALE 1:200@A4

— Application Boundary


A CW 01/02/2024 Planning Issue

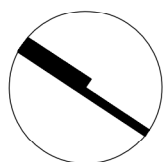

**Harrison
Stringfellow**

43 Penny Lane
Liverpool
L18 1DE

@hsahello
harrisonstringfellow.co.uk

 

Drg No. 01.02.02 Rev. A Project Ref. 290

Project Title
24 Church Lane, Prestwich

Drg Title
Existing Site Plan

Client
Agusta Thorarinsdottir and Andy Brydon

Drawn by CW Checked JSC Date 01/02/2024

Stage PLANNING Scale 1:200@A4