



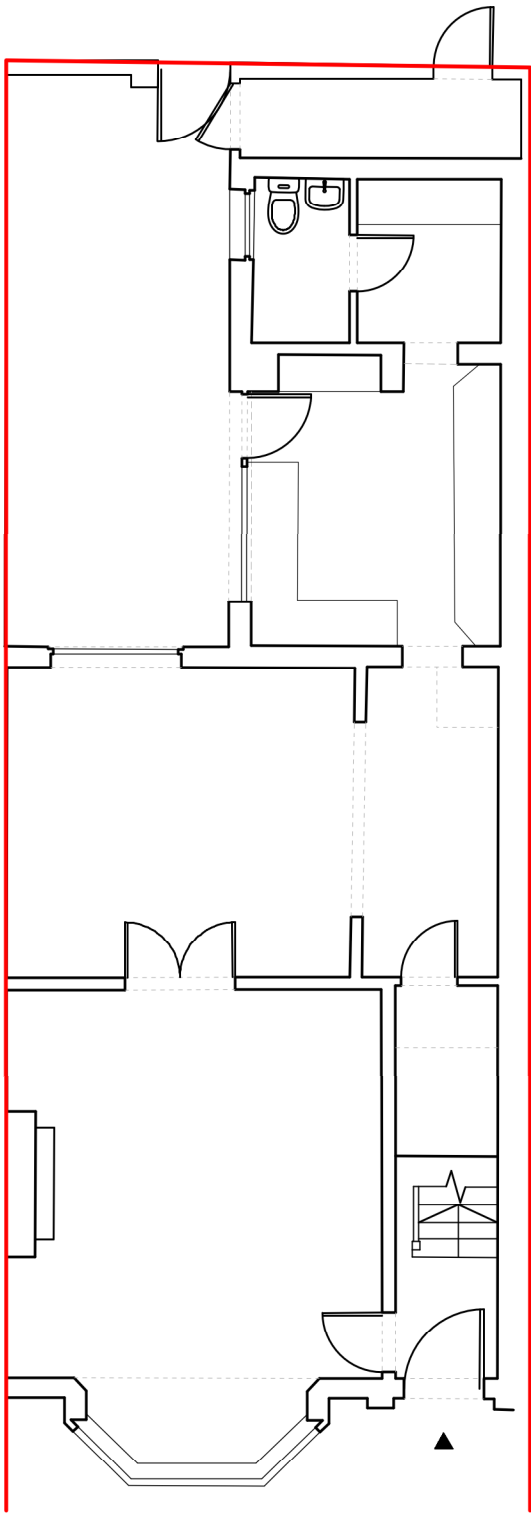


EXISTING GROUND FLOOR PLAN
SCALE 1:100@A3

— Application Boundary

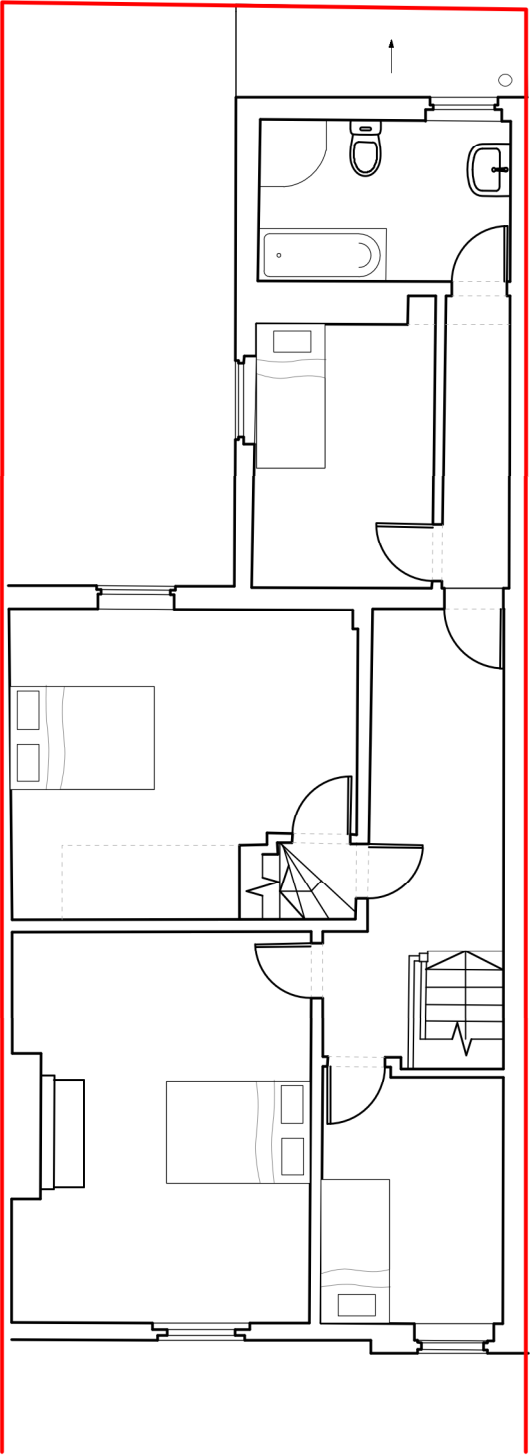

EXISTING GROUND FLOOR PLAN
SCALE 1:100@A3

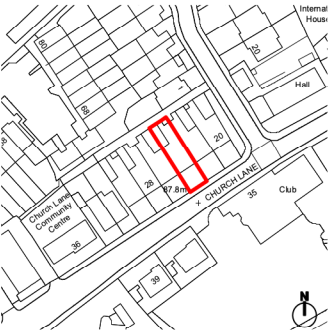

SITE LOCATION PLAN
SCALE 1:2500@A3

A

CW

01/02/2024

Planning Issue

Harrison Stringfellow

43 Penny Lane
Liverpool
L18 1DE

@hsahello
harrisonstringfellow.co.uk

0

1

2

3

4

5

M

Drg No.	Rev.	Project Ref.
01.03.01	A	290
Project Title		
24 Church Lane, Prestwich		
Drg Title		
Existing GA Plans		
Client		
Agusta Thorarinsdottir and Andy Brydon		
Drawn by	Checked	Date
JSC	SS	01/02/2024
Stage		Scale
PLANNING		1:100@A3