






REAR ELEVATION

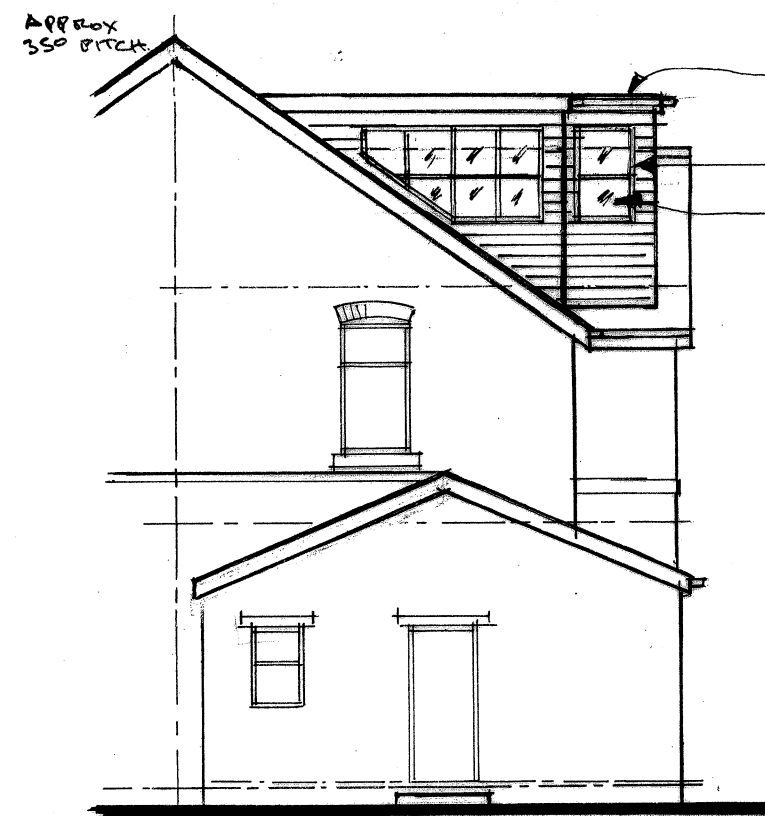


SIDE ELEVATION.

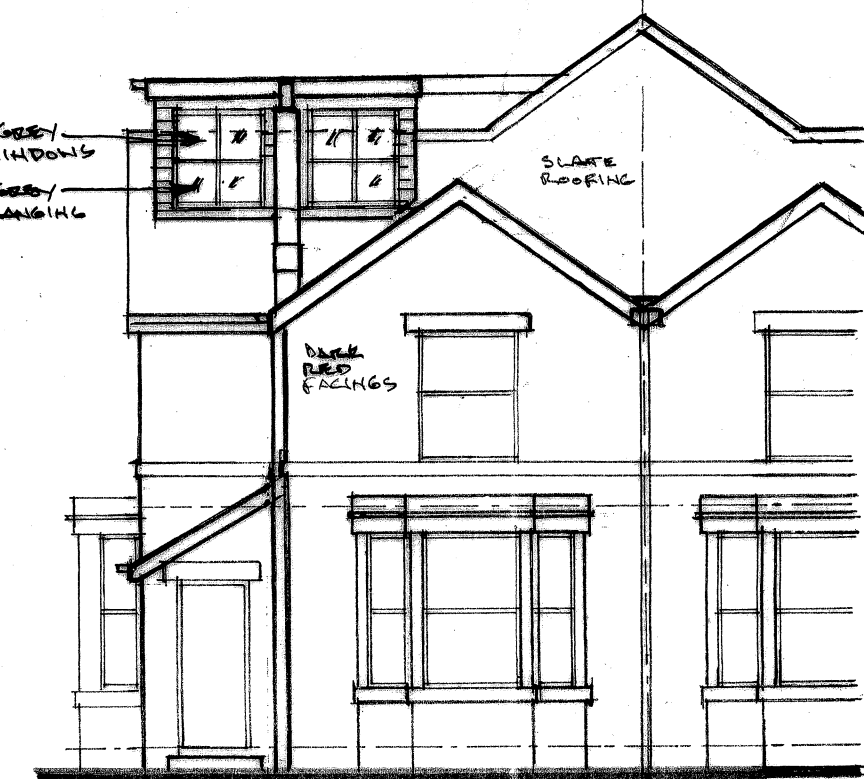


FRONT ELEVATION.

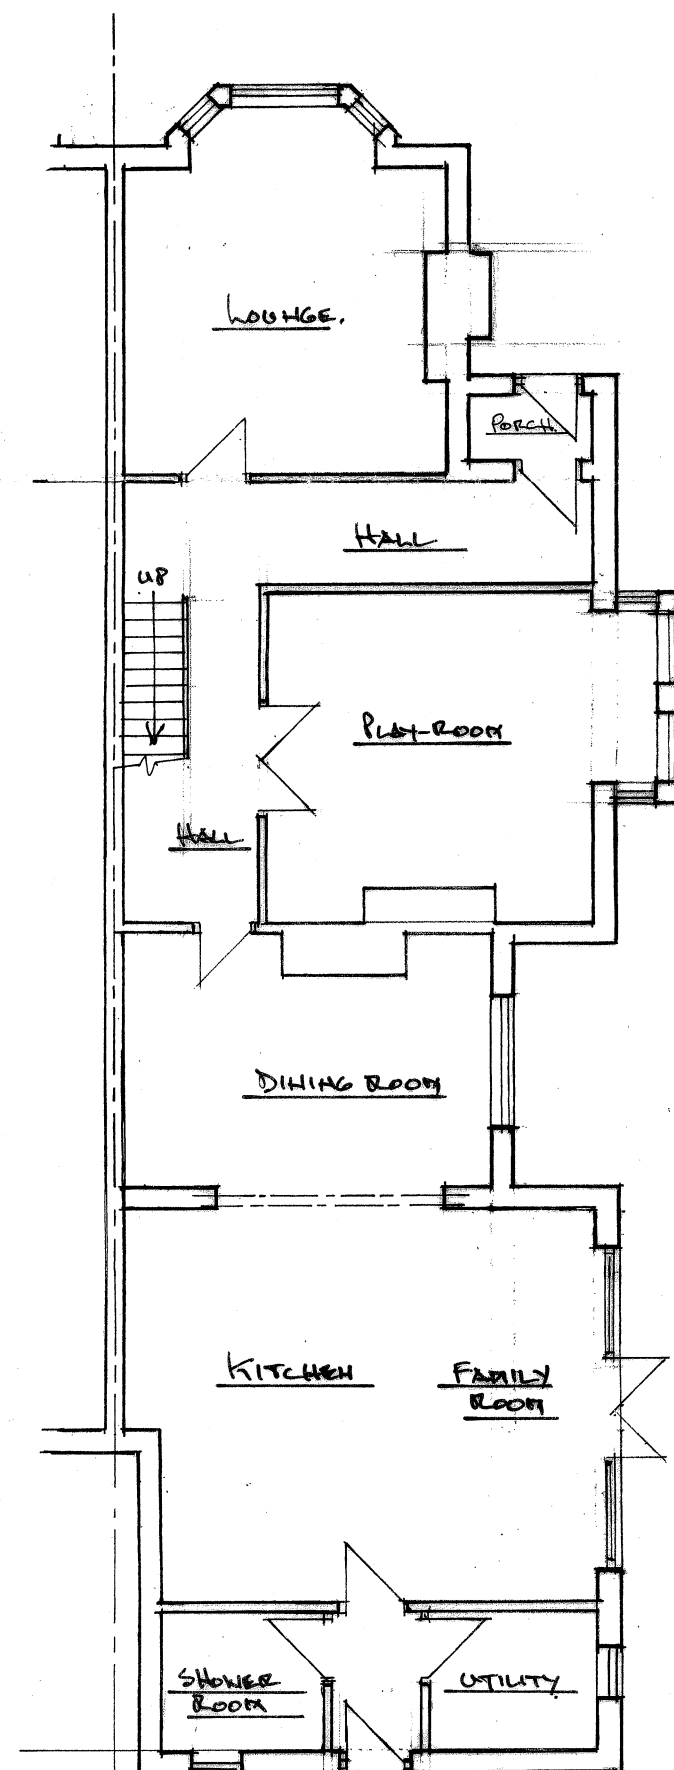


GROUND FLOOR PLAN

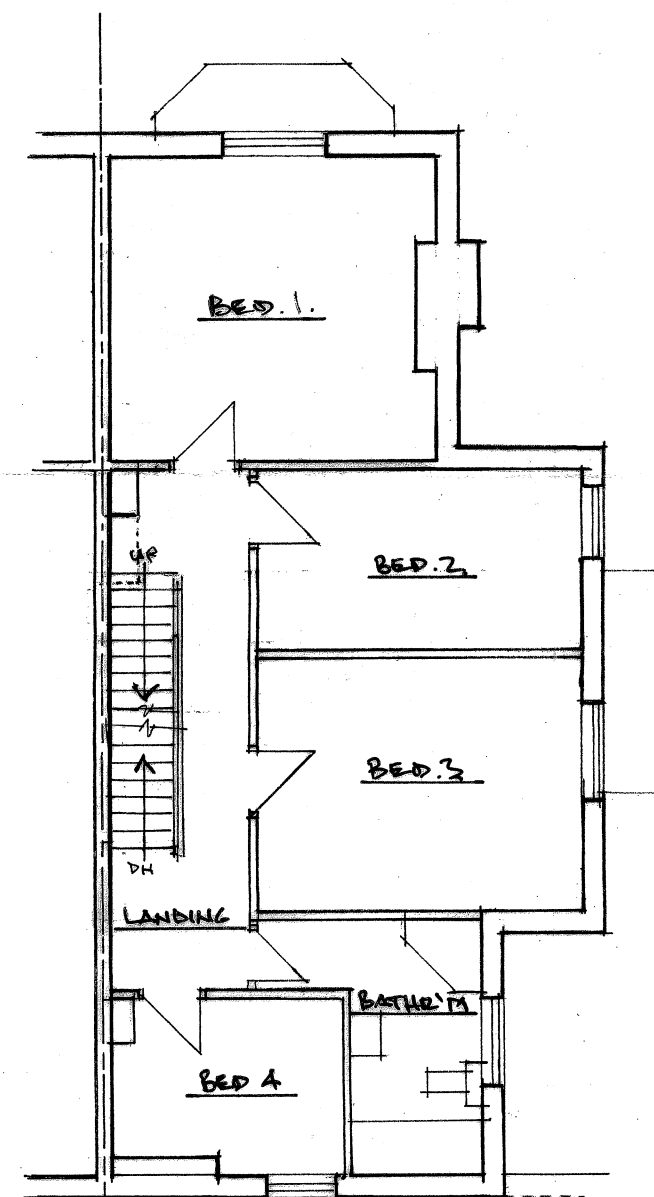

FIRST FLOOR PLAN

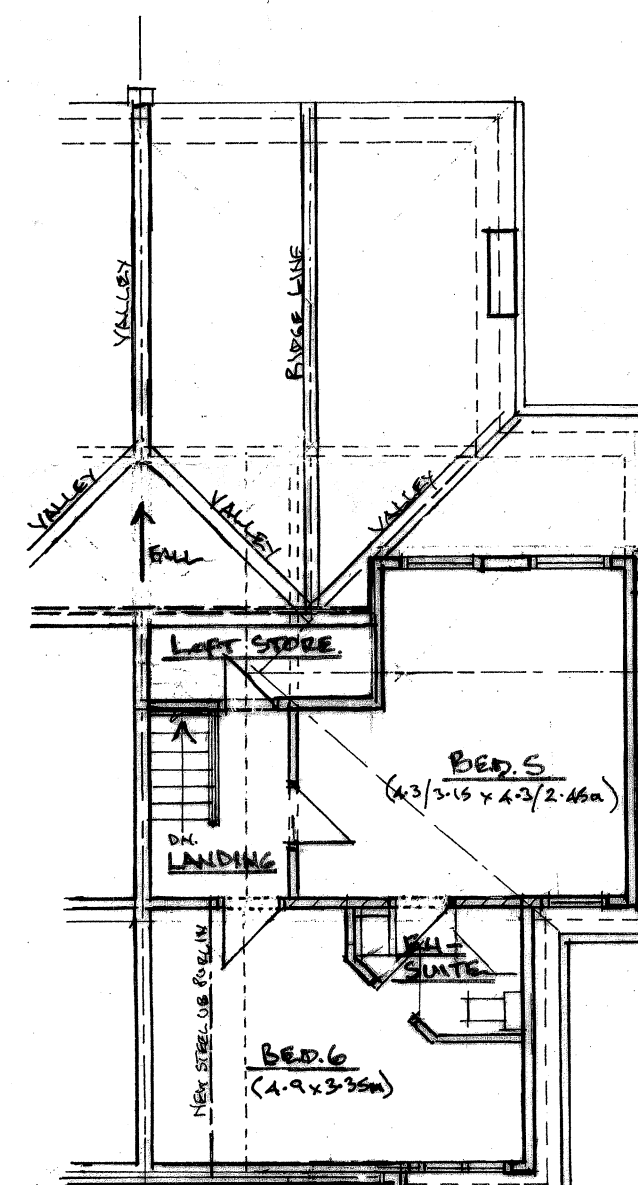

SECOND FLOOR PLAN.

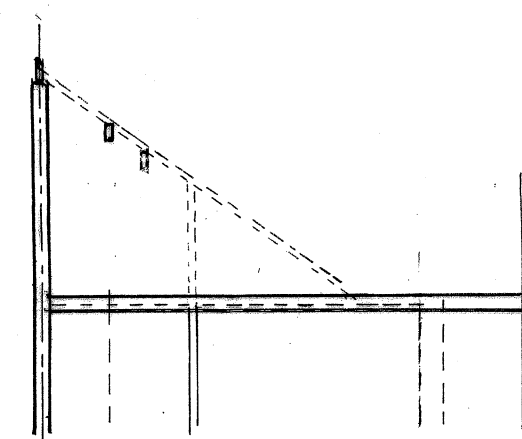

Architectural & Building Services NEIL BUTTERWORTH Tel: Mobile: 07785 275483 89 Higher Ainsworth Road, Radcliffe, Manchester, M26 4JJ.			
Job Title PROPOSED LOFT CONVERSION, WITH FRONT, SIDE & REAR DORMERS, AT 240 STAND LANE, RADCLIFFE, FOR MR & MRS			
Drawing Title PLANS & ELEVATIONS (PROPOSED)			
Scale 1:100	Date MAR 21	Drawn by N.B.	Drawing No. 2