



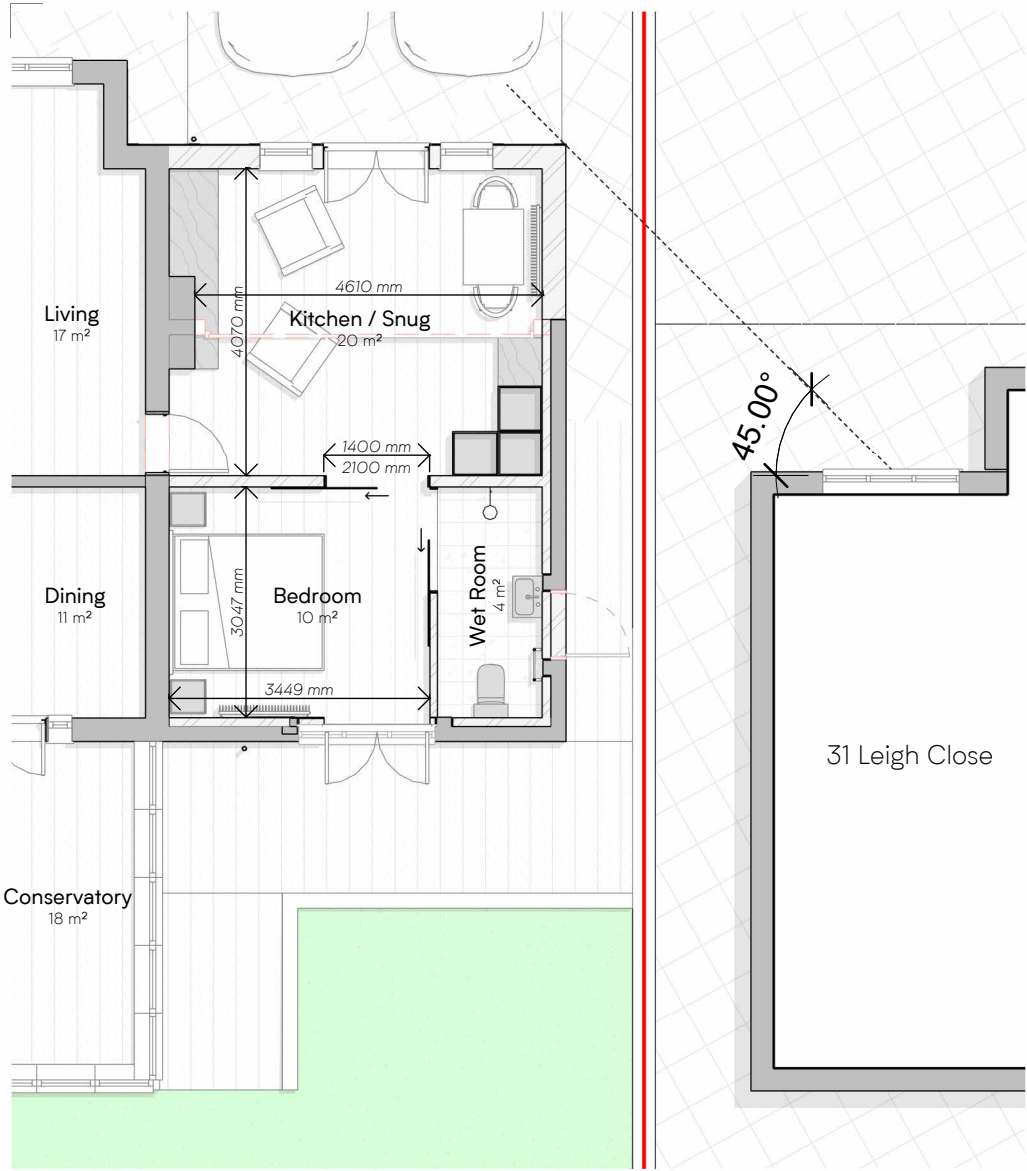


Proposed Ground Floor Plan
Copy 1

Scale: 1 : 100

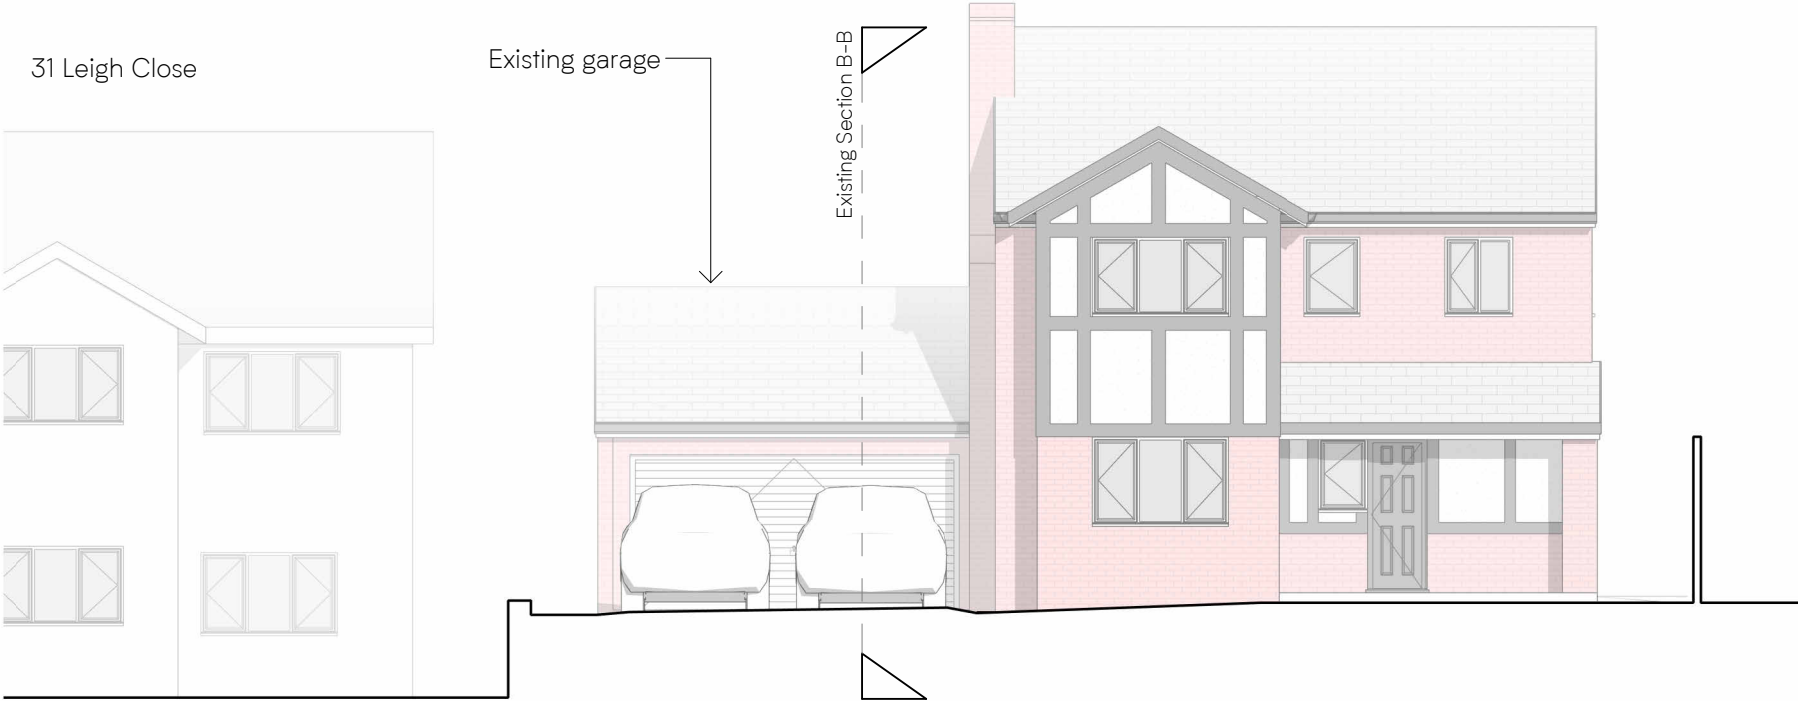

Existing Northwest Street
Elevation

Scale: 1 : 100

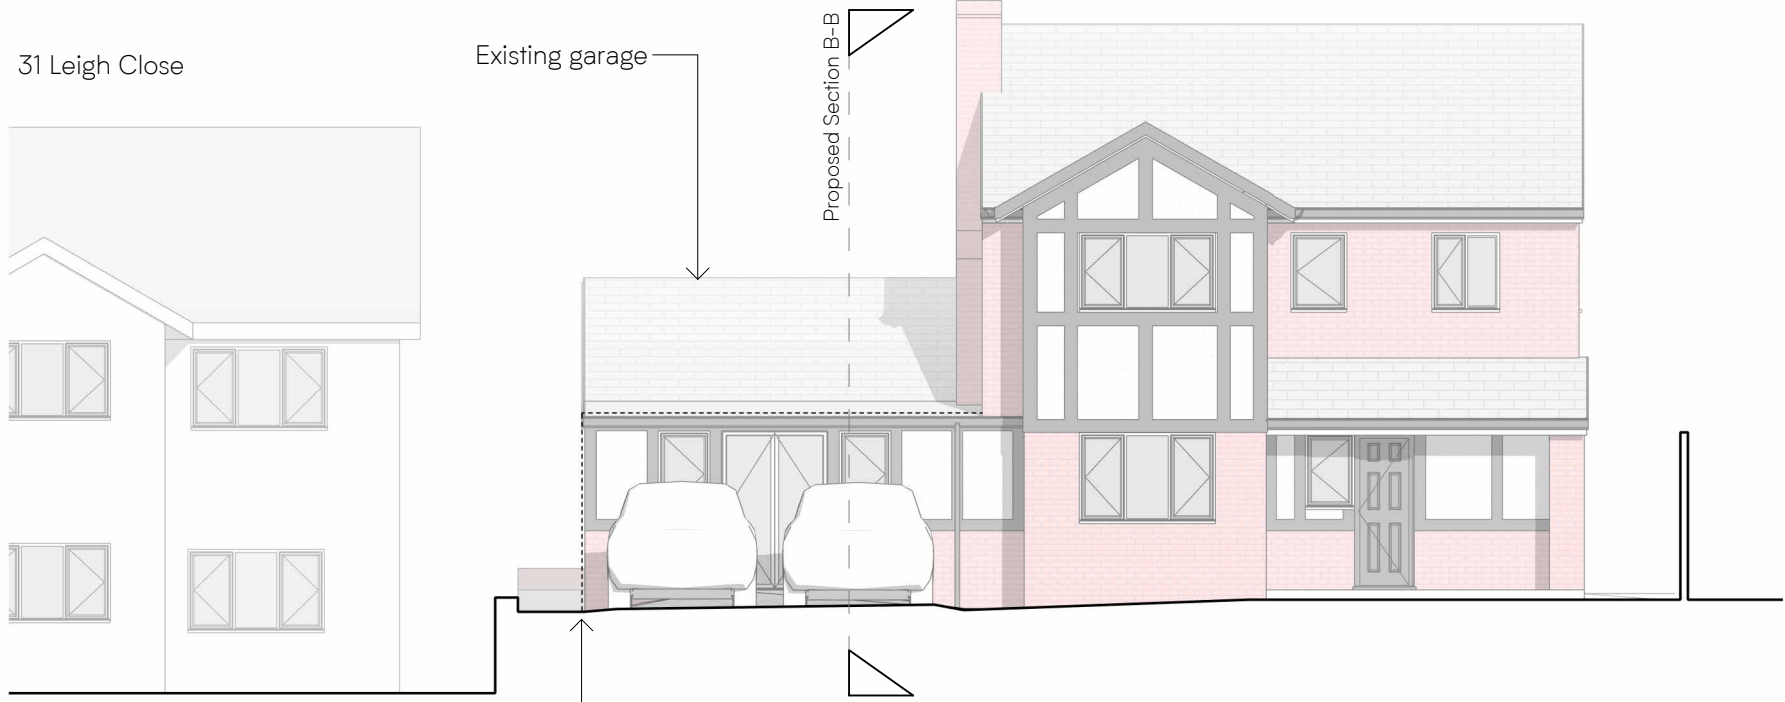

Proposed Northwest Street
Elevation

Scale: 1 : 100

Latch Architects	Project: 33 Leigh Cl, Tottington, Bury, BL8 4HL			Notes: 1. Do not scale, use figured dimensions only. 2. Contractor / fabricator to check dimensions on site prior to any off site manufacturing. 3. Dimensions are in millimetres unless stated otherwise. 4. Report all discrepancies, conflicts or errors to architect prior to proceeding. 5. Refer to structural engineers design for all load bearing elements, bracing, movement joints and below ground drainage. 6. Refer to mechanical and electrical engineers design for all building services. 7. All works to comply with relevant British Standards and Building Regulations. 8. This drawing and design is the property of Latch Architects Ltd and is issued under license to the named recipient only. All copyright law protecting design, artistic & literary work contained within this drawing remains. <td colspan="3">How to read this drawing:</td> <td>Rev</td> <td>Description</td> <td>Date</td>	How to read this drawing:			Rev	Description	Date
	Client: Sarah Moraes	No: 264- PO50	Rev: B		A	Inst 2 – First Draft	2026/06/08			
	Title: Northwest Street Elevation	Scale: 1 : 100@ A3			B	Inst 3 – Revised Draft	2026/06/19			
	Status: Planning	Date: June 2026								
	www.LatchArchitects.com	Hello@LatchArchitects.com	Hello@LatchArchitects.com							

0

1:100 @ A3

2m

4m

0

1:50 @ A3

1m

2m