



Rev.	Description	Date
-	-	-

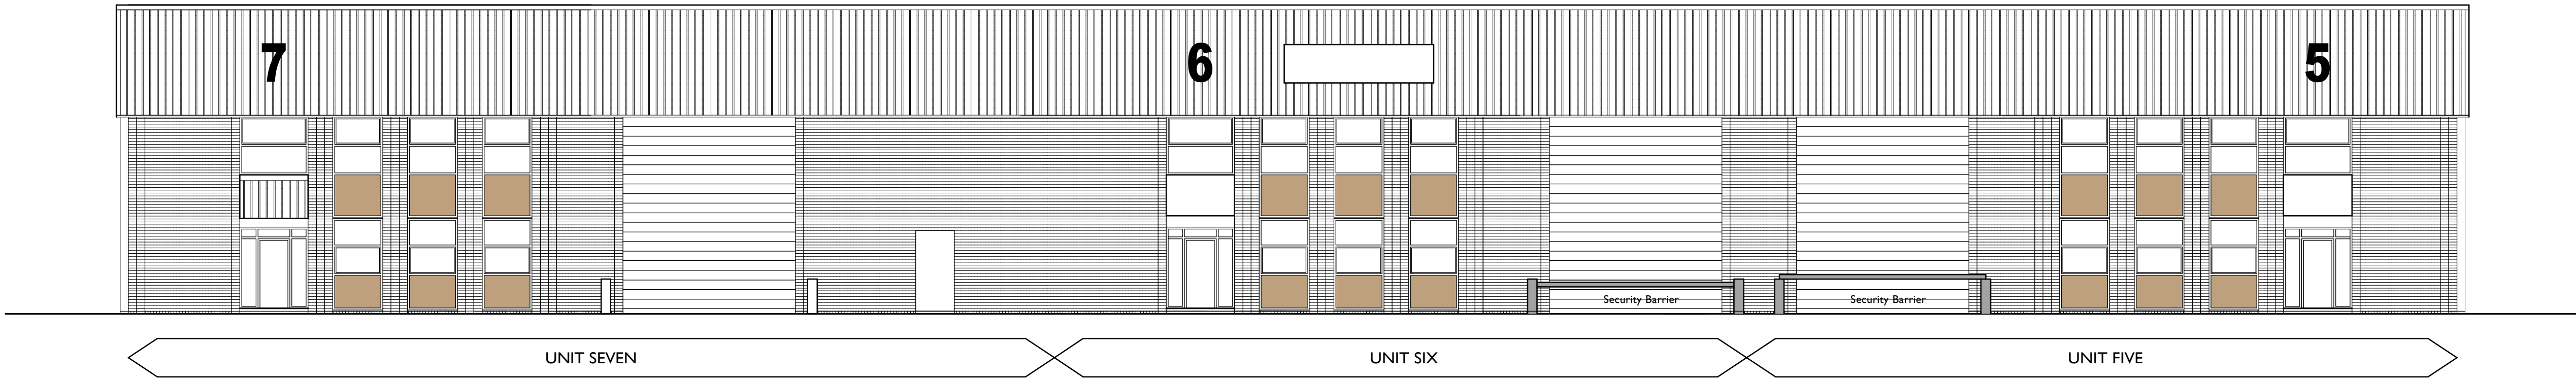


SOUTH-WEST ELEVATION AS EXISTING

1:100

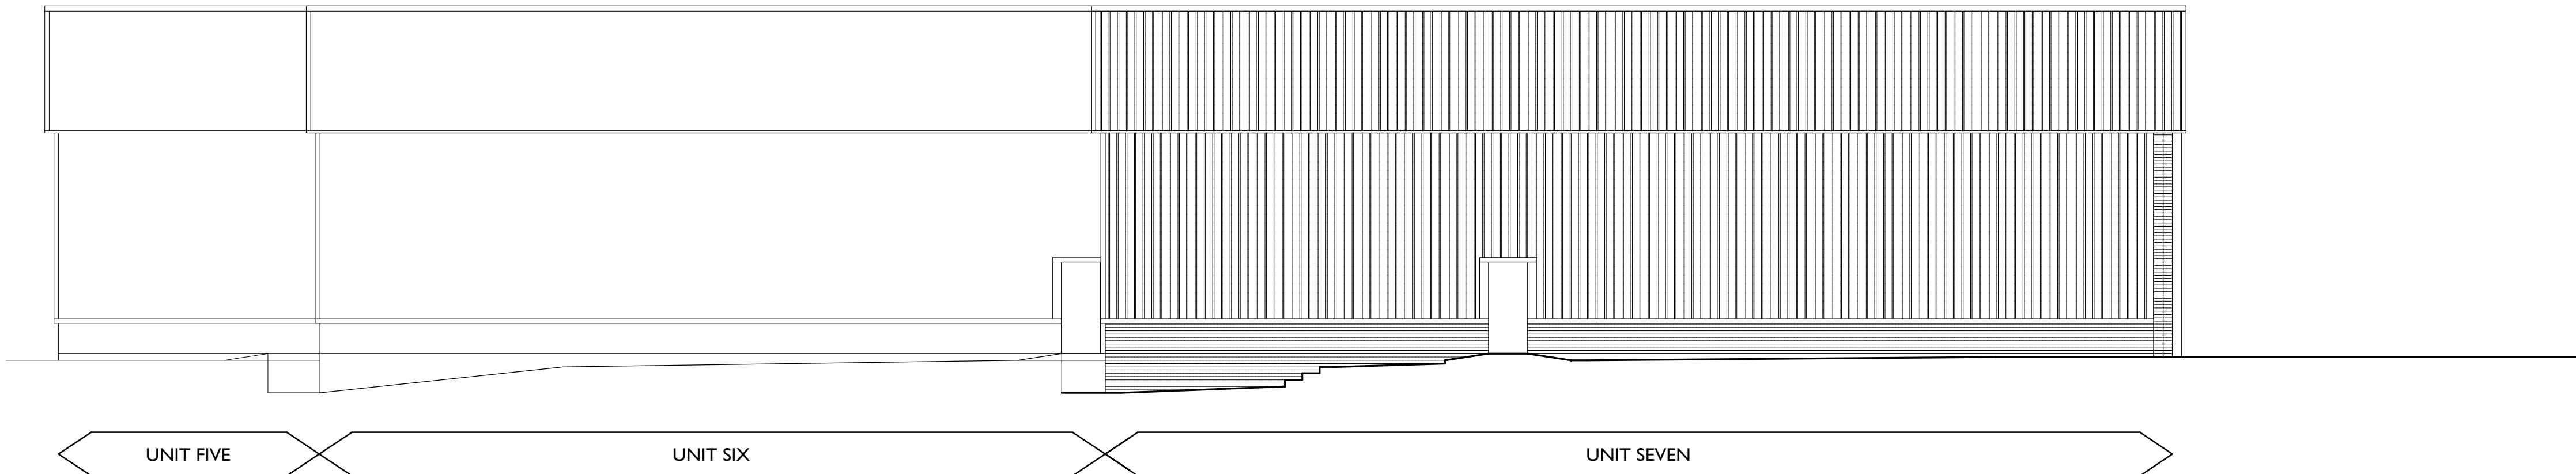


NORTH-WEST ELEVATION AS EXISTING

1:100

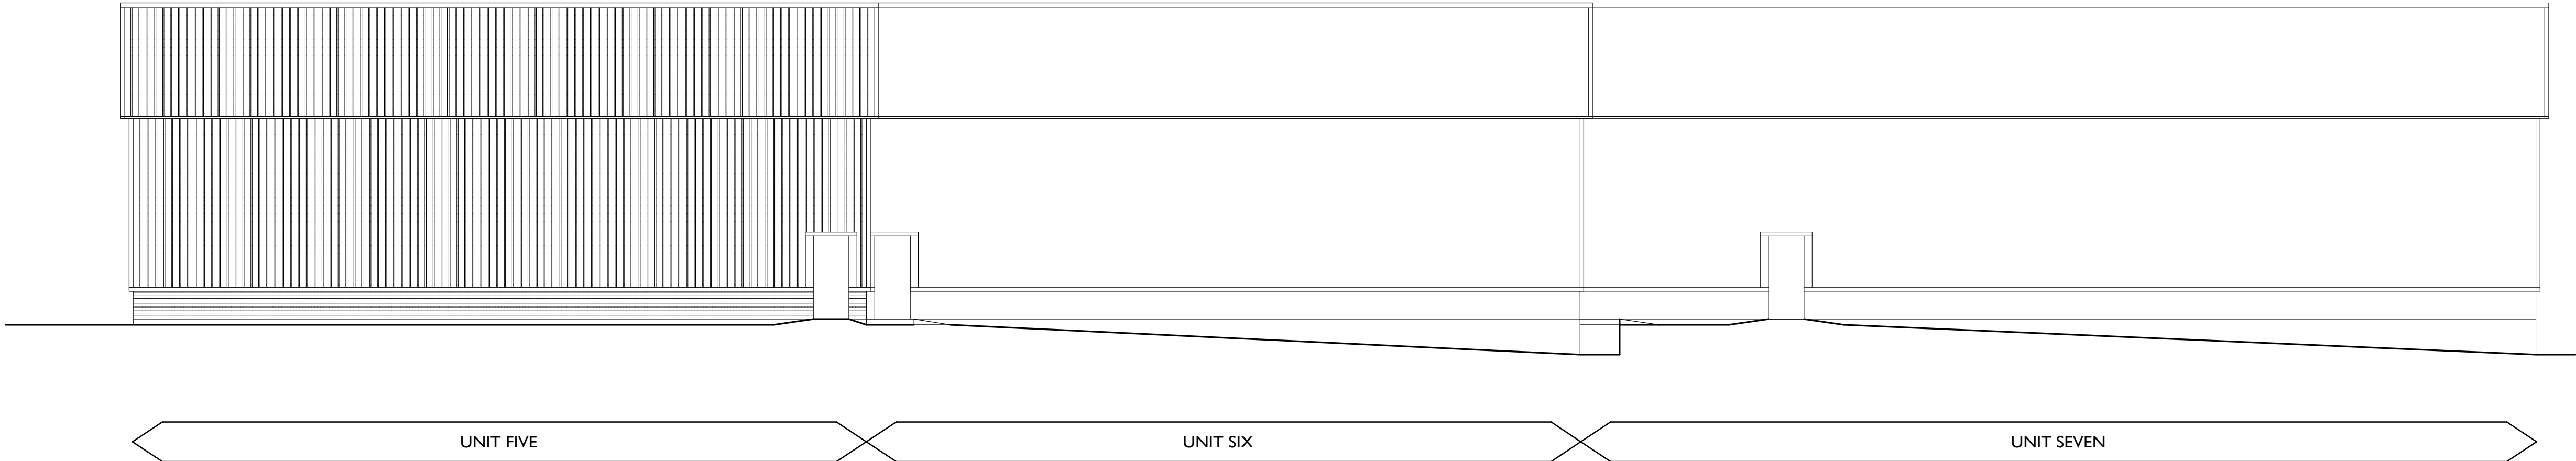


NORTH-EAST ELEVATION AS EXISTING

1:100

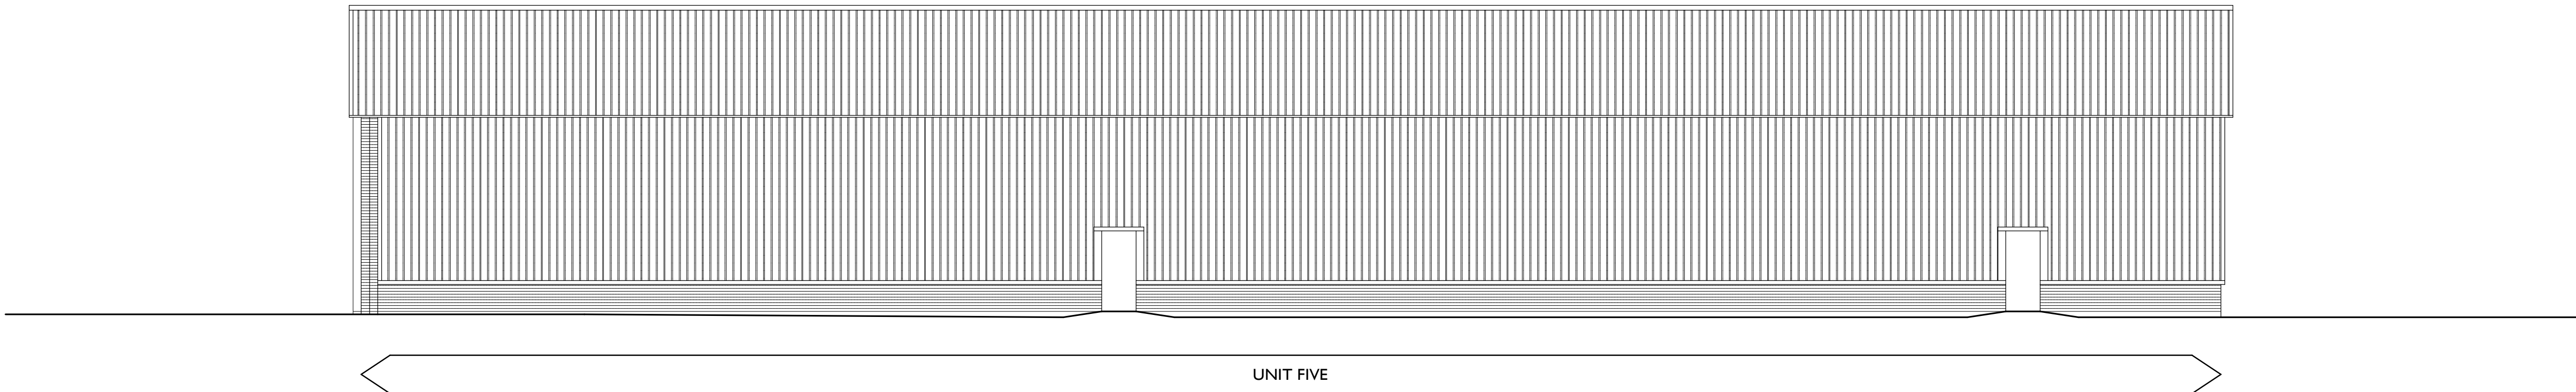

SOUTH-EAST ELEVATION AS EXISTING

1:100

 

Client	JLL for Adrdrn
Project	UNITS 5, 6 & 7 PARK 17, WHITEFIELD MANCHESTER M45 8FJ
Drawing Title	ELEVATIONS AS EXISTING
Drawing Number	575-053
Status	INFORMATION
Scale @ A1	1:100
Revision	-
Author	MAE
Date	11 03 2024