



- do not scale dimensions from this drawing
- all dimensions to be checked on-site and
discrepancies to be reported to the architects

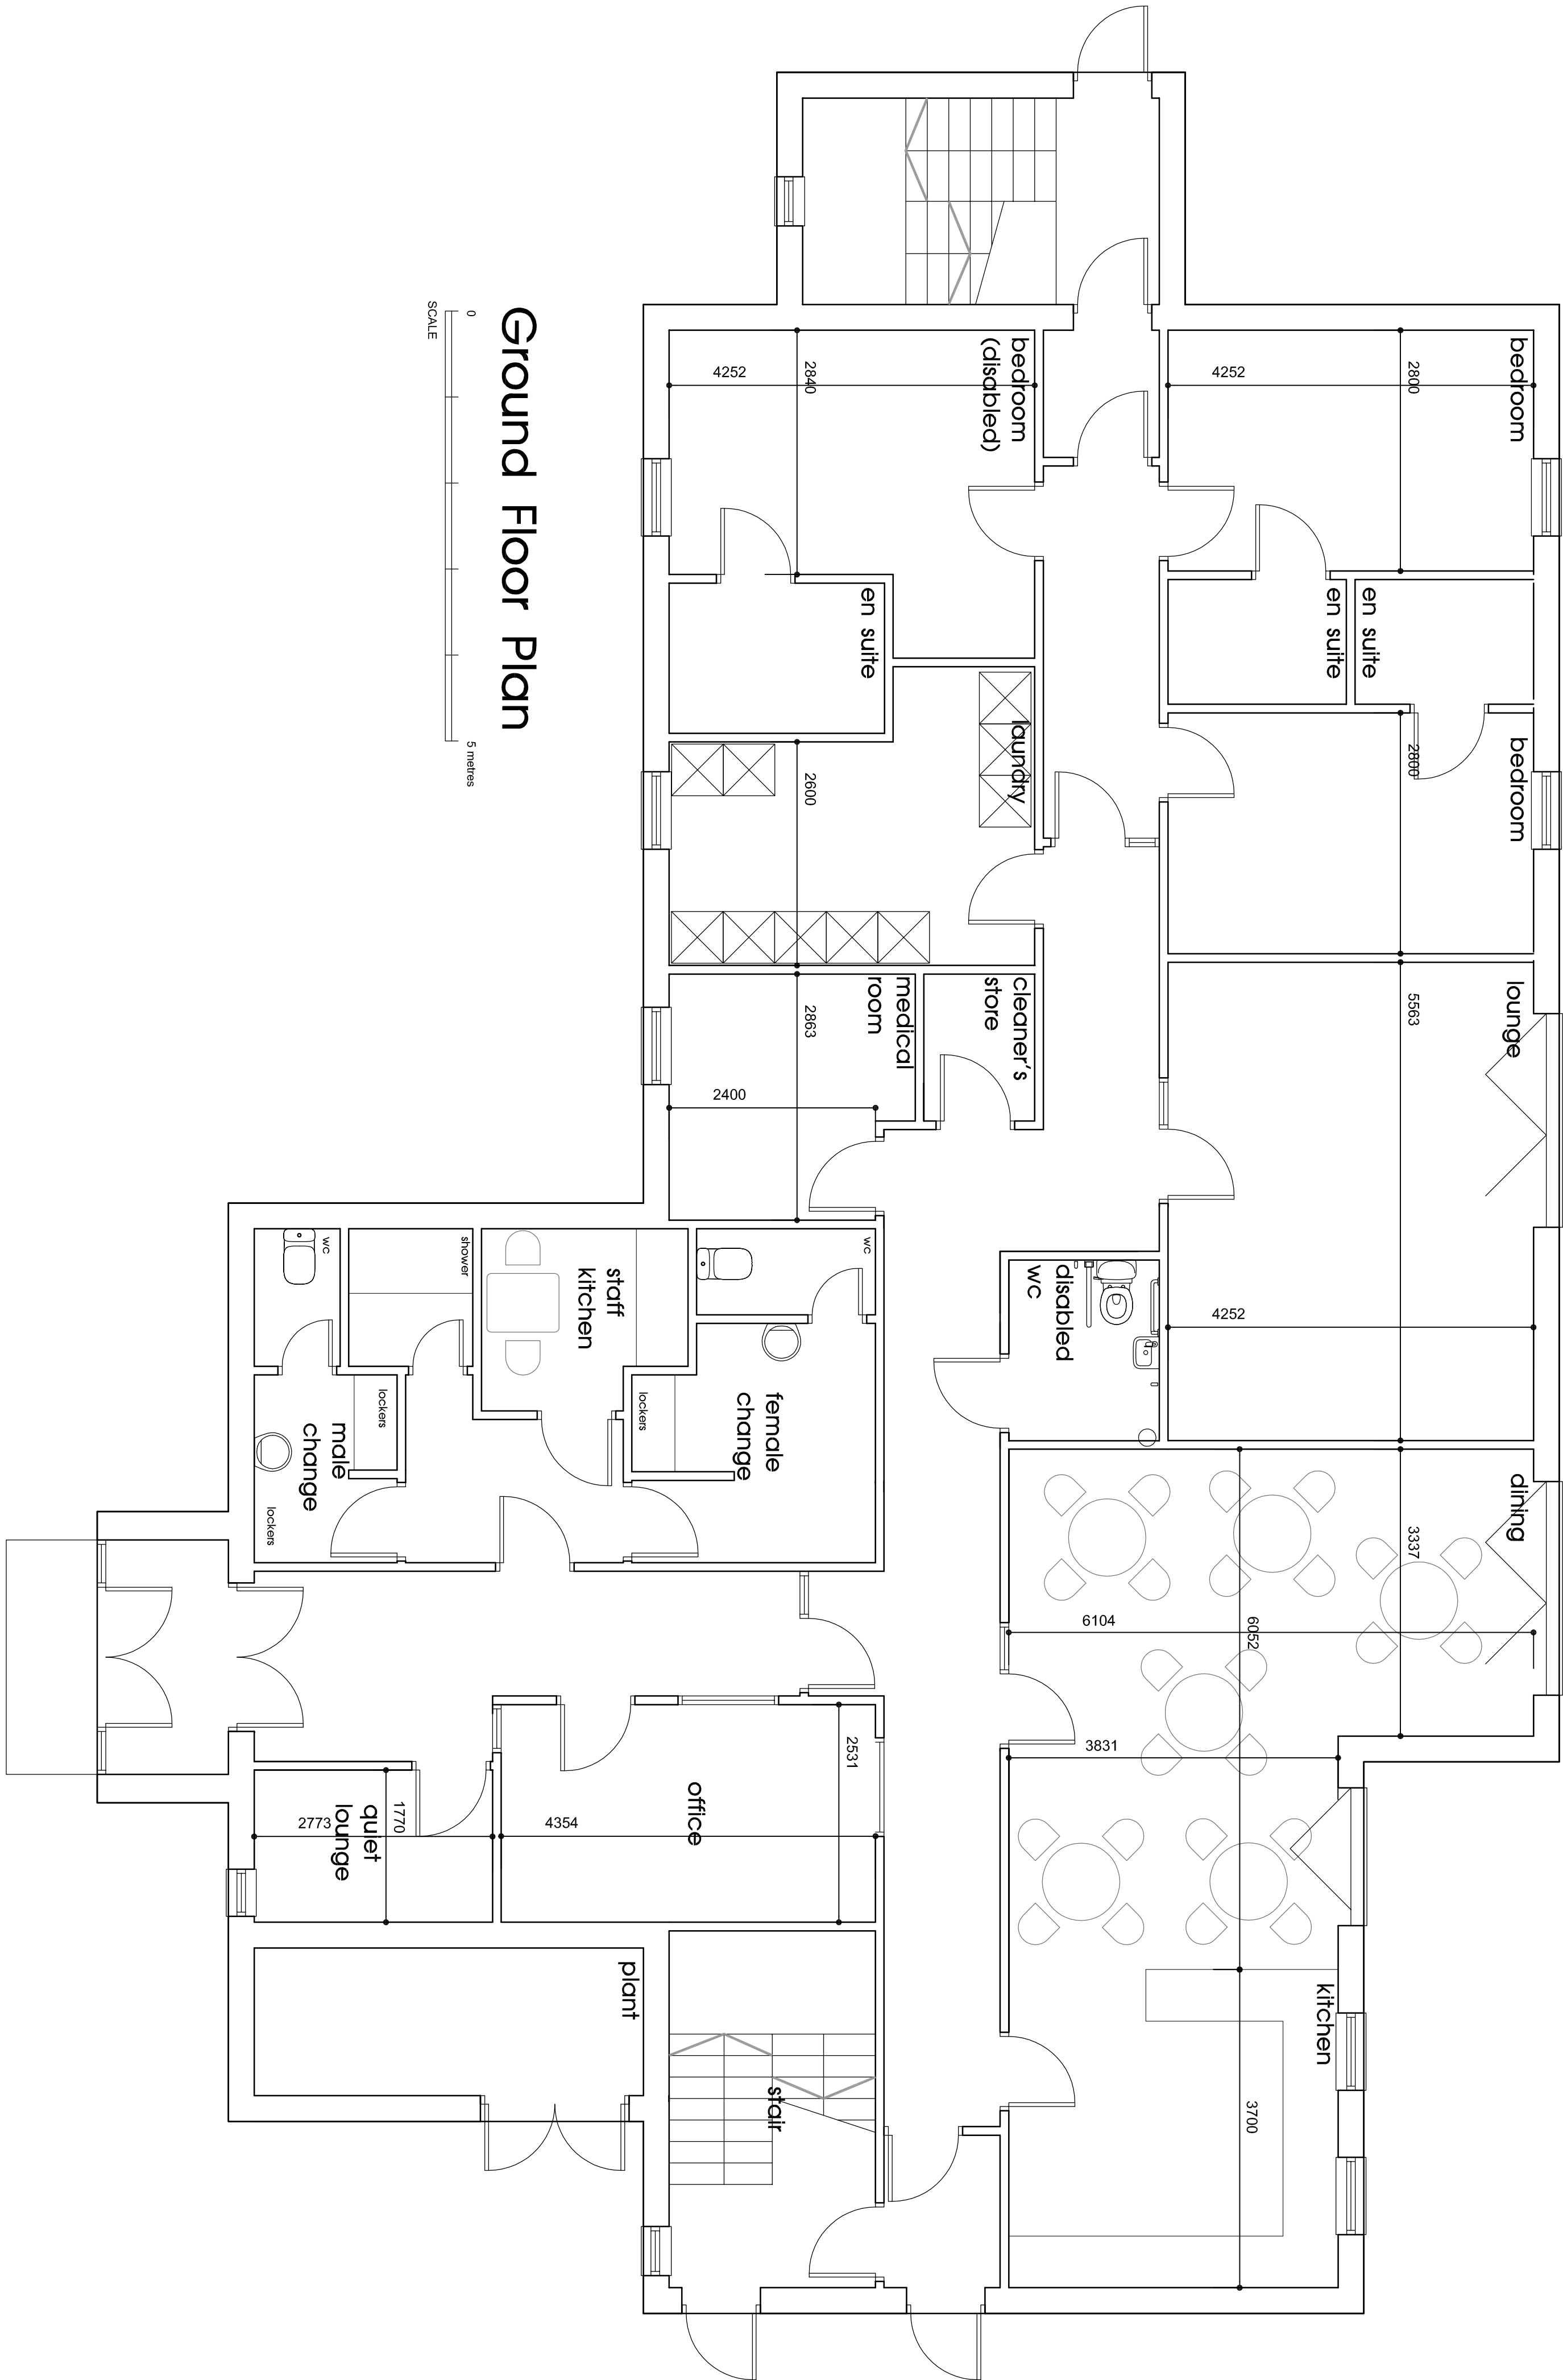

Ground Floor Plan

 

client

project
Proposed Care Home
Orkney Close, Rodcliffe,
Manchester M26 2WR

title
Ground Floor Plan

drawing number
3443.03

scale
1:50 A1

drawn by
RH

fisk
& associates
architects

20 chorley road, swinton, manchester, m27 5qj
t - 0161 793 5300 e - info@fisk.co.uk

