


SCALE BAR (m)

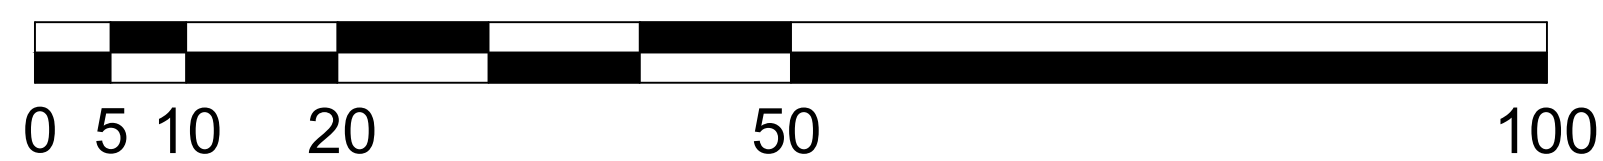

EXISTING SEPTIC TANK

EXISTING TREE - APPROXIMATE RPA

PROPOSED TRACK 3M WIDE FOR ACCESS
- GRASSCRETE
- TIMBER 1.2M POST AND WIRE FENCE

2NO. PARKING SPACES
- GRASSCRETE

PROPOSED STABLE BLOCK 11M X 24M
- TIMBER STRUCTURE - TIMBER
CLADDING
- ROOF - CORRUGATED METAL

MIDDEN LOCATION

PROPOSED OUTDOOR EXERCISE AREA 20M X 40M
- SAND & FIBRE SURFACE)
- TIMBER 1.35M POST AND RAIL FENCE
- TO BE RETAINED WITH STRUCTURE TO BE AGREED
WITH ENGINEER TO ENSURE LEVEL SURFACE

EXAMPLE IMAGE TO DEMONSTRATE EXTERNAL
APPEARANCE OF STRUCTURE AND ROOF



D	EXERCISE AREA RETAINING NOTE ADDED	5/15	06/02/2024
C	MIDDEN LOCATION & HAWTHORN PLANTING ADDED	5/15	01/02/2024
B	RED EDGE AT TRACKS, STABLE AND EXERCISE AREA RELLOCATED - 2 PARKING SPACES SHOWN, REVISED STABLE BLOCK SIZES	5/15	22/01/2024
A	STABLE BLOCK REDUCED TO 12' THICK REDUCED TO 3M WIDE MATERIALS UPDATED TO PLANNER COMMENTS	5/15	11/01/2024
Rev	Revision History	By	Date
Chadkirk Consulting Ltd			
Site:			
Birch Hey Farm, Turton Road, Bury			
Drawings:			
Proposed Site Plan			
Drawing Number:			
BHF_TR/B-ERC-PSP01			
Scale:	Size:	Date:	
1 : 500	A1	12/09/2023	
Drawn:	Checked:	Rev:	E
SJS			
Status:	Planning	Eden Rose Consulting	