



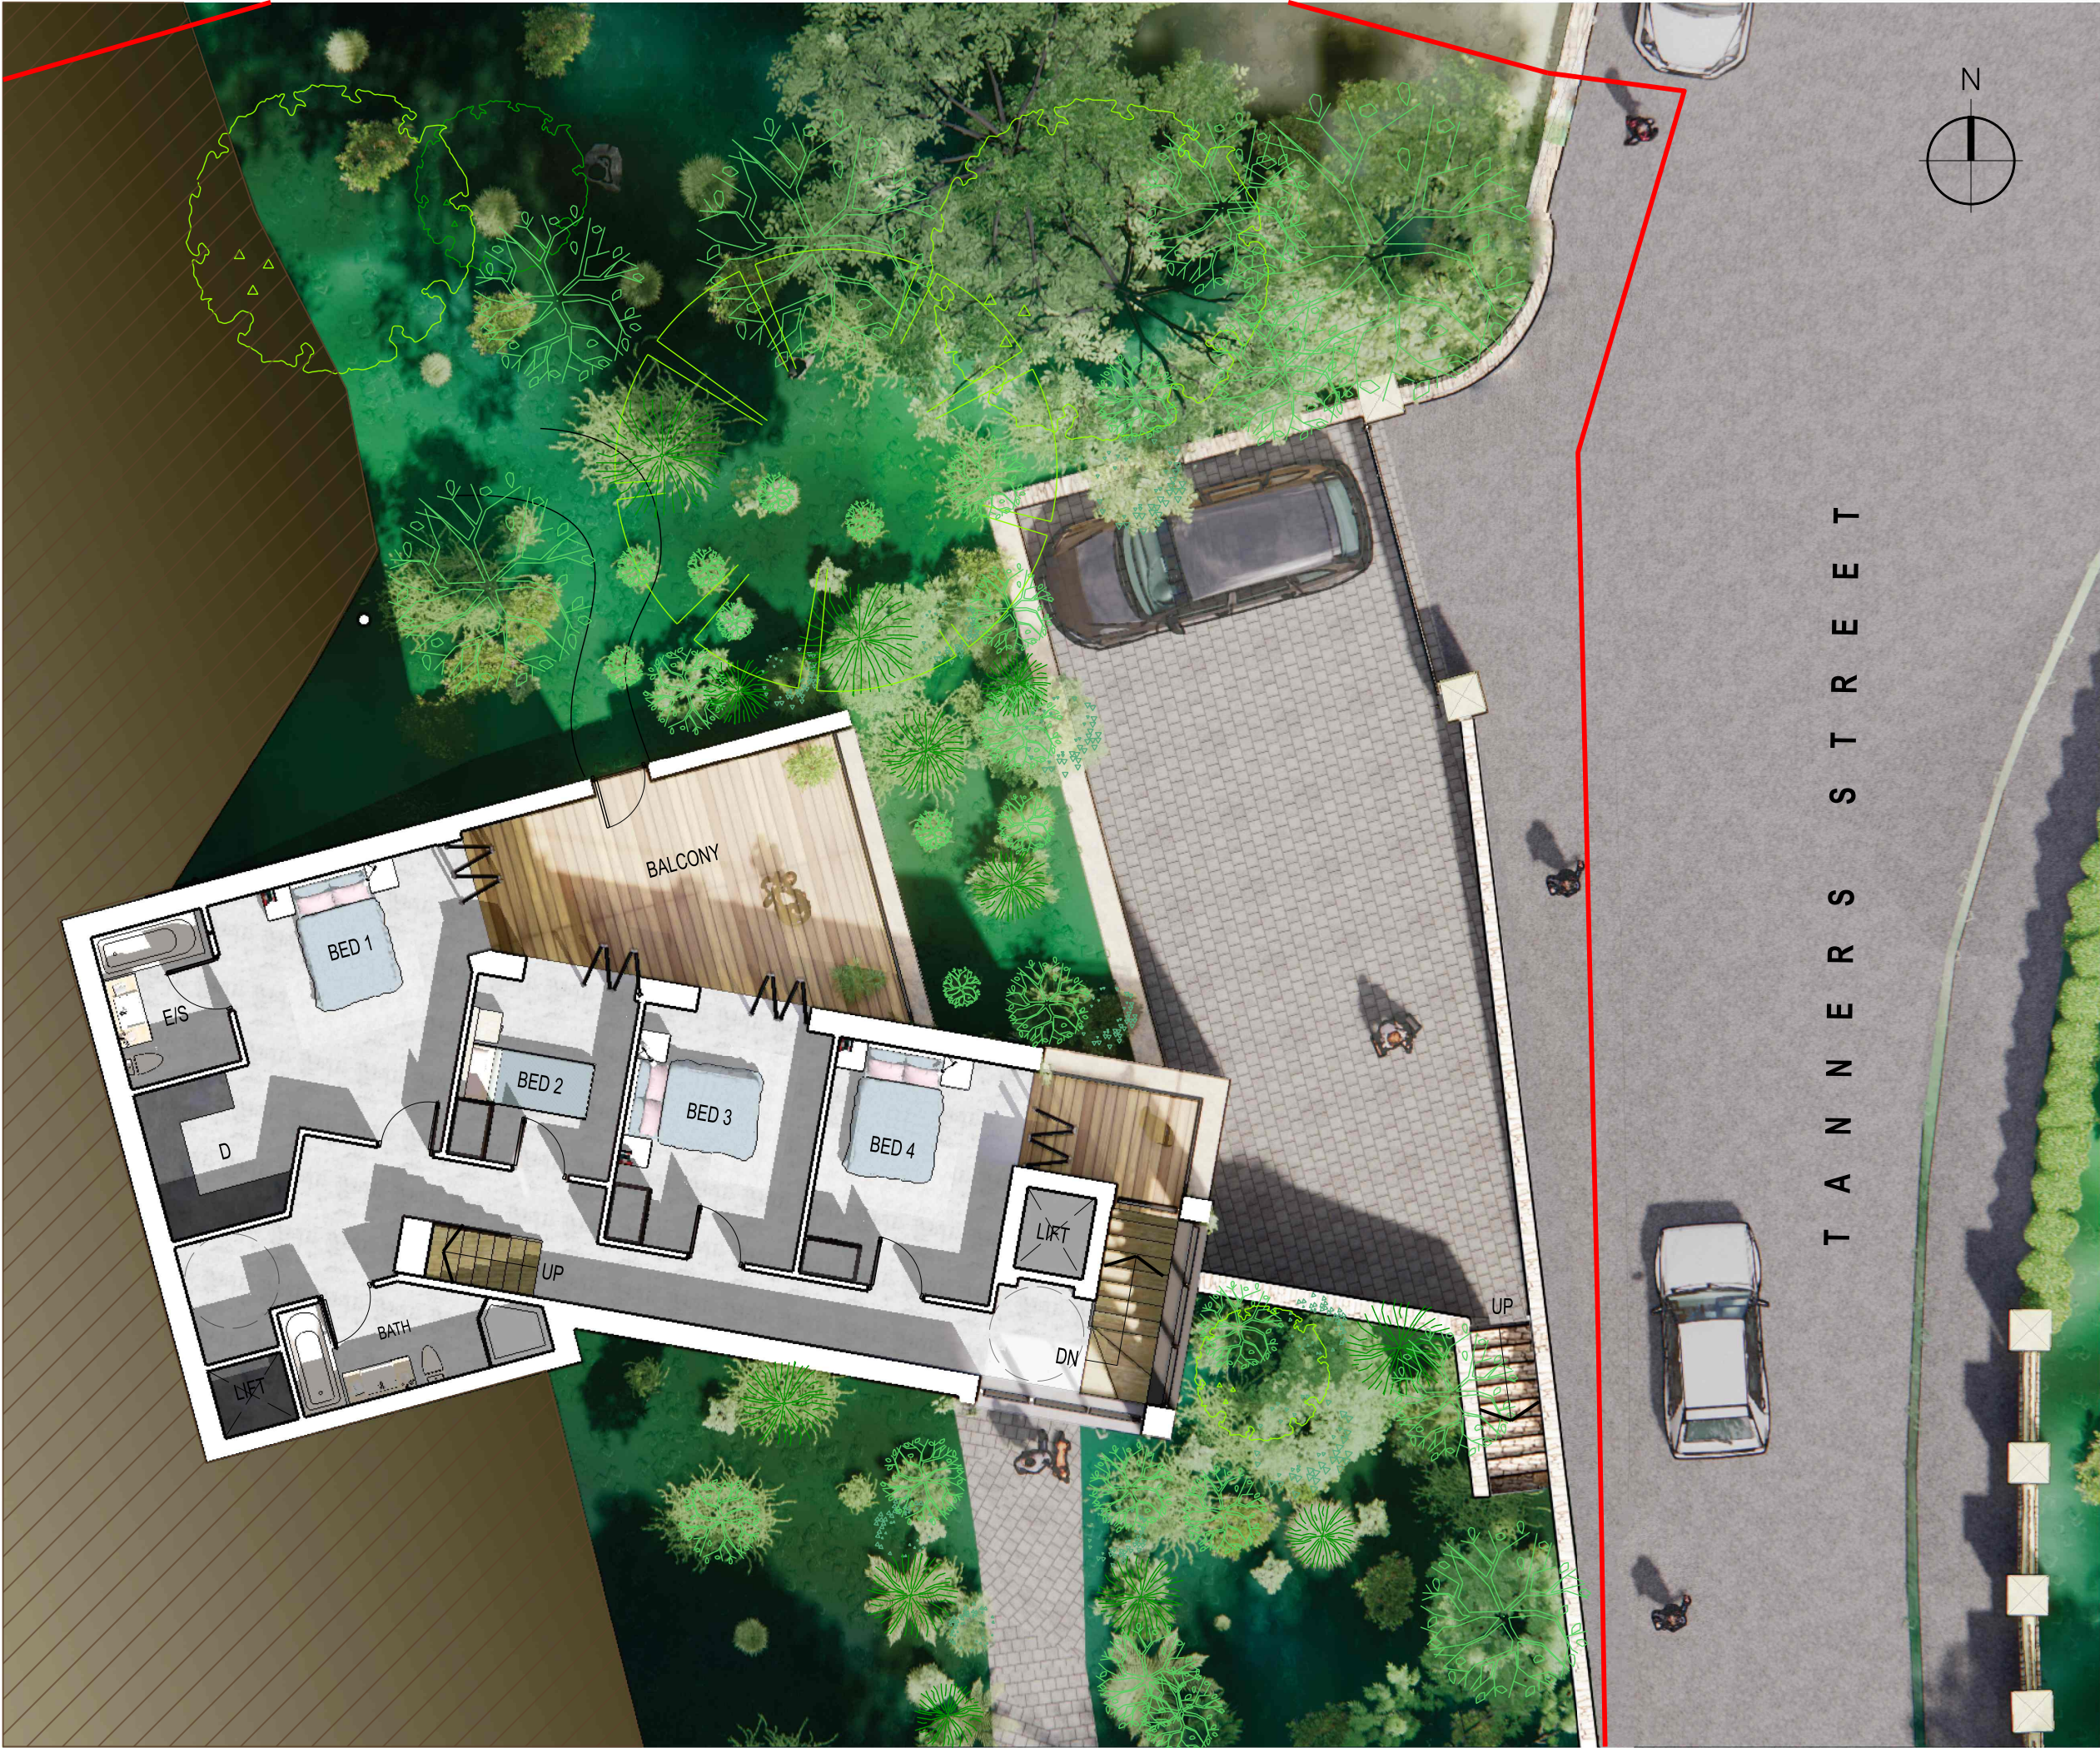

THIS DRAWING IS PROTECTED BY COPYRIGHT AND MUST NOT BE COPIED OR REPRODUCED WITHOUT THE WRITTEN CONSENT OF R G PARTNERSHIP LIMITED. NO DIMENSIONS ARE TO BE SCALED FROM THIS DRAWING. ALL DIMENSIONS AND SIZES TO BE CHECKED ON SITE, NORTH POINTS SHOWN ARE INDICATIVE. ©

SITE SPECIFIC HAZARDS

IN ACCORDANCE WITH THE REQUIREMENTS OF THE CDM REGULATIONS 2015 THE FOLLOWING SIGNIFICANT RESIDUAL HAZARDS HAVE NOT BEEN DESIGNED OUT OF THIS PROJECT AND MUST BE TAKEN INTO CONSIDERATION BY CONTRACTORS PLANNING TO UNDERTAKE THE WORKS SHOWN ON THIS DRAWING:

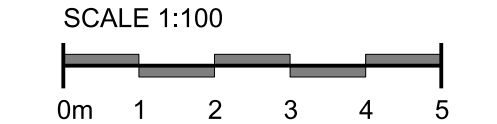

KEY:

GROUND CROSS SECTION

OWNERSHIP BOUNDARY

REV G.07.01.22	GENERAL UPDATE	DB
REV F.07.12.20	GENERAL UPDATE	SPL
REV E.03.12.20	GENERAL UPDATE	SPL
REV D.18.11.20	DRIVEWAY RETAINING WALL	WNH
REV C.21.04.20	UPDATED TO HIGHWAYS ENGS COMMENTS	WNH
REV B.19.03.20	UPDATED TO CLIENT AND LPA'S COMMENTS	AAS
REV A.08.01.20	TREES ADDED	SPL
REV. DATE	NOTES	INIT.

CLIENT / PROJECT
BLAKEMAN DESIGN & BUILD
TANNERS STREET
RAMSBOTTOM

DRAWING TITLE
PROPOSED 1ST FLOOR PLAN

STATUS
PLANNING

DATE	DRAWN	SCALE @ A3
JAN 2020	WNH	1:100

PROJECT NUMBER	UNIT / BLOCK	CI / SFB CODE	TYPE & NUMBER	REVISION LETTER
----------------	--------------	---------------	---------------	-----------------

DRAWING NO.
10877 **P 03** **G**

Site Location Plans	L	GA Plans	P	Elevations	E
Sections	S	Details	D	Prefix: Colour	C

THE RATCLIFFE GROVES PARTNERSHIP
MANCHESTER
105 MANCHESTER ROAD
BURY LANCASHIRE BL9 0TD
T. 0161 797 6000 E. manchester@rgp.uk.com
www.rgp.uk.com

LONDON
19 BEDFORD ROW
LONDON WC1R 4EB
T. 020 7600 6666 E. london@rgp.uk.com

