



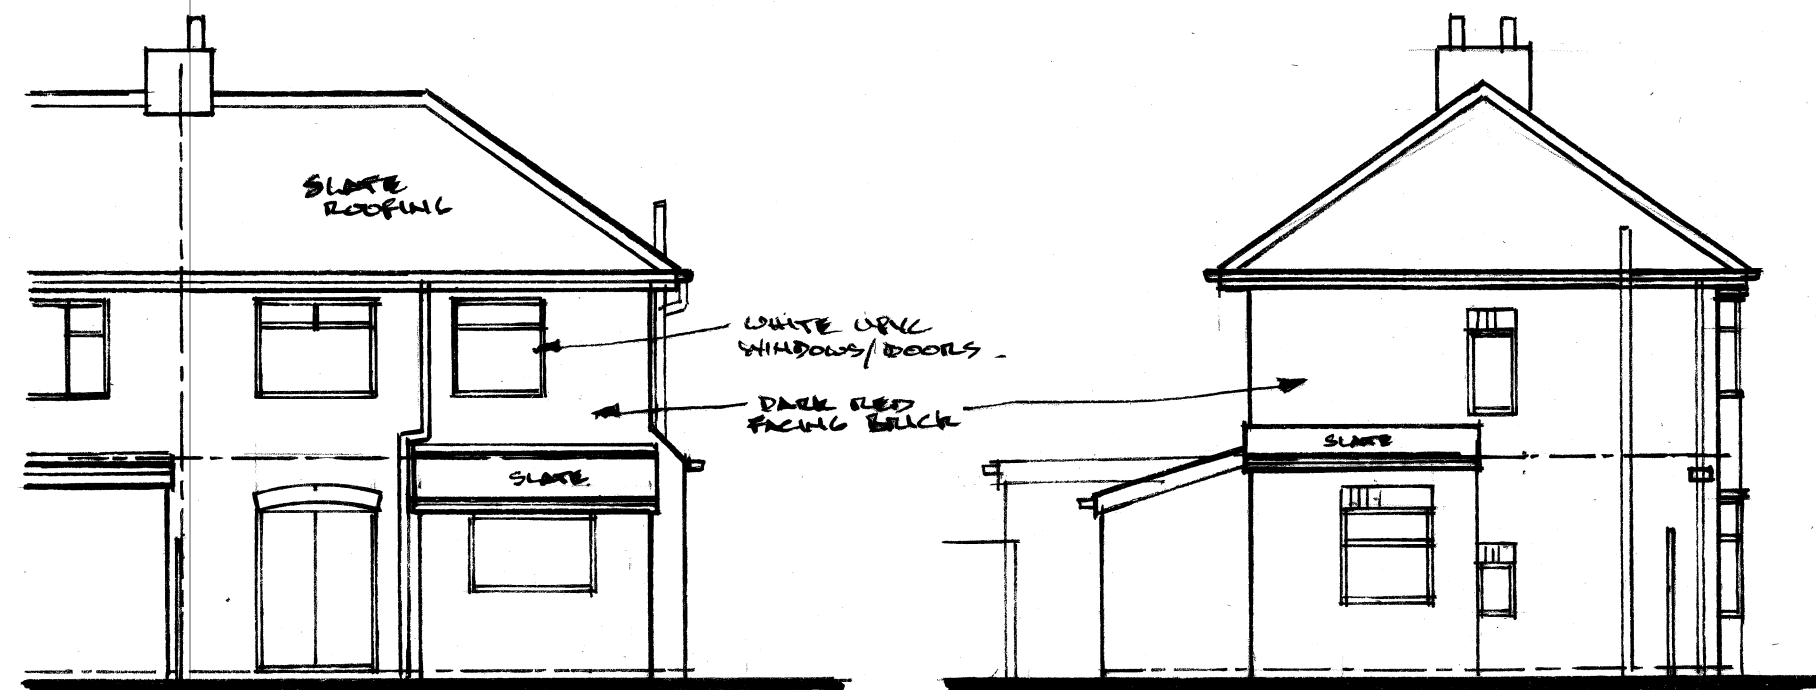


EXISTING REAR ELEVATION


EXISTING SIDE ELEVATION. 1:100.

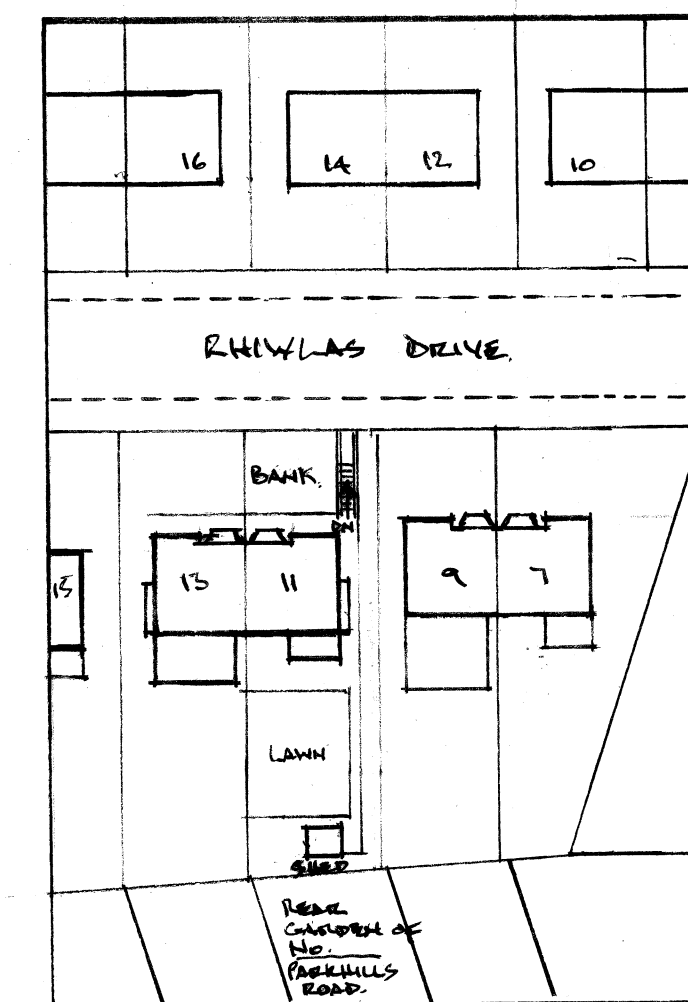


SITE PLAN. 1:50 (EXISTING)

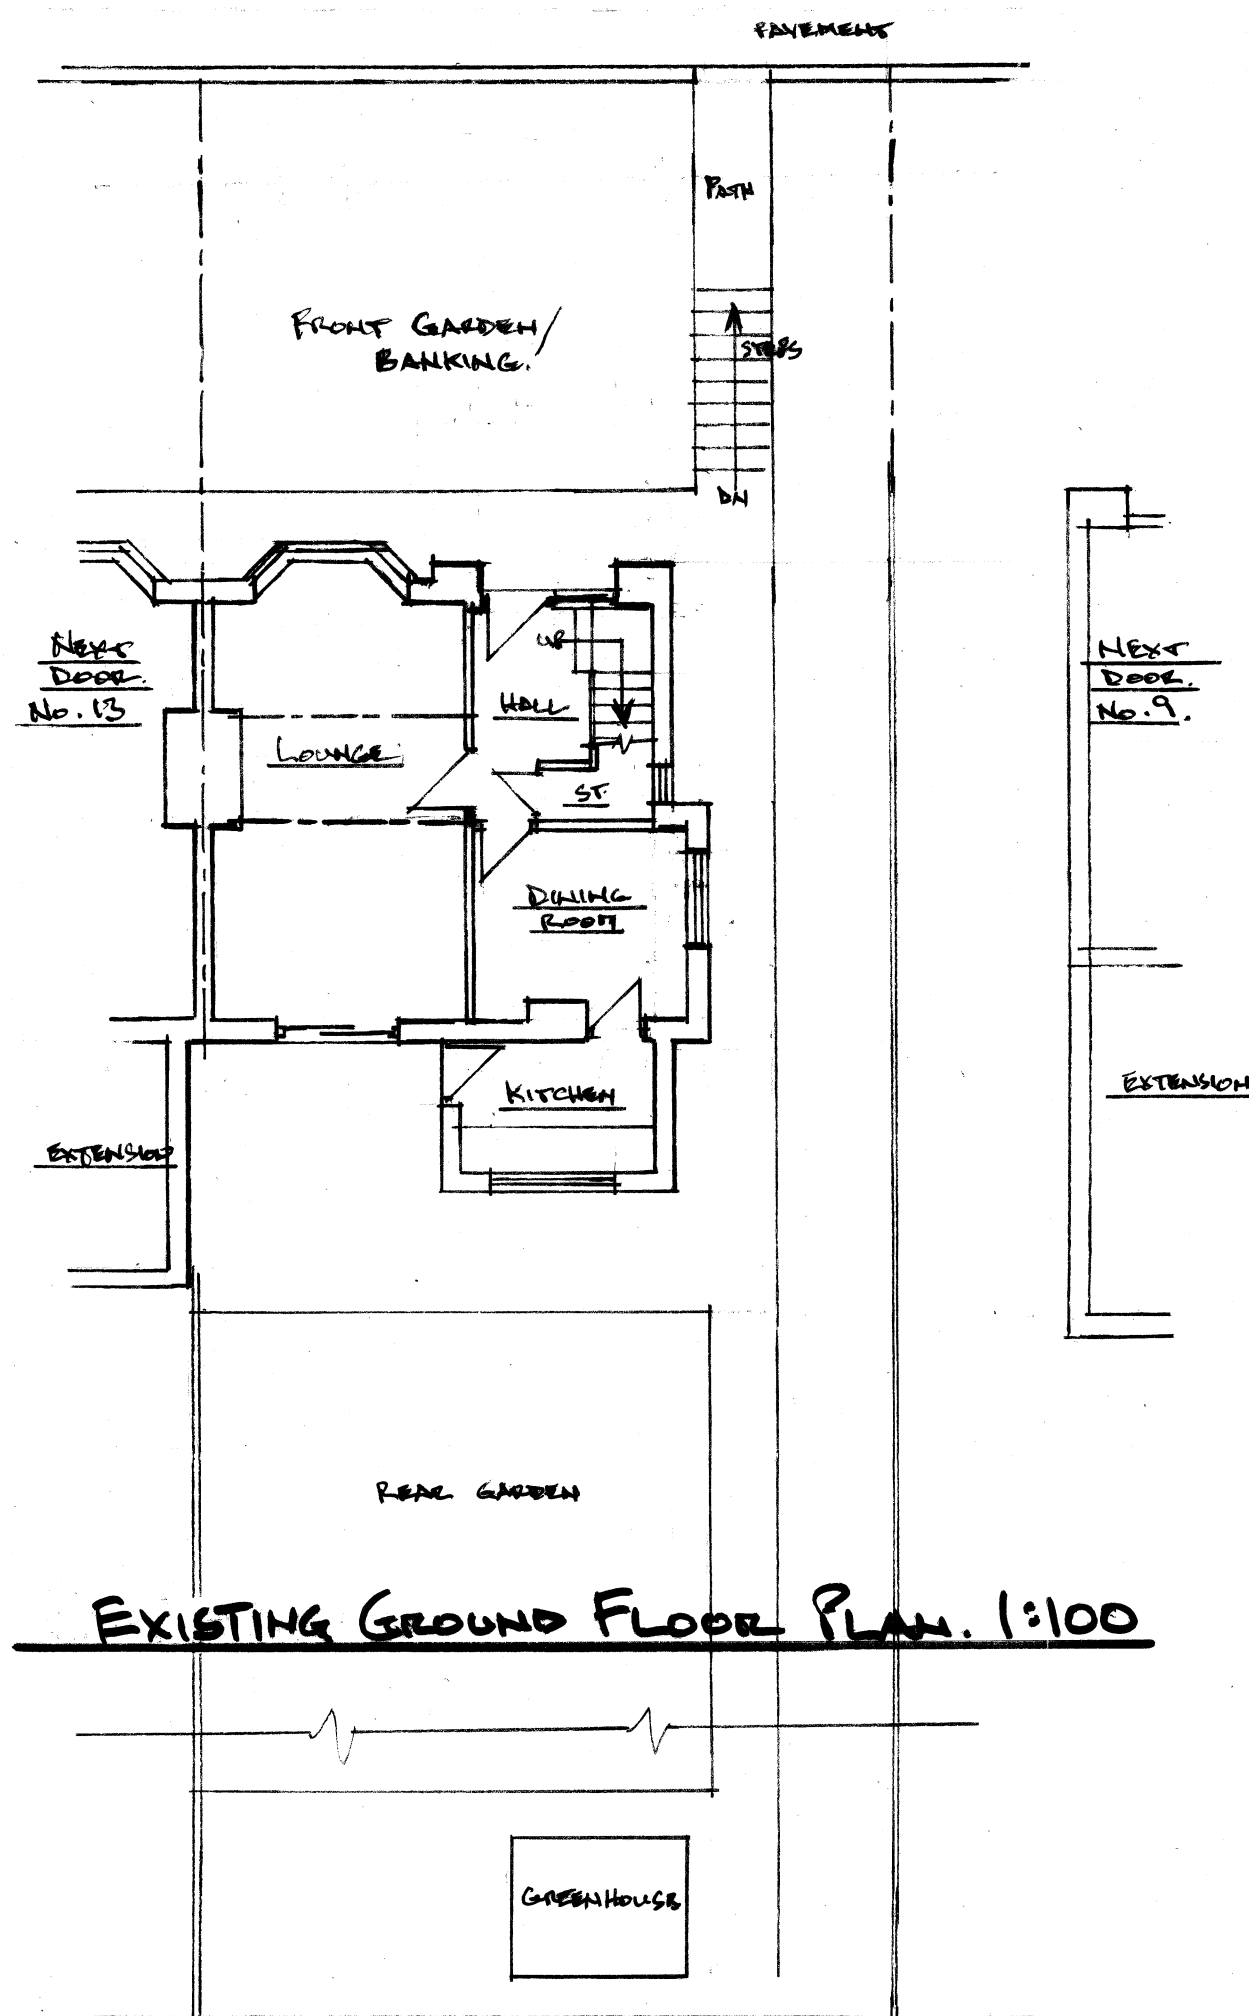


EXISTING GROUND FLOOR PLAN. 1:100

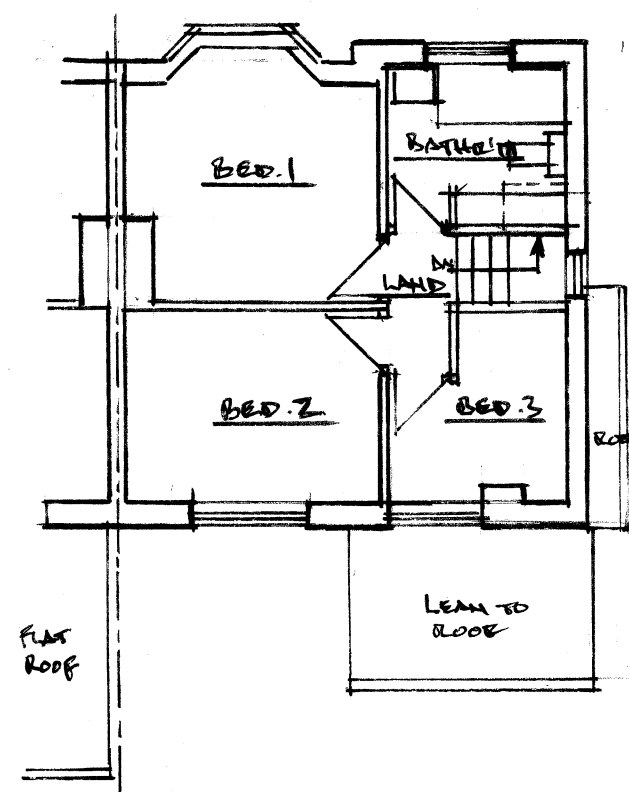

EXISTING FIRST FLOOR PLAN

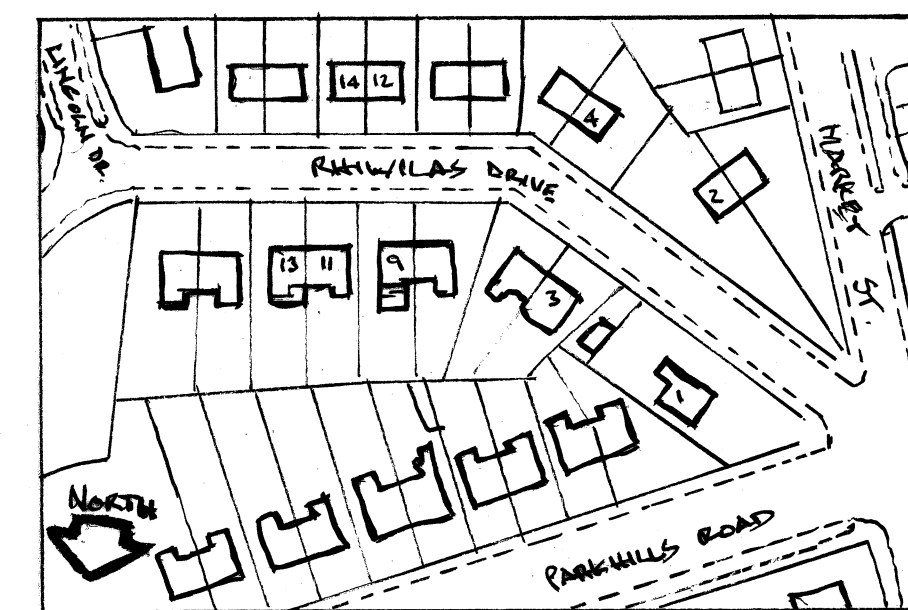

LOCATION PLAN. 1:1250

 

Architectural & Building Services

NEIL BUTTERWORTH

Tel:
Mobile: 07785 275 483

89 Higher Ainsworth Road,
Radcliffe, Manchester M26 4JJ

Job Title **PROPOSED TWO/SINGLE STOREY REAR
EXTENSION, ALTERATIONS & OFF ROAD PARKING,
AT 11 RHIWLAS DRIVE, BURY,
FOR MR & MRS S. GREEN**

Drawing Title **PLANS & ELEVATIONS (EXISTING)**

Scale
1:100

Date
MAR. 25

Drawn by
NB

Drawing No.
1