




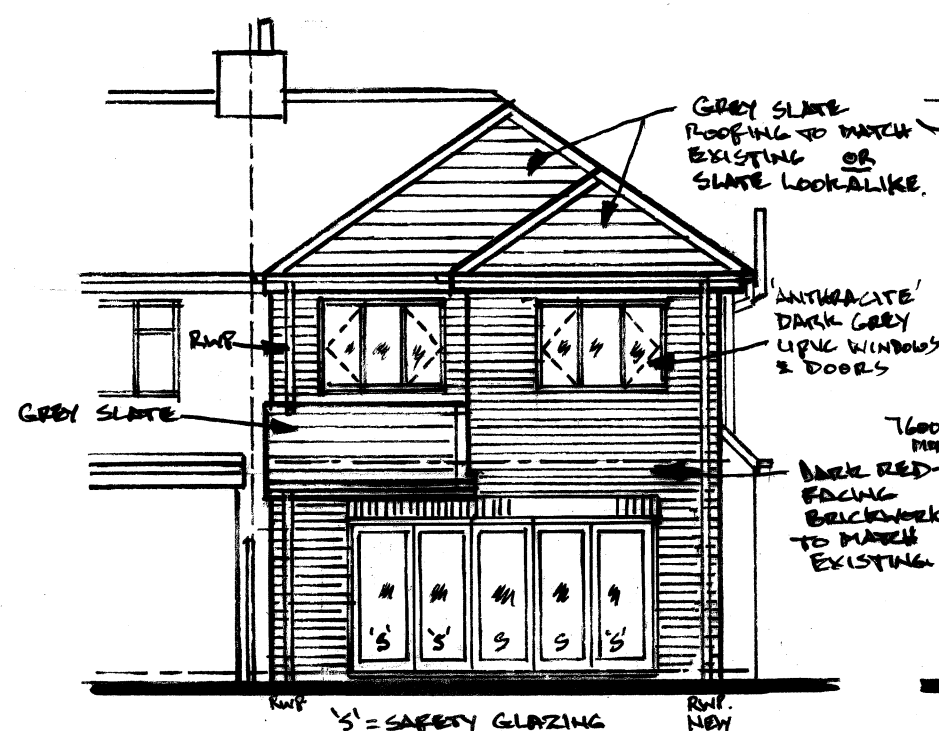


PROPOSED REAR ELEVATION. 1:100

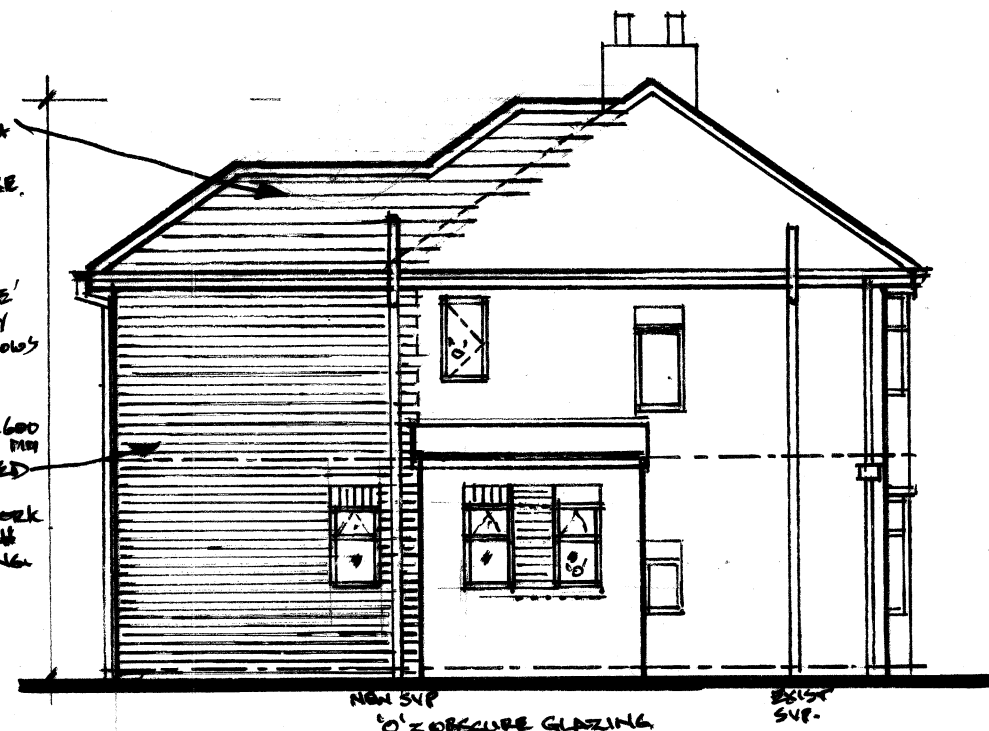


PROPOSED SIDE ELEVATION

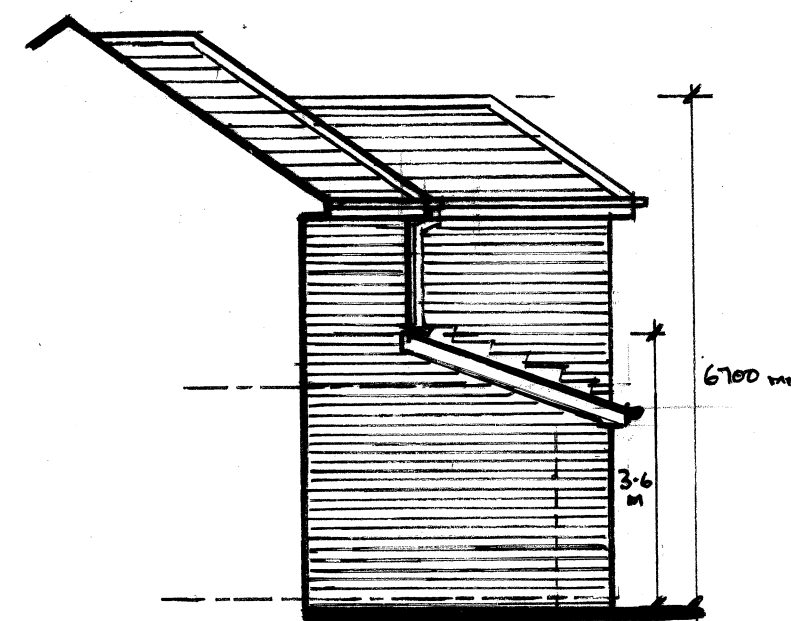



PROPOSED REAR SIDE ELEV.

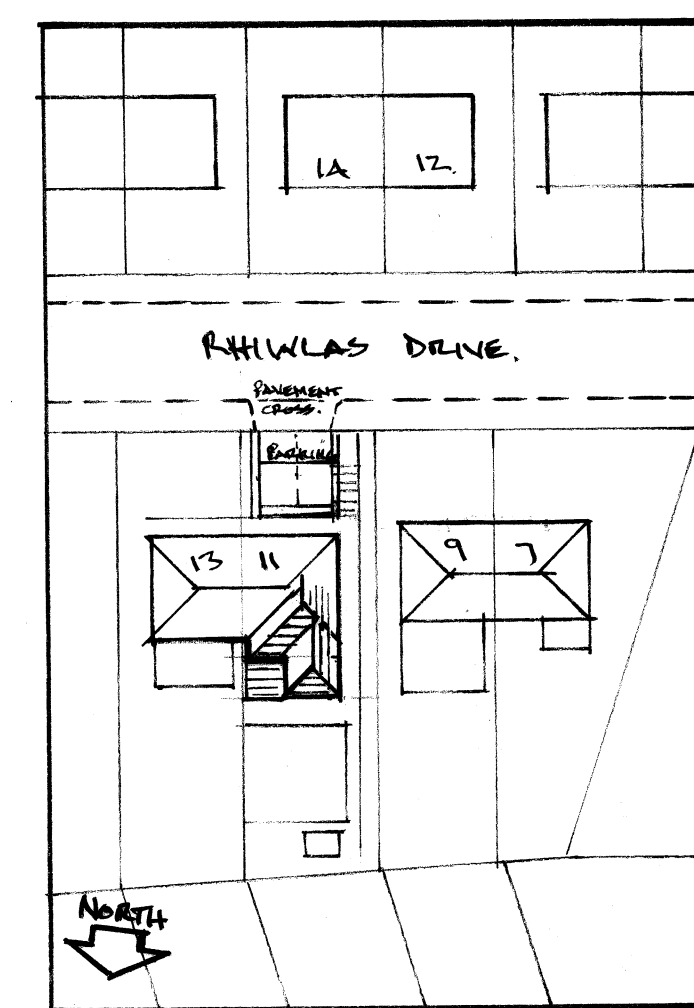


PROPOSED SITE PLAN. 1:50

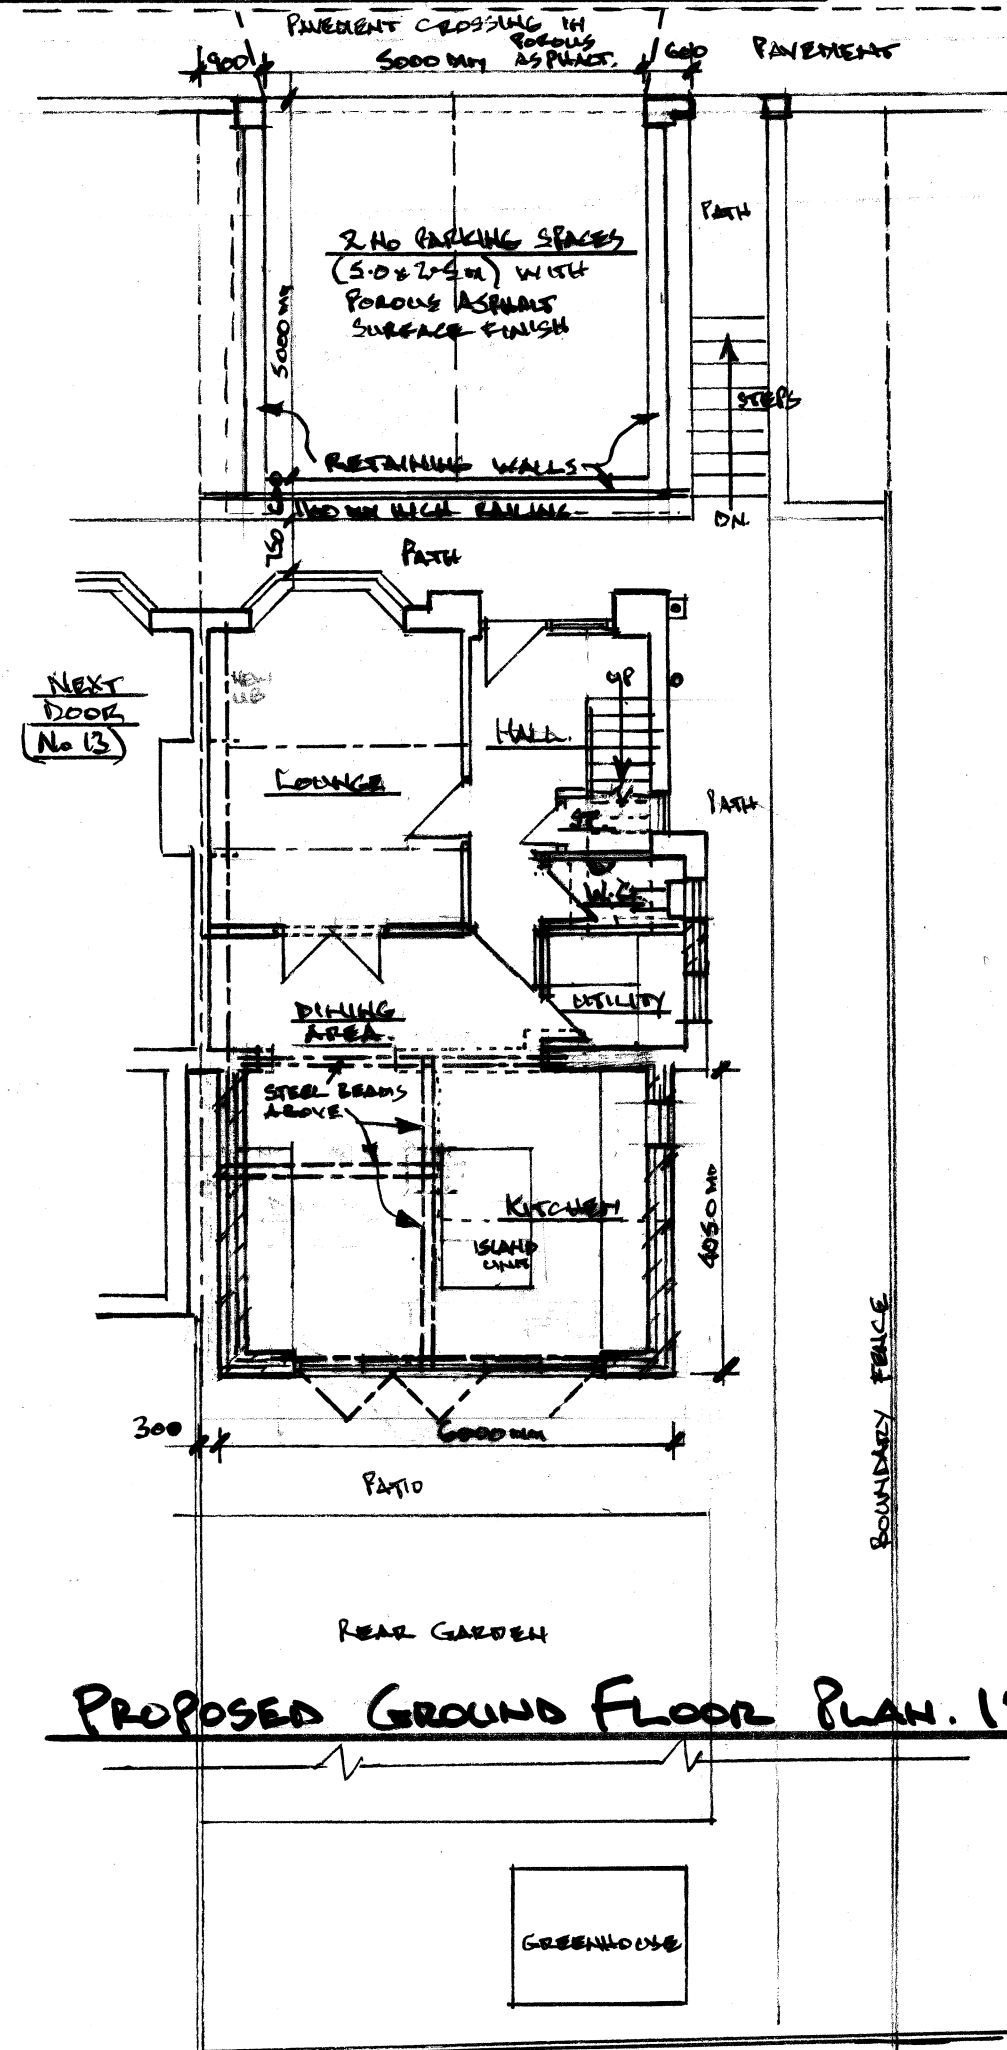

PROPOSED GROUND FLOOR PLAN. 1:100

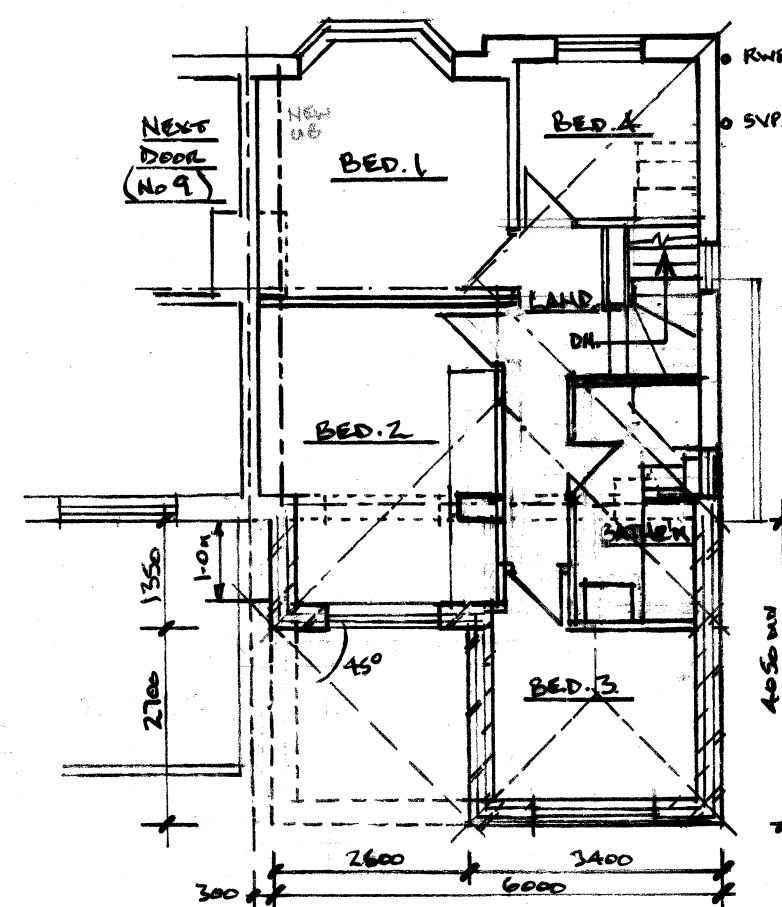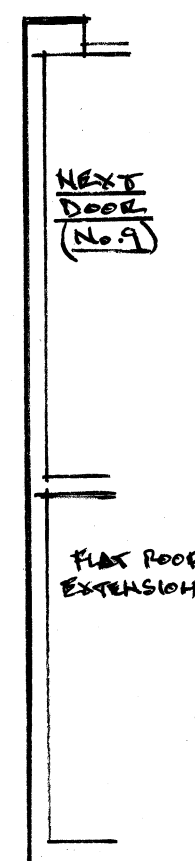

PROPOSED FIRST FLOOR PLAN

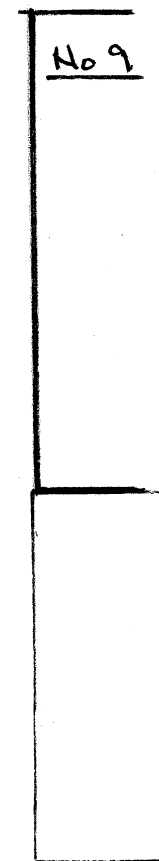

Architectural & Building Services			
NEIL BUTTERWORTH			
Tel: 07785 275483			
89 Higher Ainsworth Road, Radcliffe, Manchester M26 4JJ			
Job Title PROPOSED TWO/SINGLE STOREY REAR EXTENSION, ALTERATIONS & OFF ROAD PARKING AT 11 RHIWLAS DRIVE, BURY, FOR MR & MRS S. GREEN			
Drawing Title PLANS & ELEVATIONS (PROPOSED)			
Scale 1:100	Date MAR. 25	Drawn by NB	Drawing No. 2