






PROPOSED FRONT ELEVATION (NORTH)

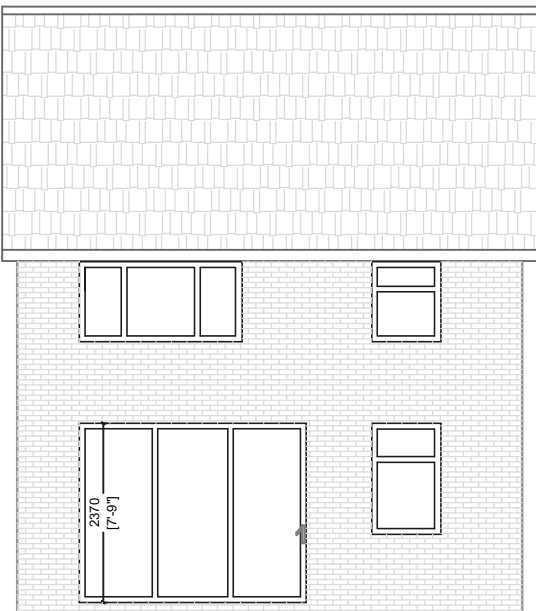


PROPOSED REAR ELEVATION (SOUTH)

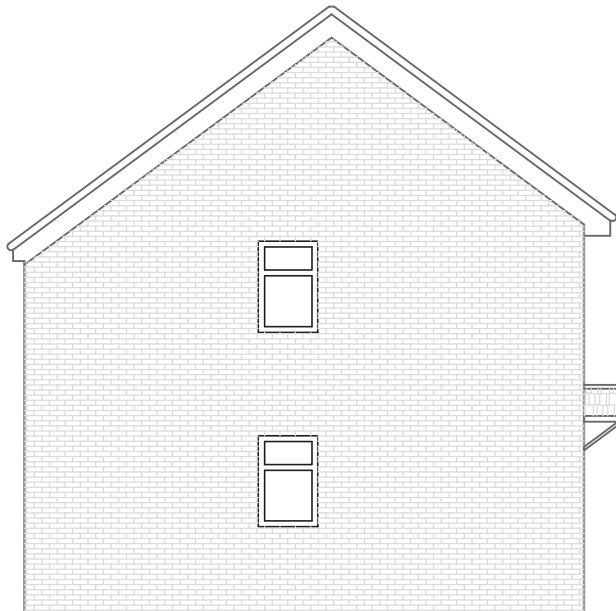


PROPOSED SIDE ELEVATION (EAST)

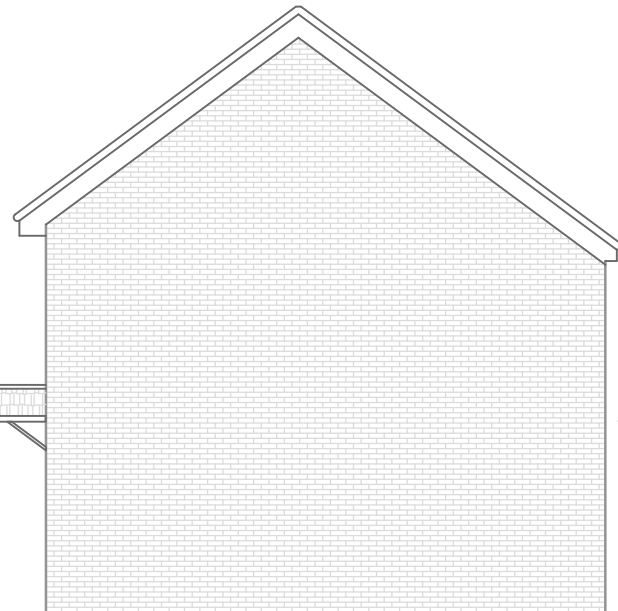


PROPOSED SIDE ELEVATION (WEST)

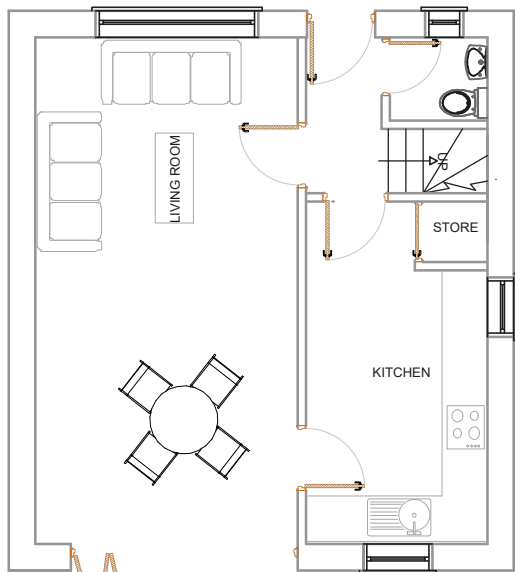


PROPOSED GROUND FLOOR PLAN
Internal Gross area 40 sqm

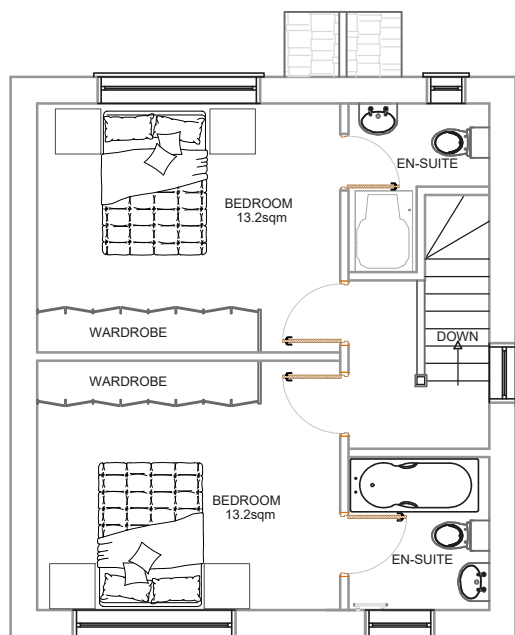

PROPOSED FIRST FLOOR PLAN
Internal Gross area 40 sqm

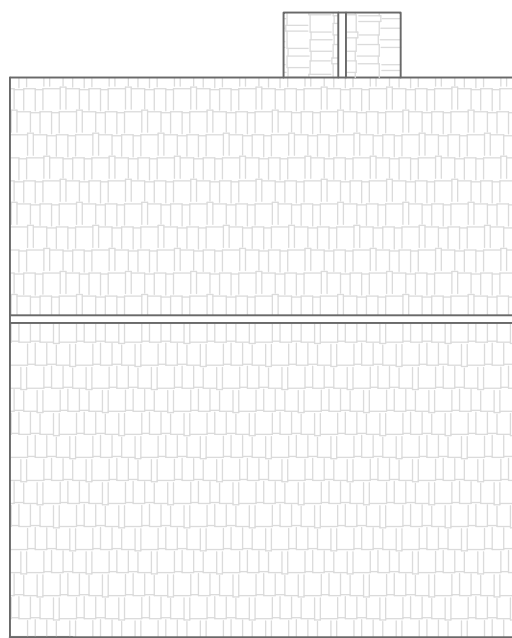


PROPOSED ROOF PLAN

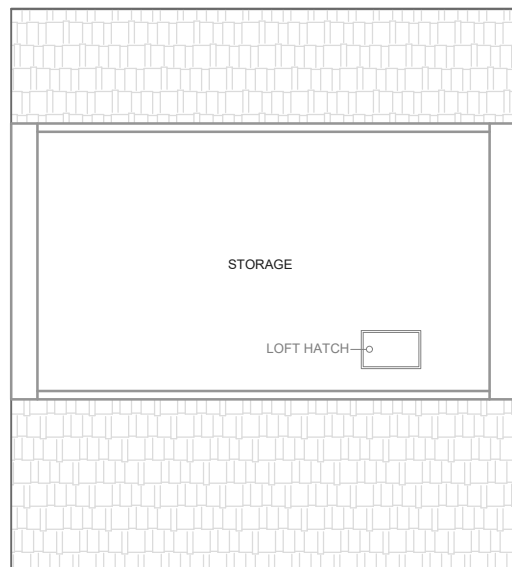


Internal Gross area 20.5 sqm

PROPOSED GROUND FLOOR PLAN Incl. BOUNDARY

PROPOSED LANDSCAPING PLAN
SITE AREA 206.5sqm

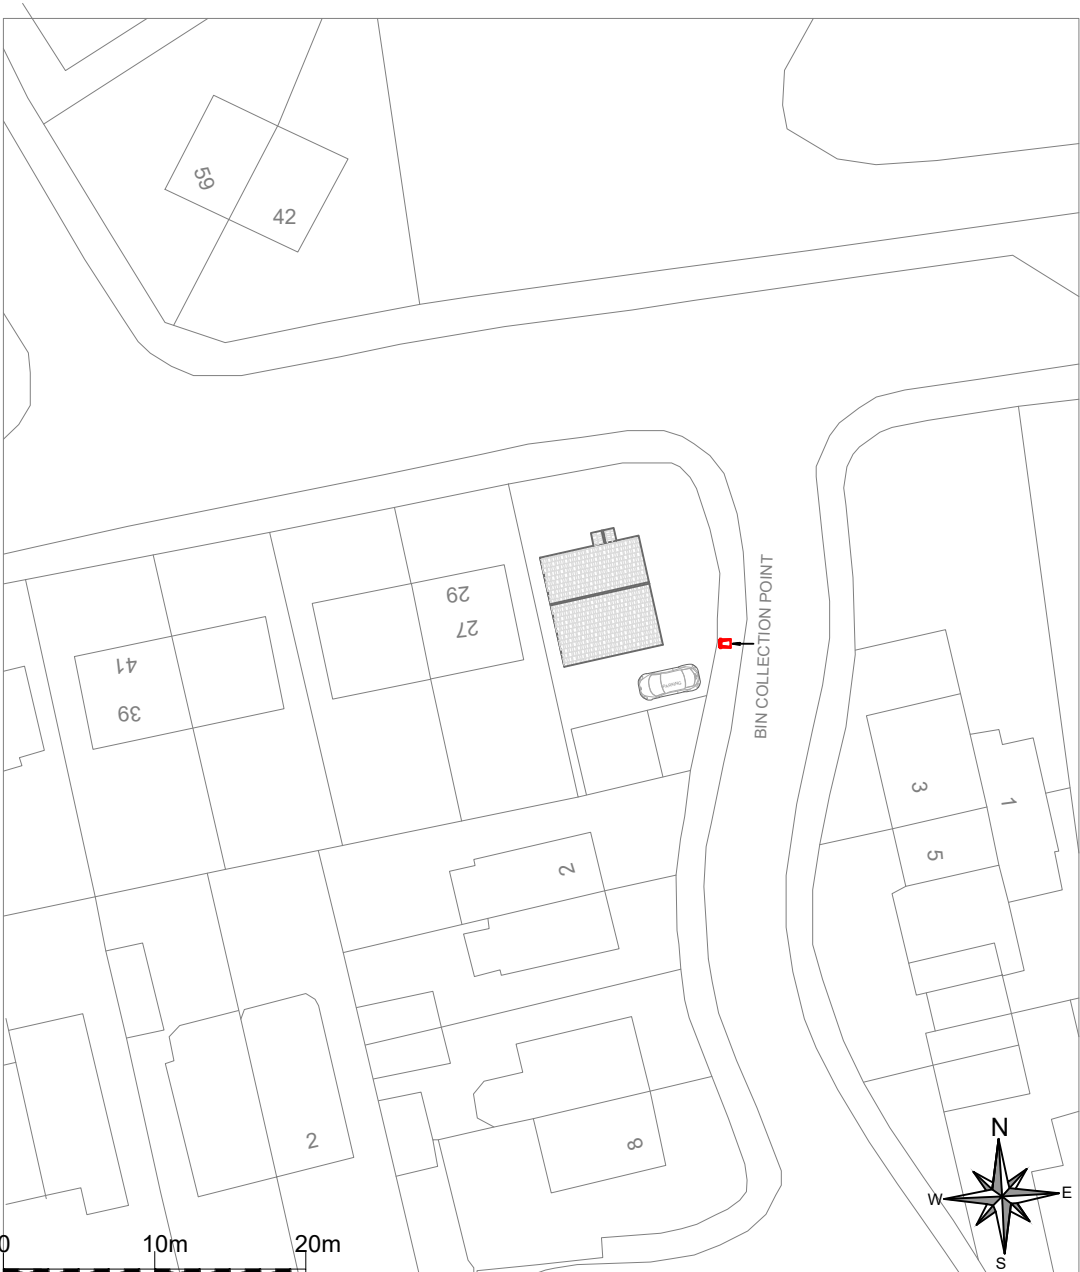

PROPOSED Block PLAN @ Scale: 1: 500

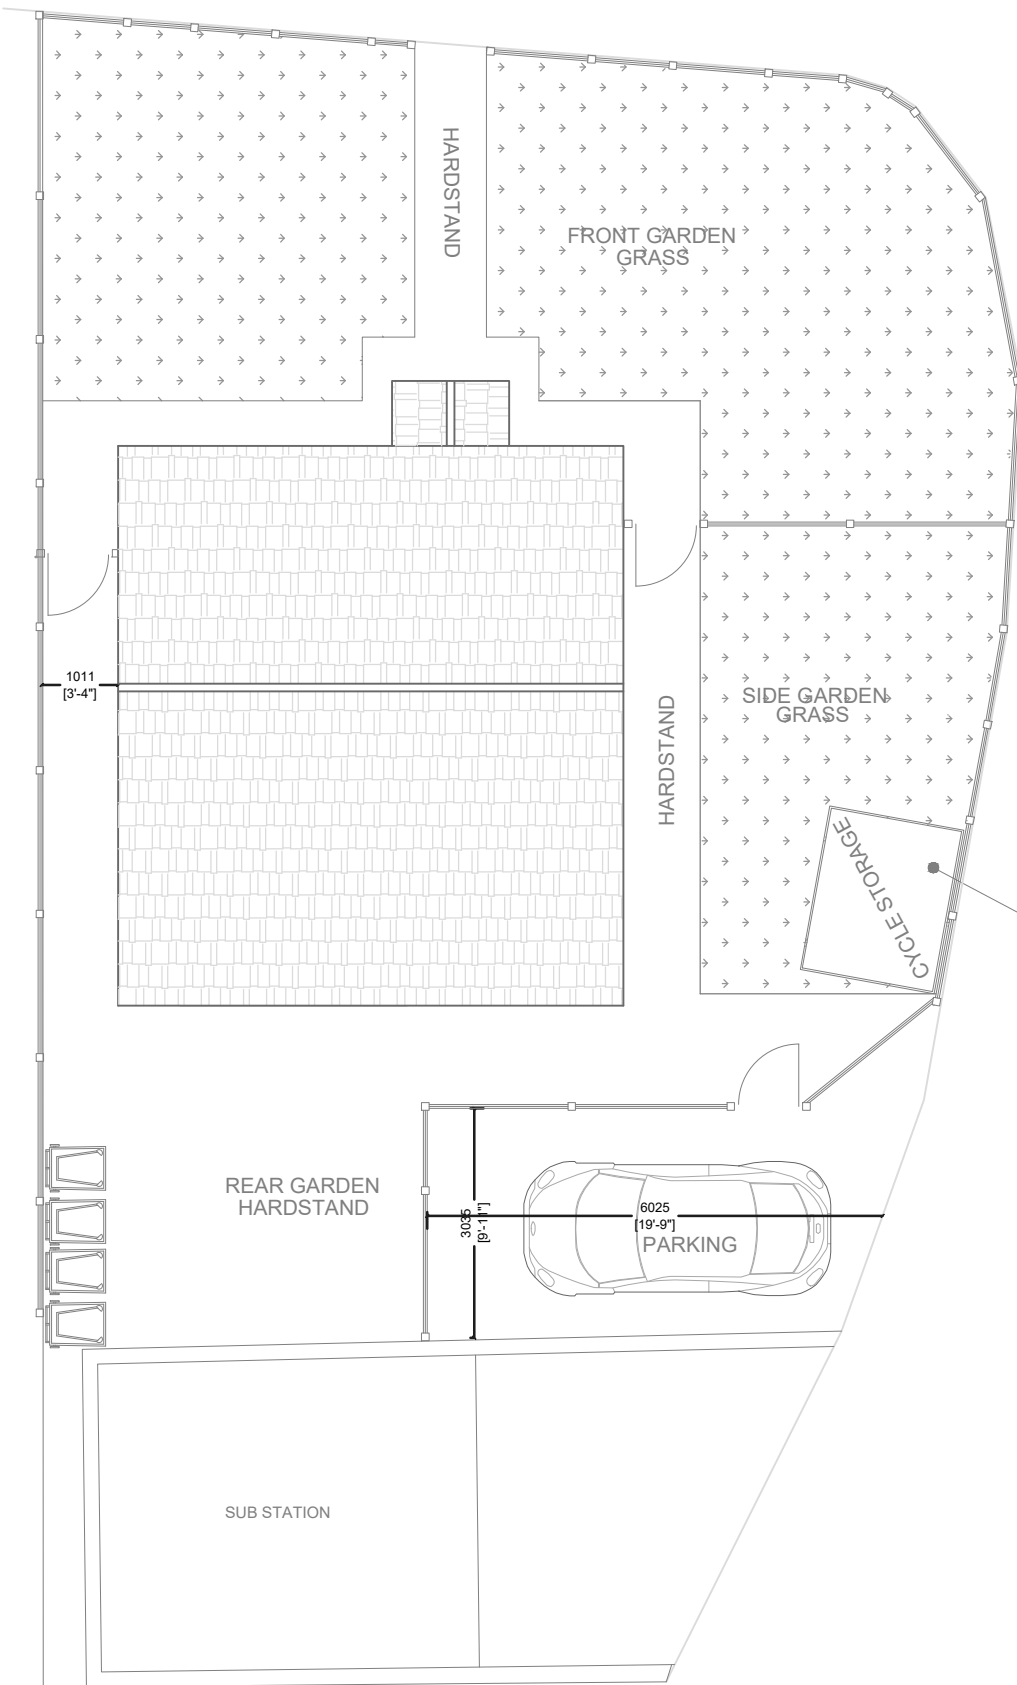

PROPOSED SITE PLAN
SITE AREA 206.5sqm



CYCLE STORAGE SHED

Lockable cycle storage shed to be fixed on hard surface in rear garden for easy access.

Size, Height: 1300mm, Width: 2000-2200mm, Depth: 1800-2200mm

Full information in the web link : <https://cycle-works.com/products/cycle-works-streetstore/>

0 5m 10m 15m 20m

I Planning Services email: ipsuk@live.co.uk	2A Cook Street, Bury, Lancashire, BL9 0RP. 0161 8717405	Proposed Floor plans and Elevations of Land Adjacent to 27 & 29 Tarn Drive Bury, BL9 9QB	Scale :1 : 100 on A2	All Dimensions in Meters	REV: A Date: 19/06/2026	Proposal
			Ref: IPS/R/LAND/BL99QB	Date : 25/02/2026	REV: SHT 4 of 6	