




PROPOSED FRONT ELEVATION
(Incl. BOUNDARY)(NORTH)

Front & Side gardens fence to be metal fencing system
as photograph below, finish with black paint



PROPOSED SIDE ELEVATION (EAST)
(Incl. BOUNDARY)


Walls to be bricks as below to match surroundings

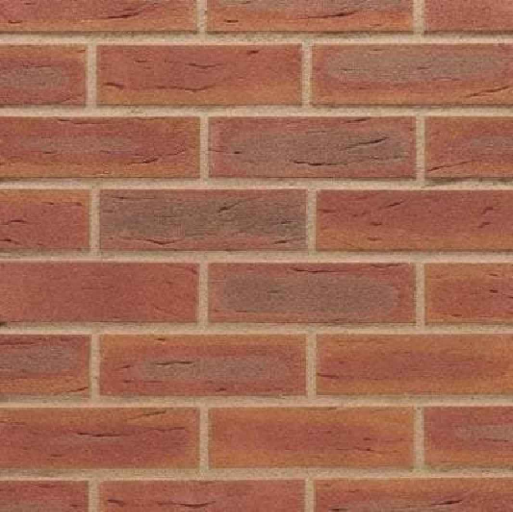


Sunset Red Multi Facing Brick 65mm x 215mm x 102.5mm

https://build4less.co.uk/products/sunset-red-multi-facing-brick-65mm-x-215mm-x-102-5mm-pack-of-430?srsltid=AfmBOowTA9yK3RXNvwB_gJcwY7L3qovLTIz5dOPqY5TN7KCdH3rhi

Roof tiles to be as below to match surroundings

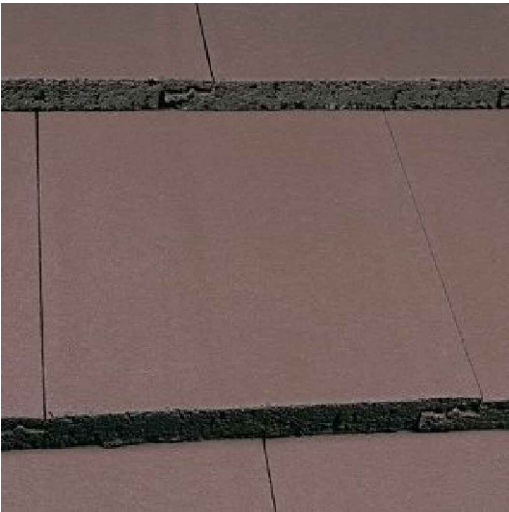

Marley modern concrete roof tile - Smooth brown
<https://www.chestnutdirect.co.uk/marley-modern-concrete-roof-tile-smooth-brown/>

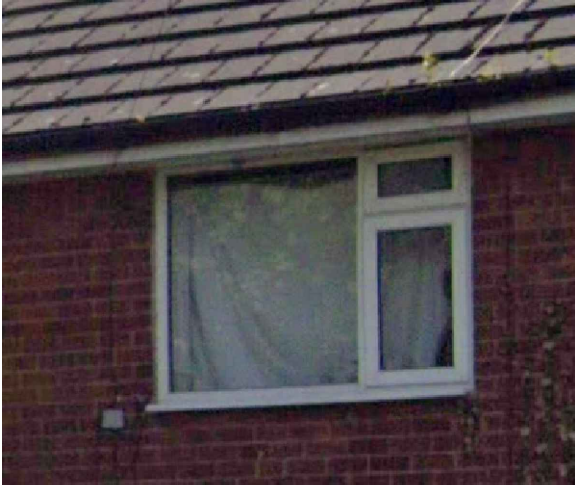


uPVC Windows to match adjacent properties




uPVC Door to match Windows




uPVC Gutters for all elevations and drainpipes to be
FloPlast uPVC Half Round Gutter Black 112mm

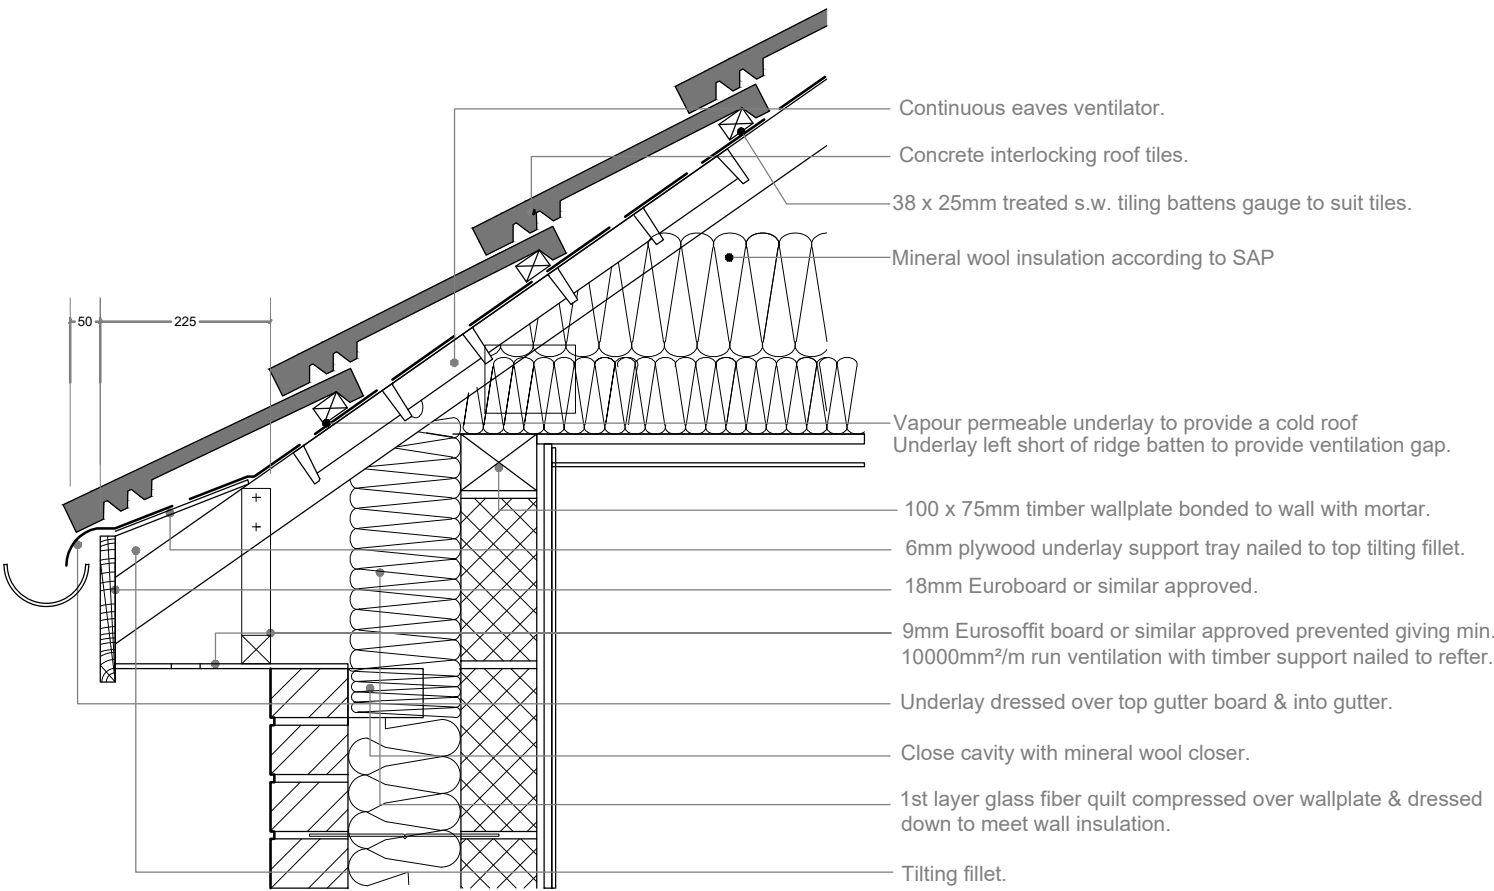


ROOF, EAVES, WALL, SECTION,

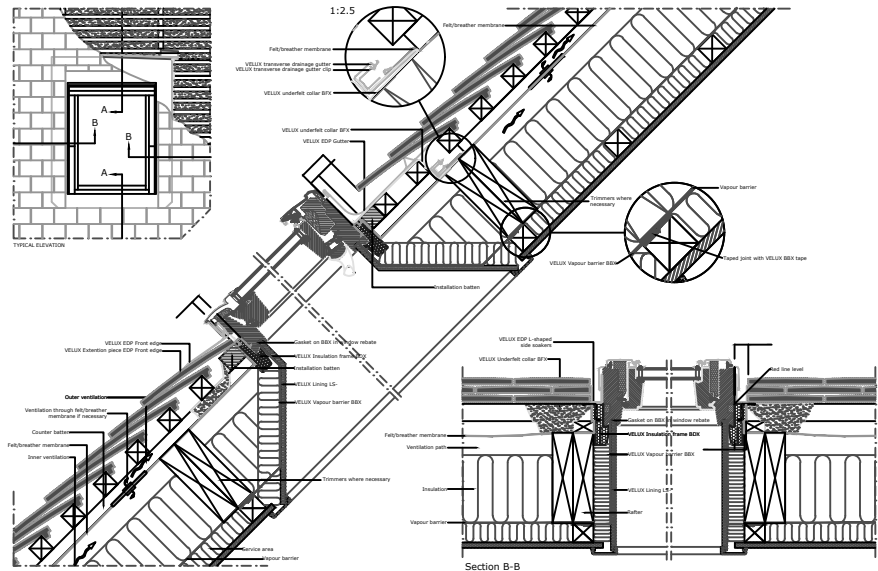


SECTION THROUGH ROOF WINDOW (ROOF)

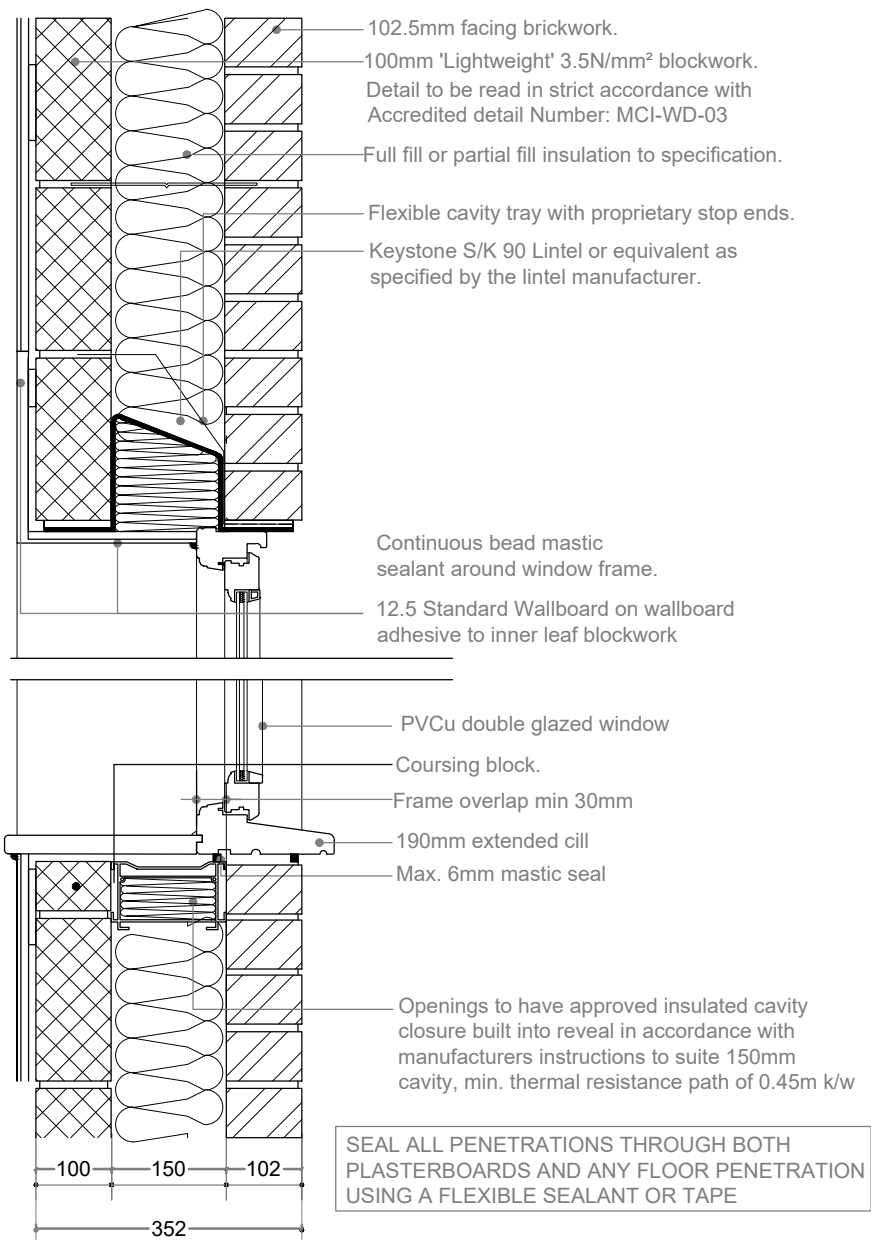

SECTION THROUGH WINDOW (BRICK)
SCALE : 1:10

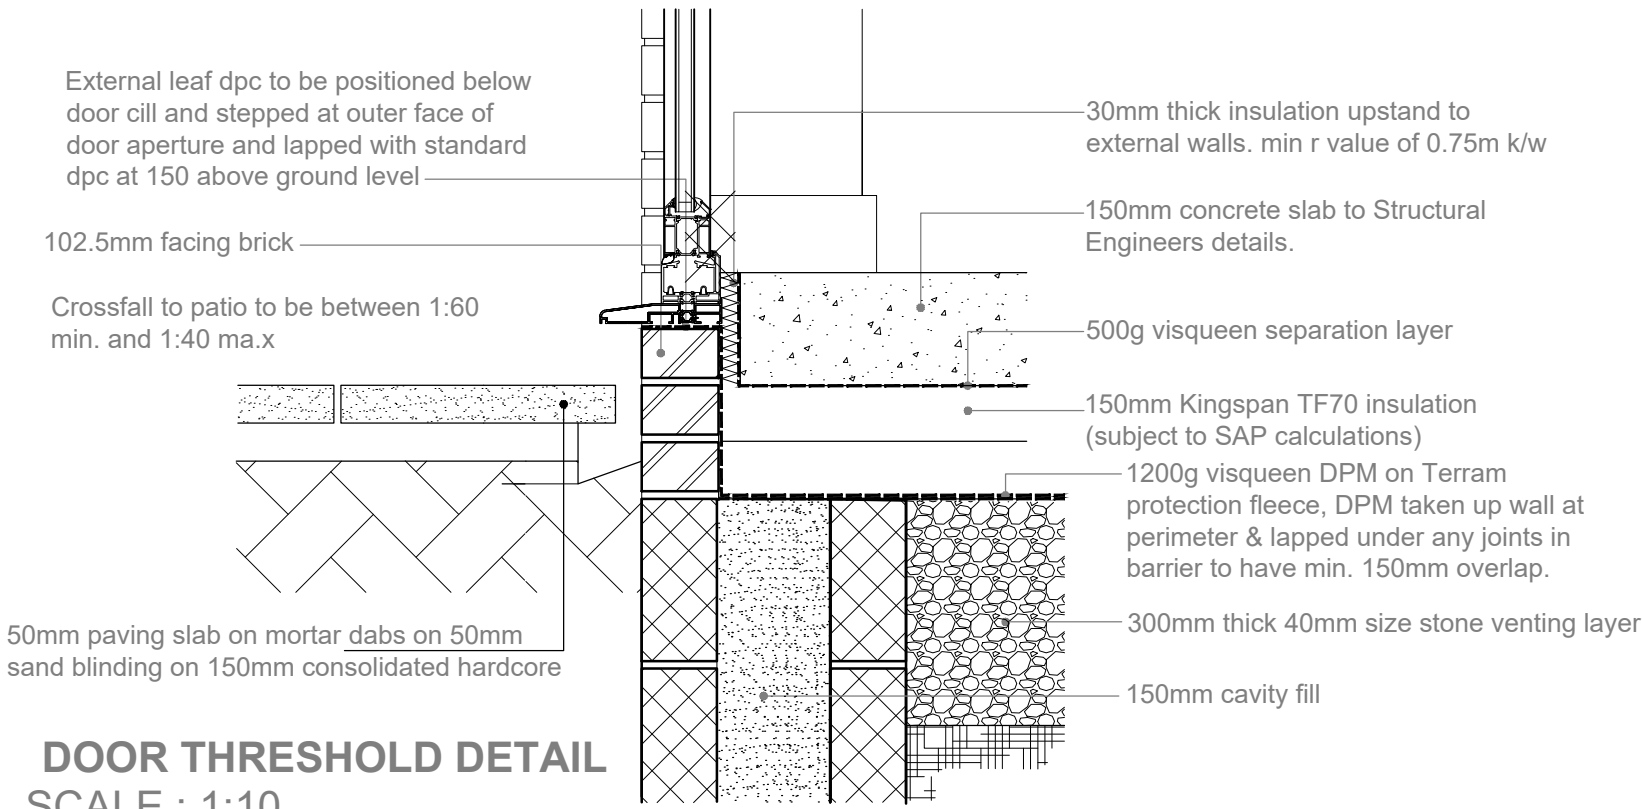

DOOR THRESHOLD DETAIL
SCALE : 1:10

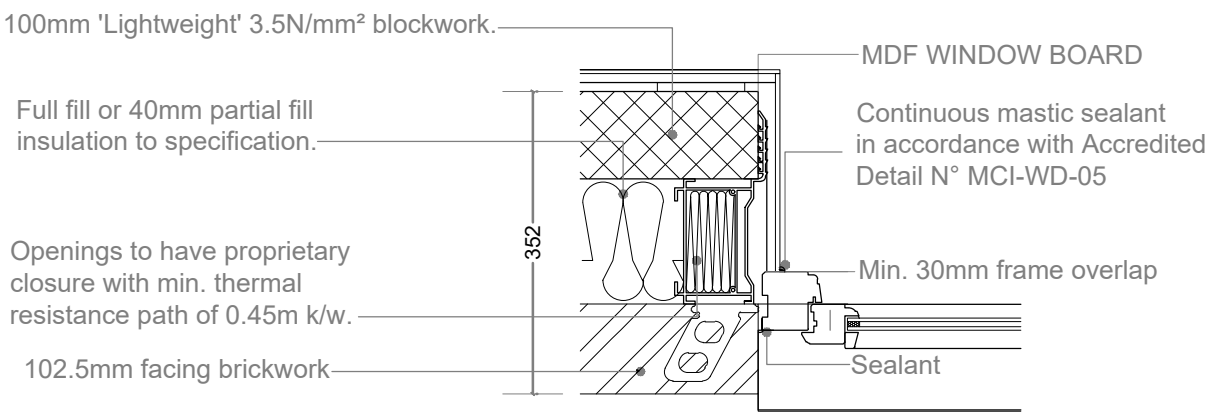

SECTION THROUGH REVEAL (BRICK)
SCALE : 1:10