



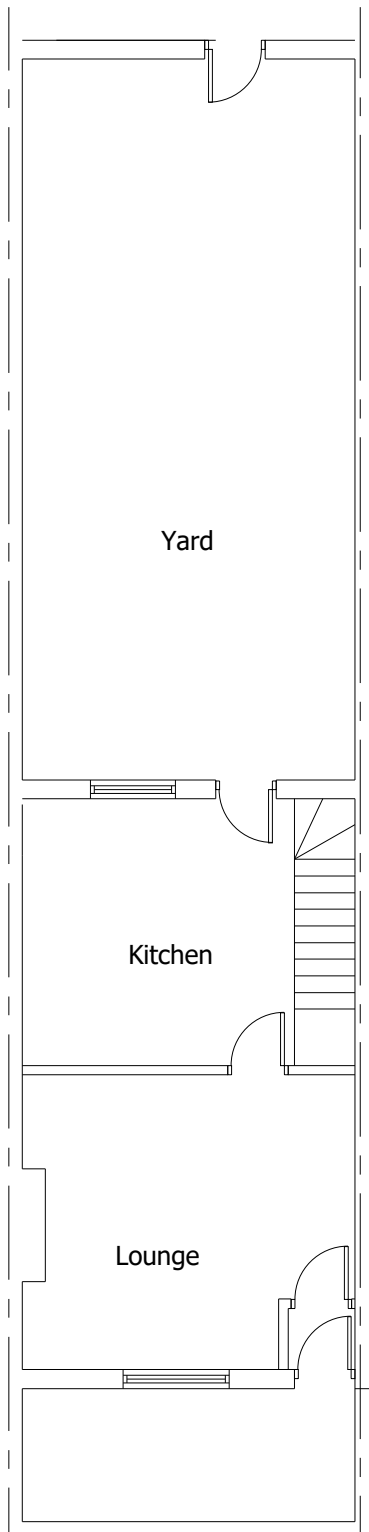


EXISTING GROUND FLOOR

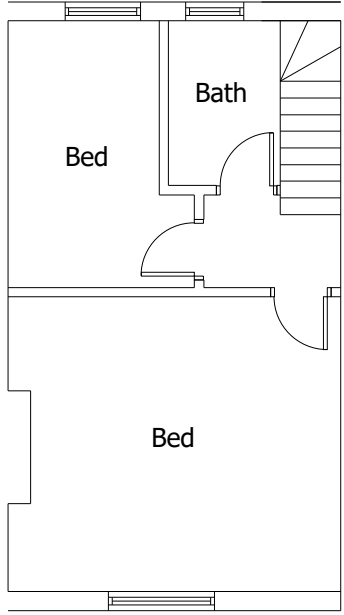


EXISTING FIRST FLOOR




EXISTING ROOF PLAN

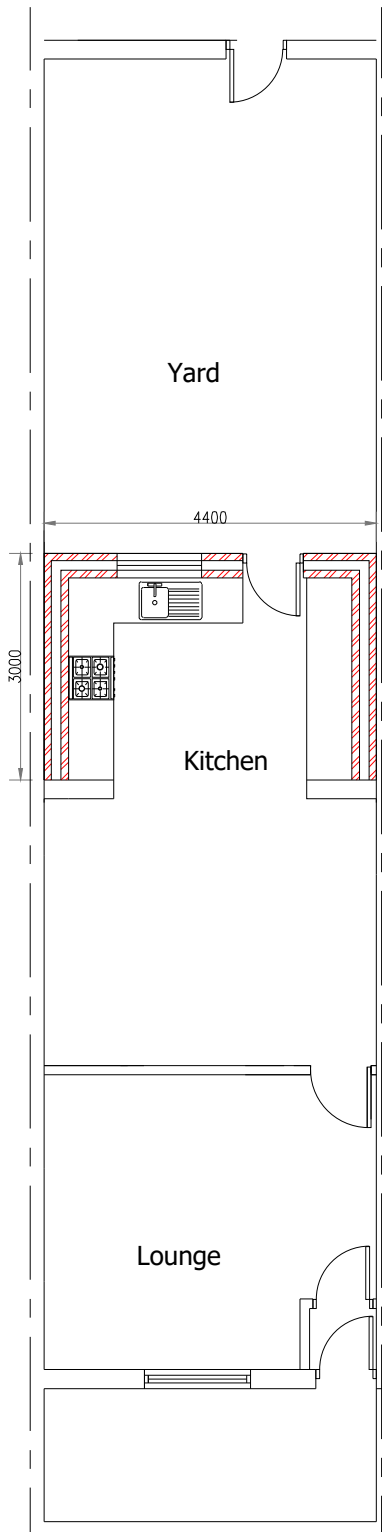


PROPOSED GROUND FLOOR

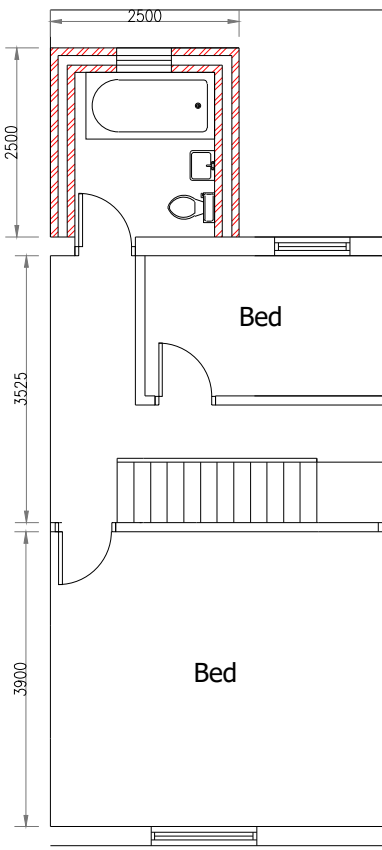


PROPOSED FIRST FLOOR

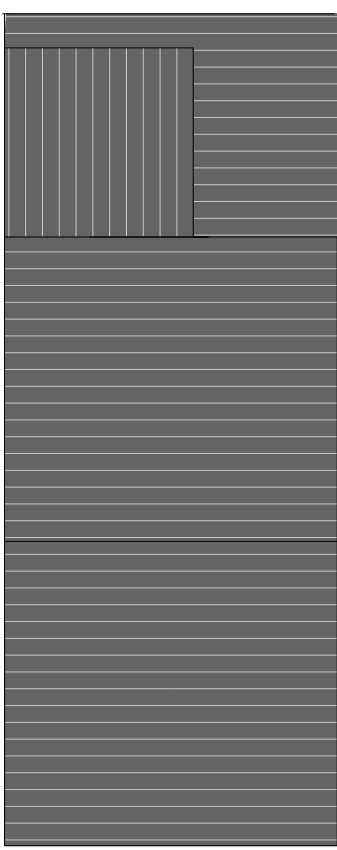


PROPOSED ROOF PLAN

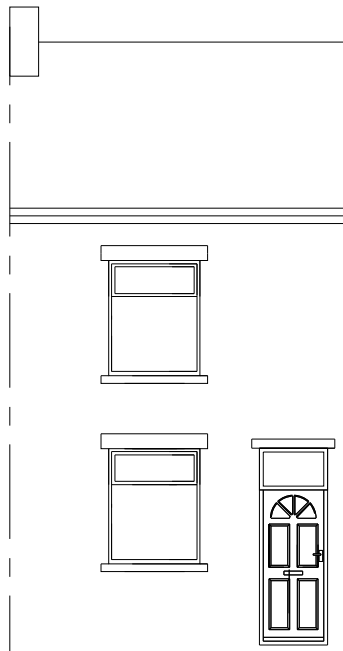

EXISTING FRONT ELEVATION

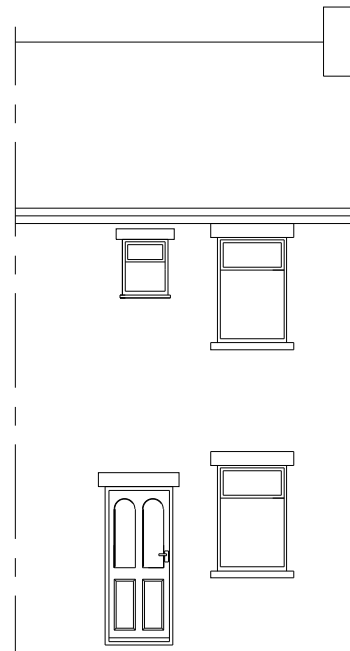


EXISTING REAR ELEVATION

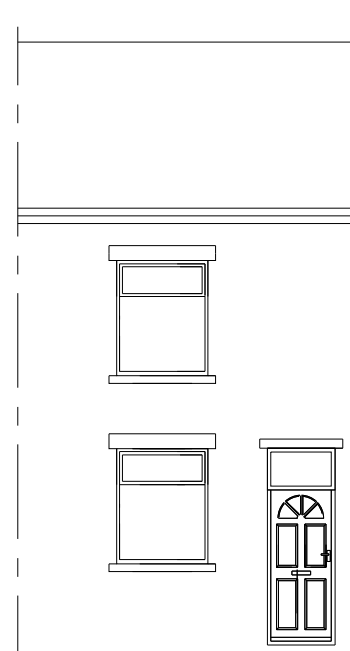


PROPOSED FRONT ELEVATION




PROPOSED REAR ELEVATION

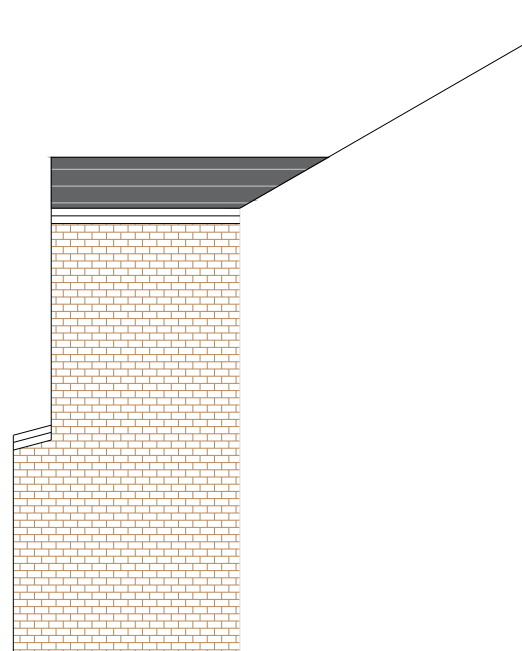



PROPOSED SIDE ELEVATION (facing 20)

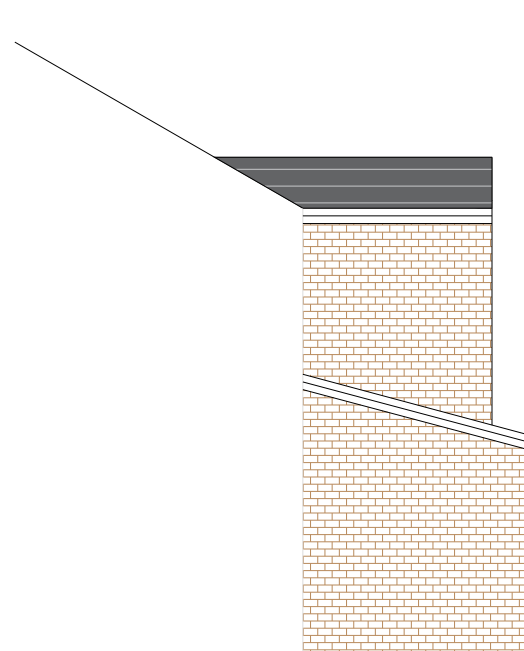


PROPOSED SIDE ELEVATION (facing 16)

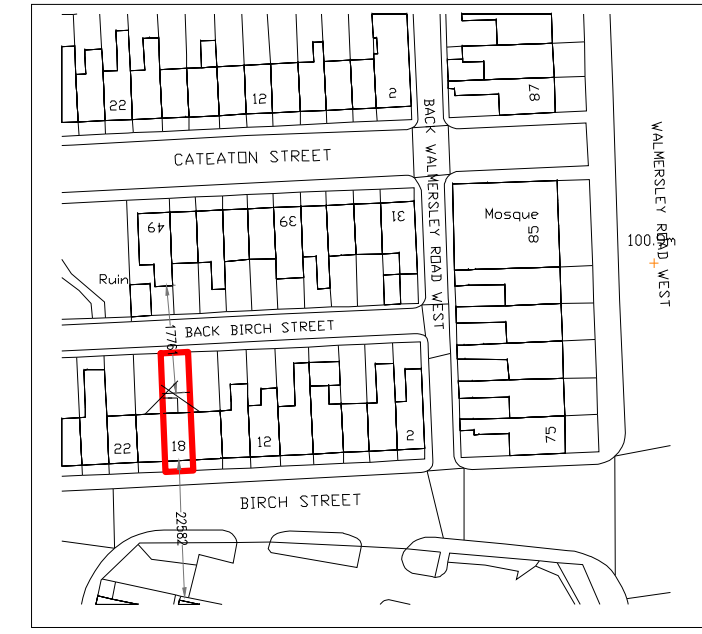

LOCATION PLAN (1:1250)
© Crown copyright and database rights 2025
Ordnance Survey 0100031673

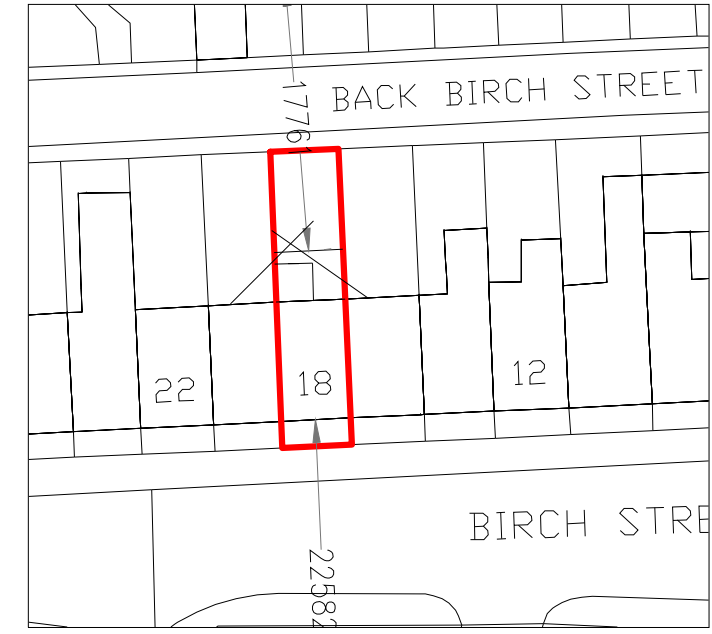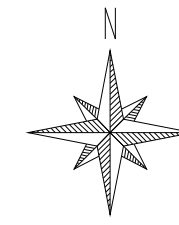

BLOCK PLAN (1:500)

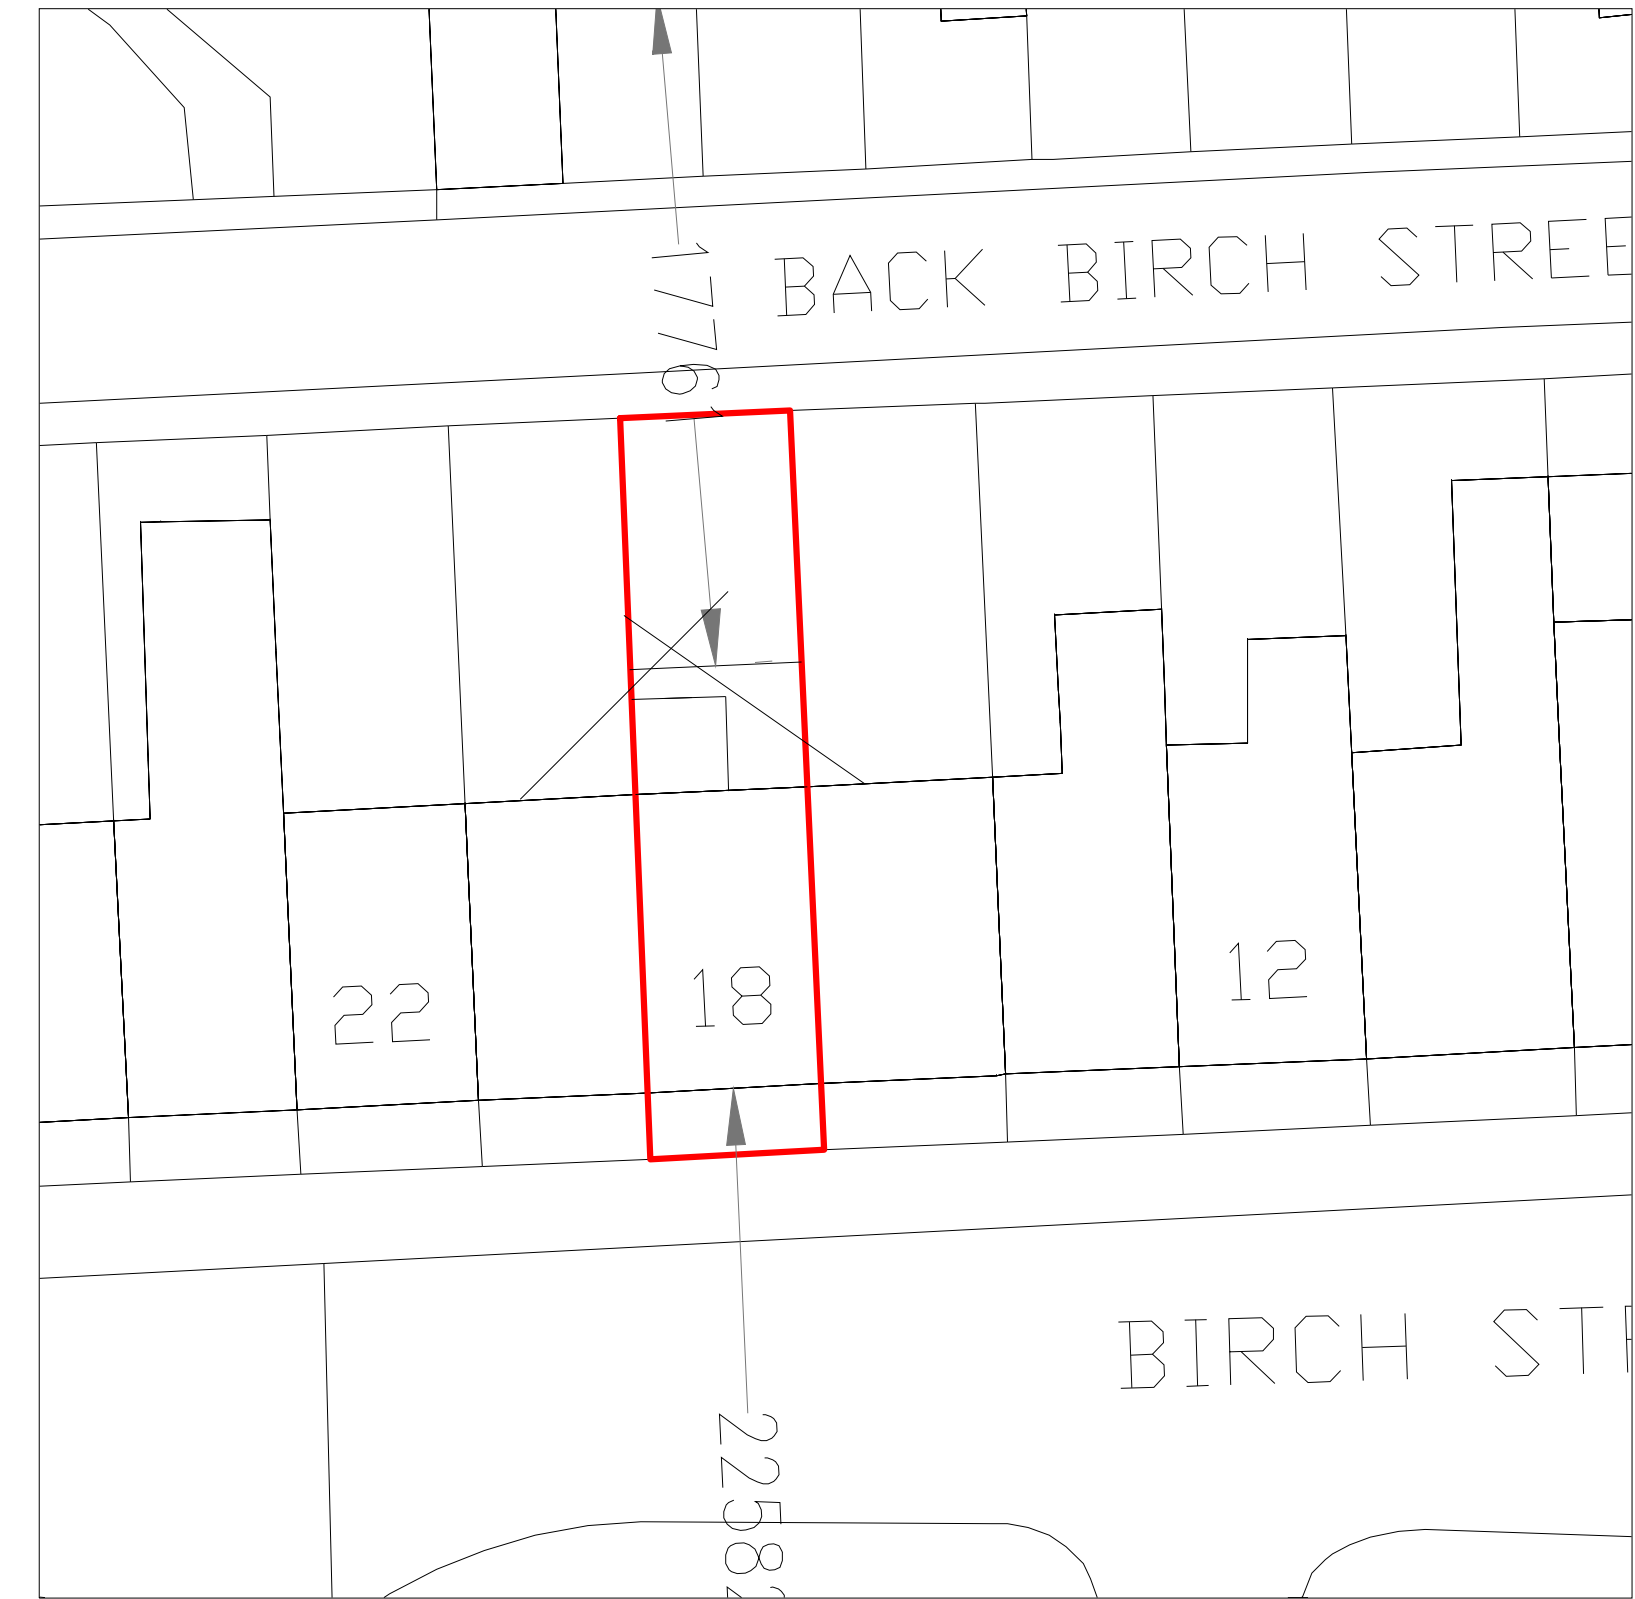

SITE PLAN (1:200)

Date	Rev.		Initials
7/5/26	B.	Roof plan added	RA
11/5/26	C.	Roof plan added	RA
25/6/26	D.	Elevations amended	RA
30/6/26	E.	Plan amended	RA

This drawing is subject to copyright and is not to be reproduced in part or whole without approval.
The whole of the works to comply with Planning Approval & Conditions and current Building Regulations. No work to commence without Planning & Building Regulations approval.
The client must ensure the project complies with the Construction Design and Management Regulations 2015
The Client should ensure consent from any landowner or interested party is obtained, as well as compliance with Party Wall Act 1996

Notes

RAD

The White House,
42-44 Chorley New Road,
Bolton
BL1 4AP

Tel : 01204 322196
Fax : 01204 214110
Mob: 07790 361104
Email: info@radesignprojects.co.uk

Project
**18 BIRCH ST
BURY
BL9 5AL**

Title
EXISTING & PROPOSED PLANS

Client
ZULFIQAR ALI

Drawn
RA

Date
JUNE 2026

Scale
1:100 @ A1 / 1:200 @ A3

Drawing Number
RAD/3415/25/1/RevE