



facing north east
existing elevations (1:100)

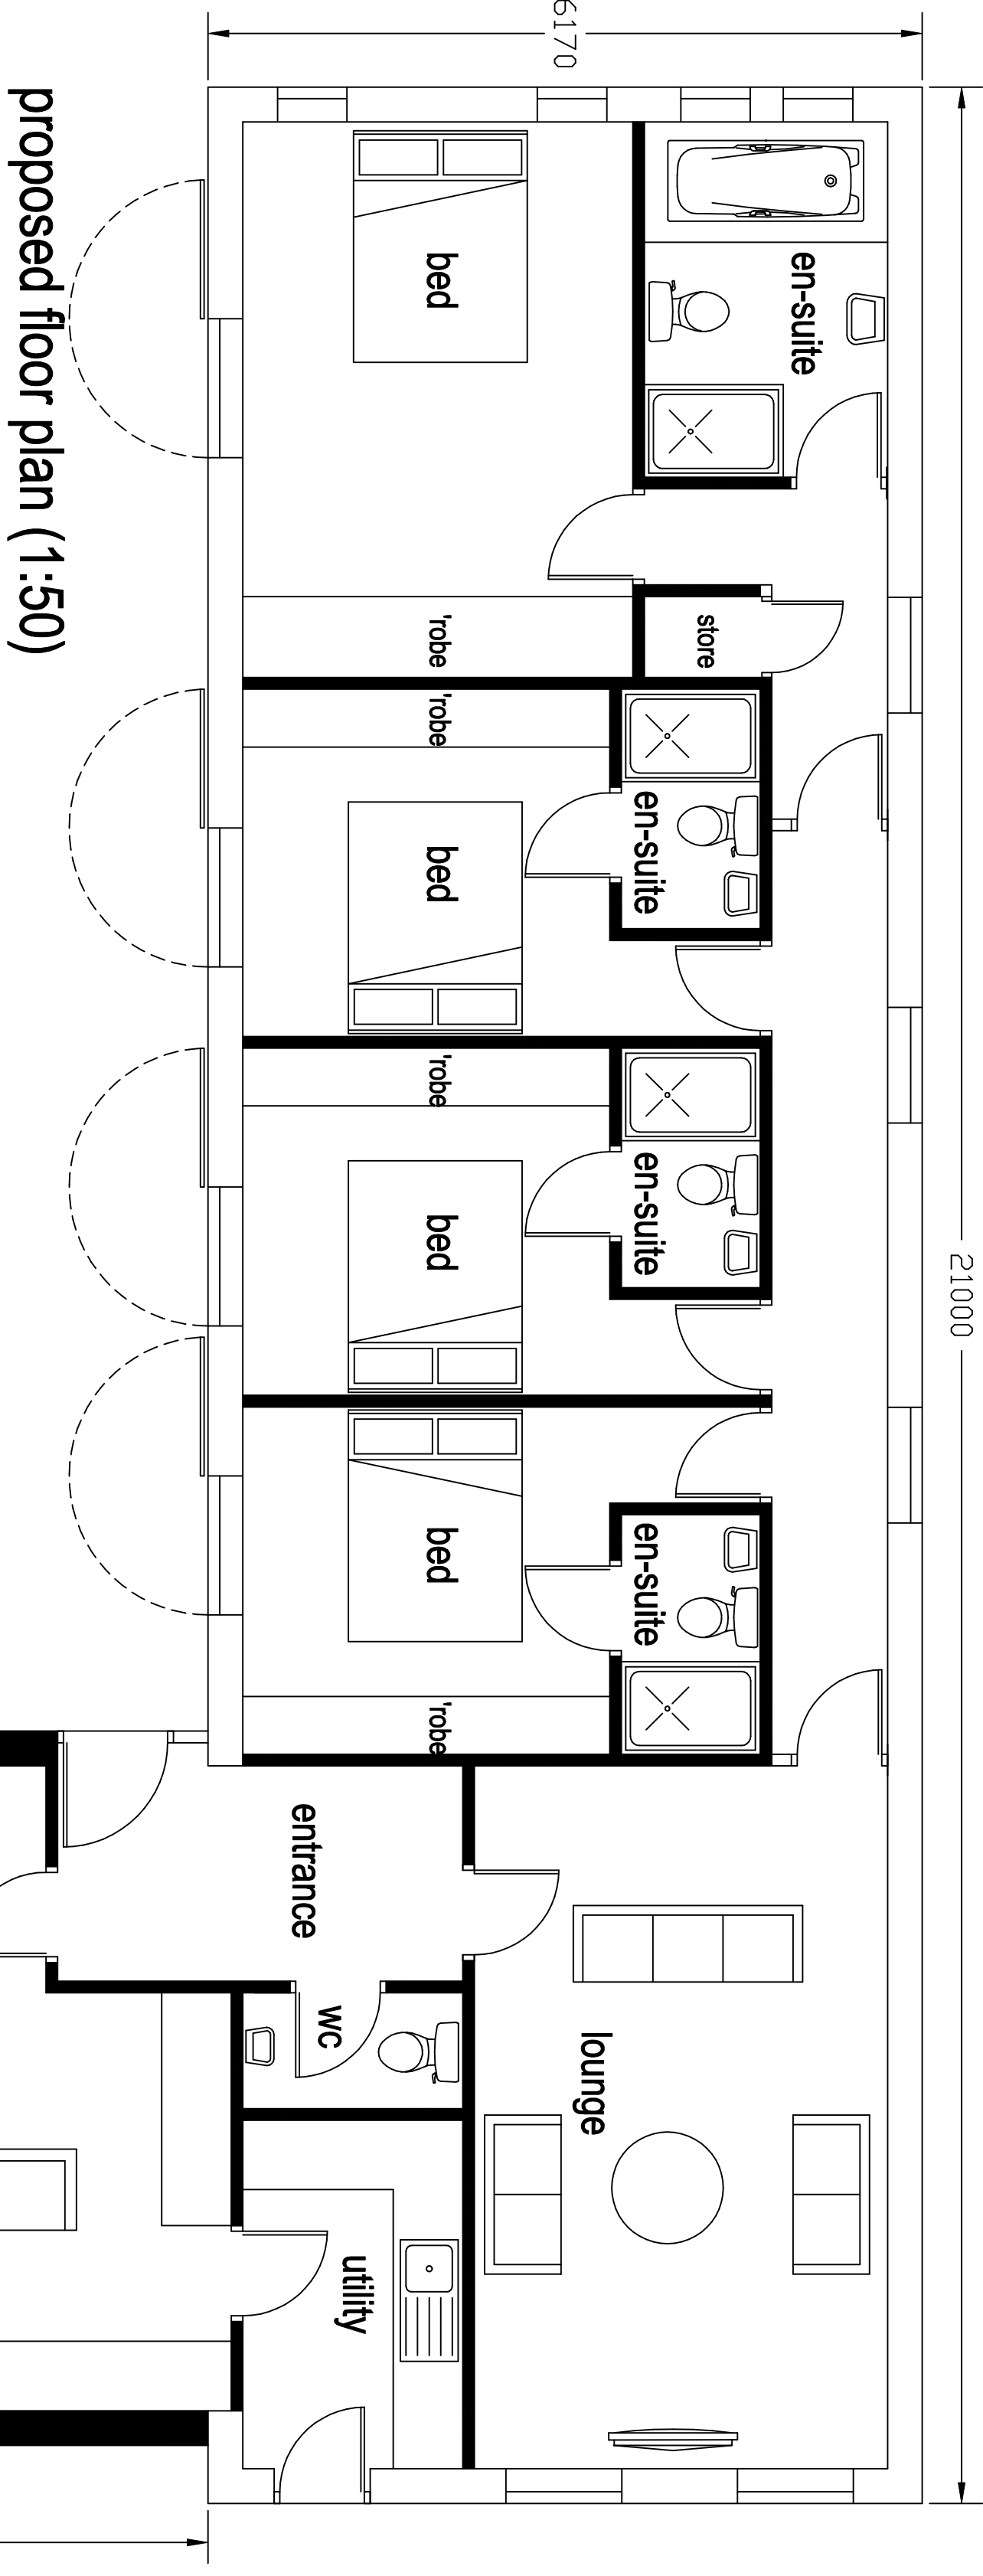

proposed floor plan (1:50)

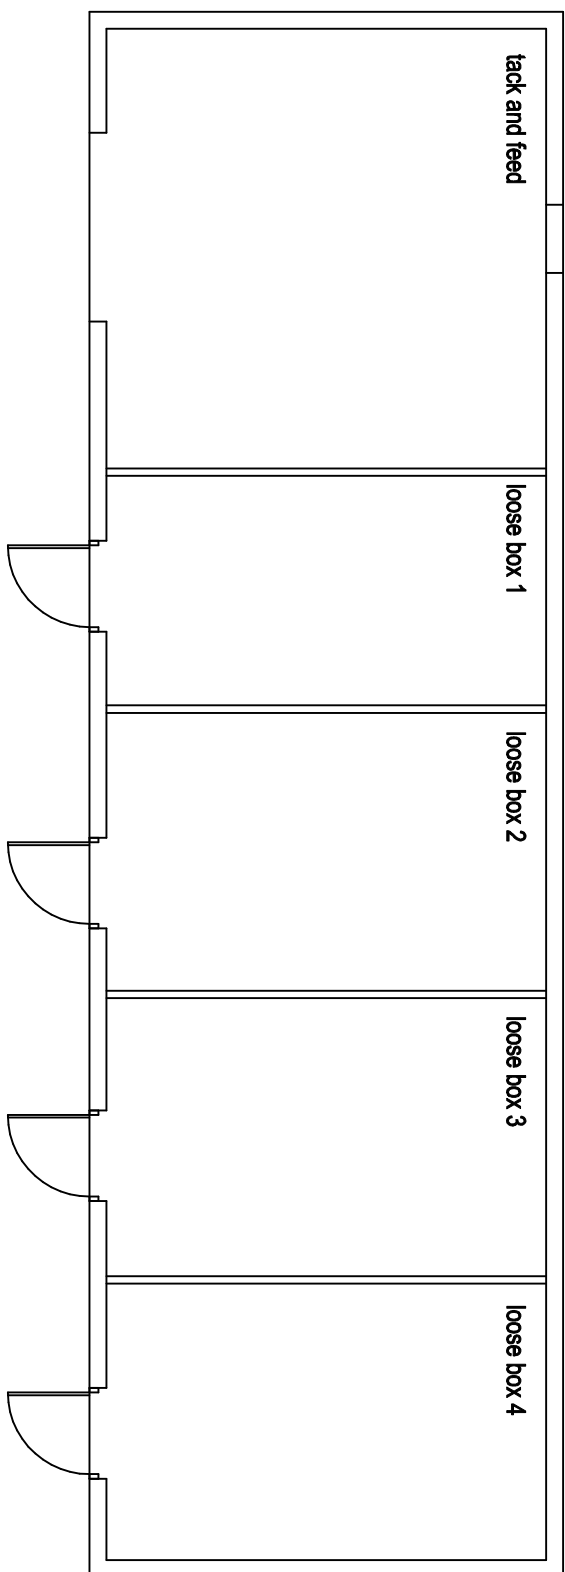

existing floor plan (1:100)

amended 21-11-20
to incorporate timber boarding to 3 gables
above eaves level
amended plan to incorporate K render
to upper wall areas in place of approved
larch cladding

proposed conversion / extension of existing
fire damaged stable block to form
4 bed detached bungalow at

Land off Nutt Lane
Simister
Prestwich

plan scale 1:50 1:100 @ A1
0m 10m
linear scale 1:100 @ A1